


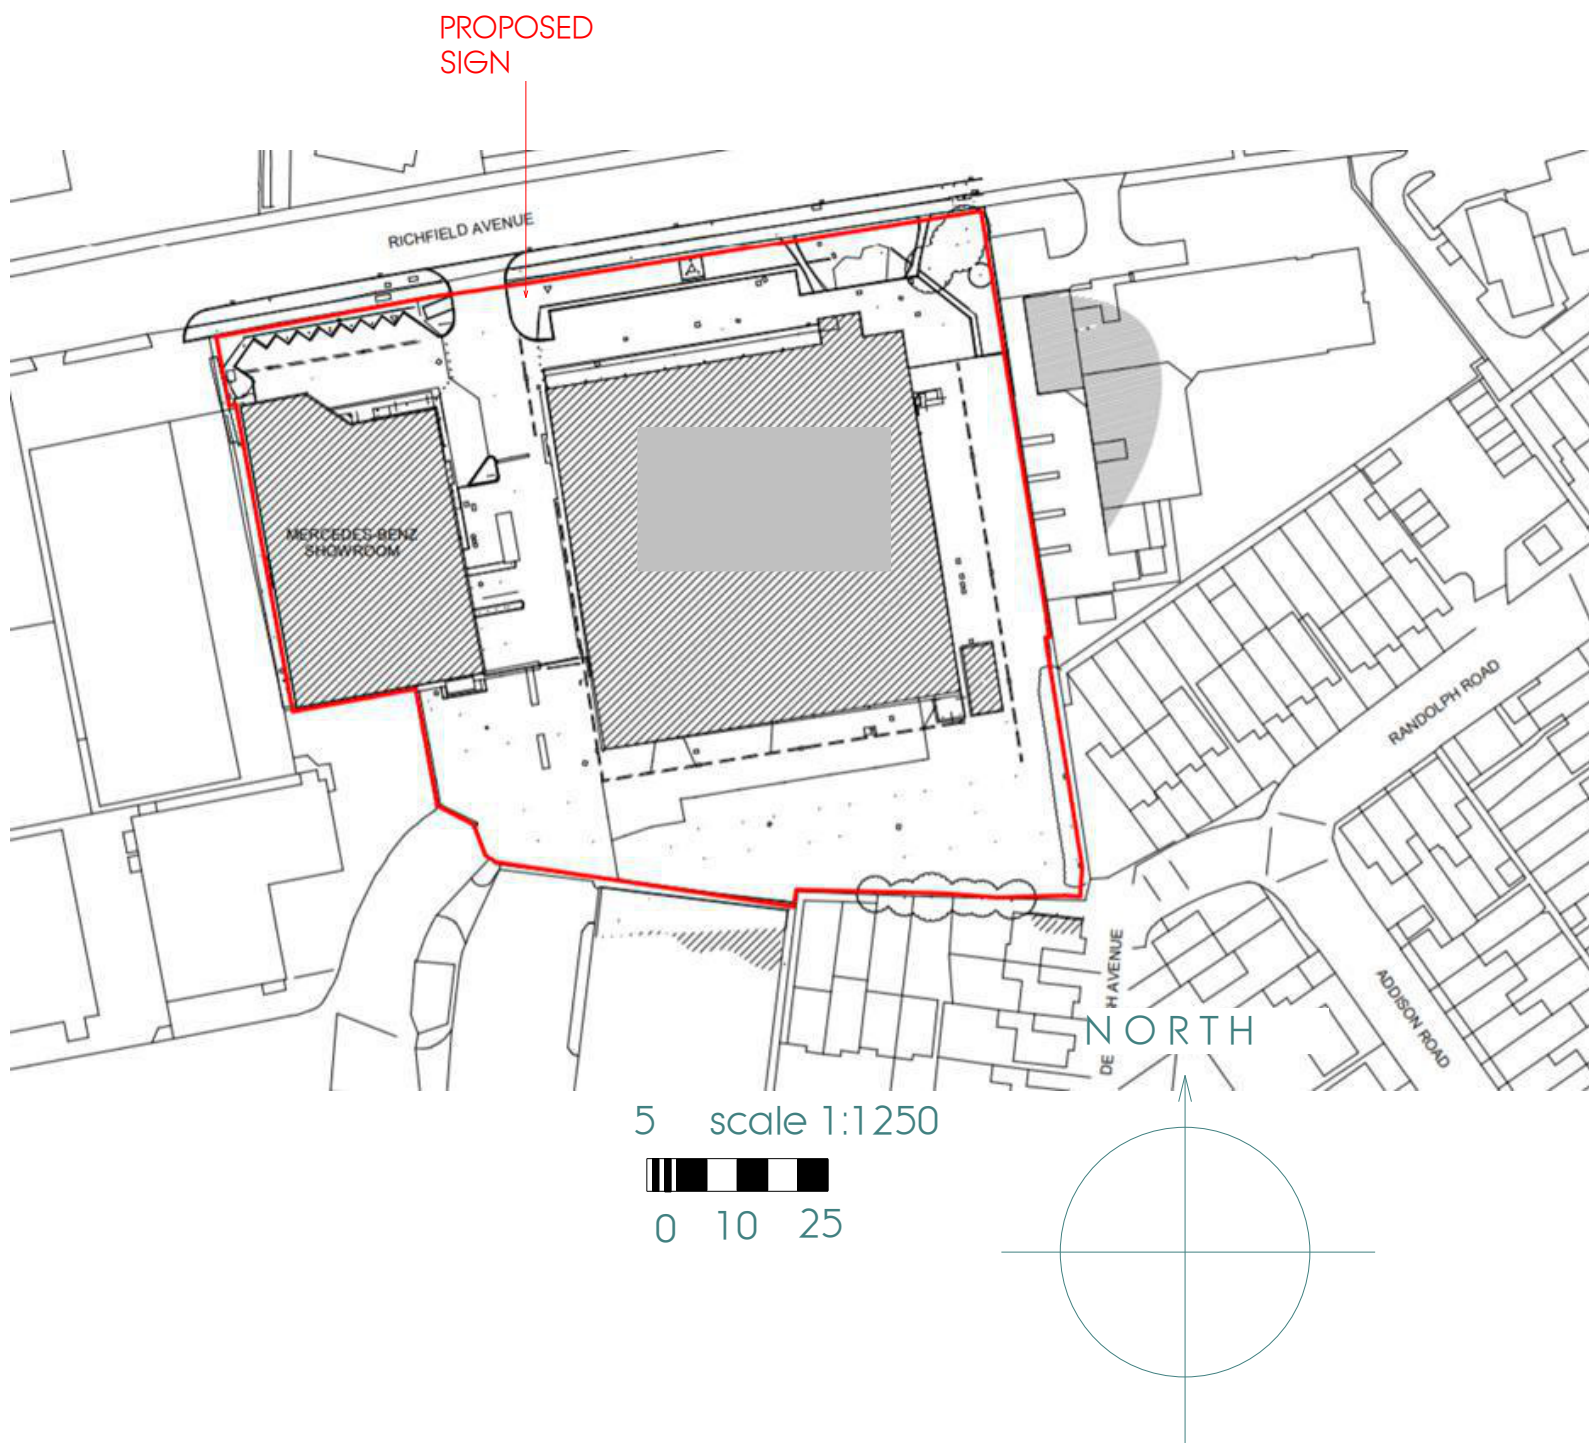

LOCATION PLAN SCALE ~1:1250

Architectural Design Consultants

10 Admiral Close,
Lytham St. Anne's, FY8 2TH

Tel. 079710 29061

Title

Proposed L.E.D. Pylon Sign at
Mercedes Reading
Richfield Avenue
Reading
RG1 8EQ

Drawing

Location Details

Status

PLANNING APPLICATION

Date

July 2019

Scale

1:1250 and n/a (@ A3)

Drawing Number

**2019/RE/TS/PL/
001**
Revision A
August 2019
Scale Bar added
Sign Location amended

N.B.: THIS DRAWING IS FOR :

**PLANNING APPLICATION
PURPOSES ONLY**

Copyright 2019 A.D.C. Associates