



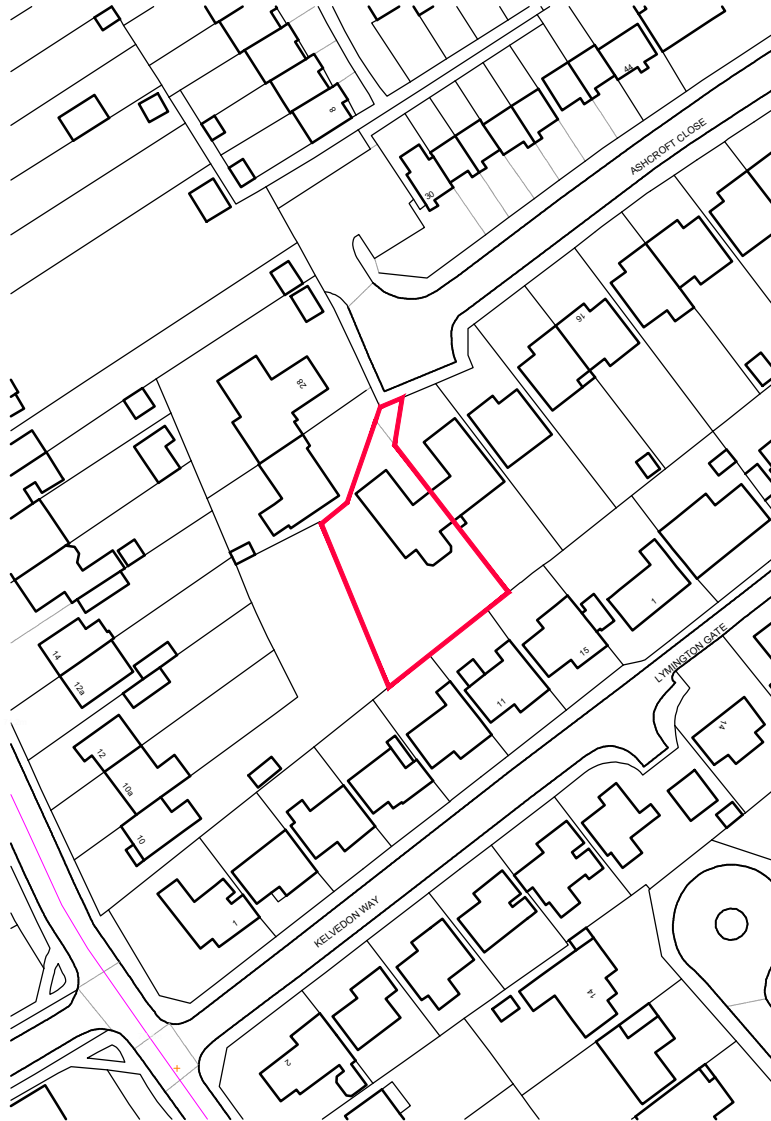

Mapping contents (c) Crown copyright and database rights 2018 Ordnance Survey 100035207

0 10 20 30 40m
 Scale 1:1250

LOCATION PLAN

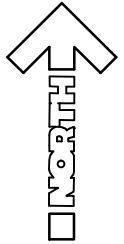

No.	Revision	Date		
Project Proposed extensions and alterations 24, Ashcroft Close, Caversham, Reading, RG4 7NU		Project No AL 01461	Drg No 01	Rev -
Drawing Title Location Plan		Scale 1:1250 @ A4	Drawn by CG	
		Date Nov 2019		
Rowan Lodge Φ Southend Road Φ Southend Bradfield Φ RG7 6ES tel: 0118 9745100 Φ e-mail: enquiries@archytas.co.uk building design Φ CAD support Φ planning Φ space planning Φ surveying				