
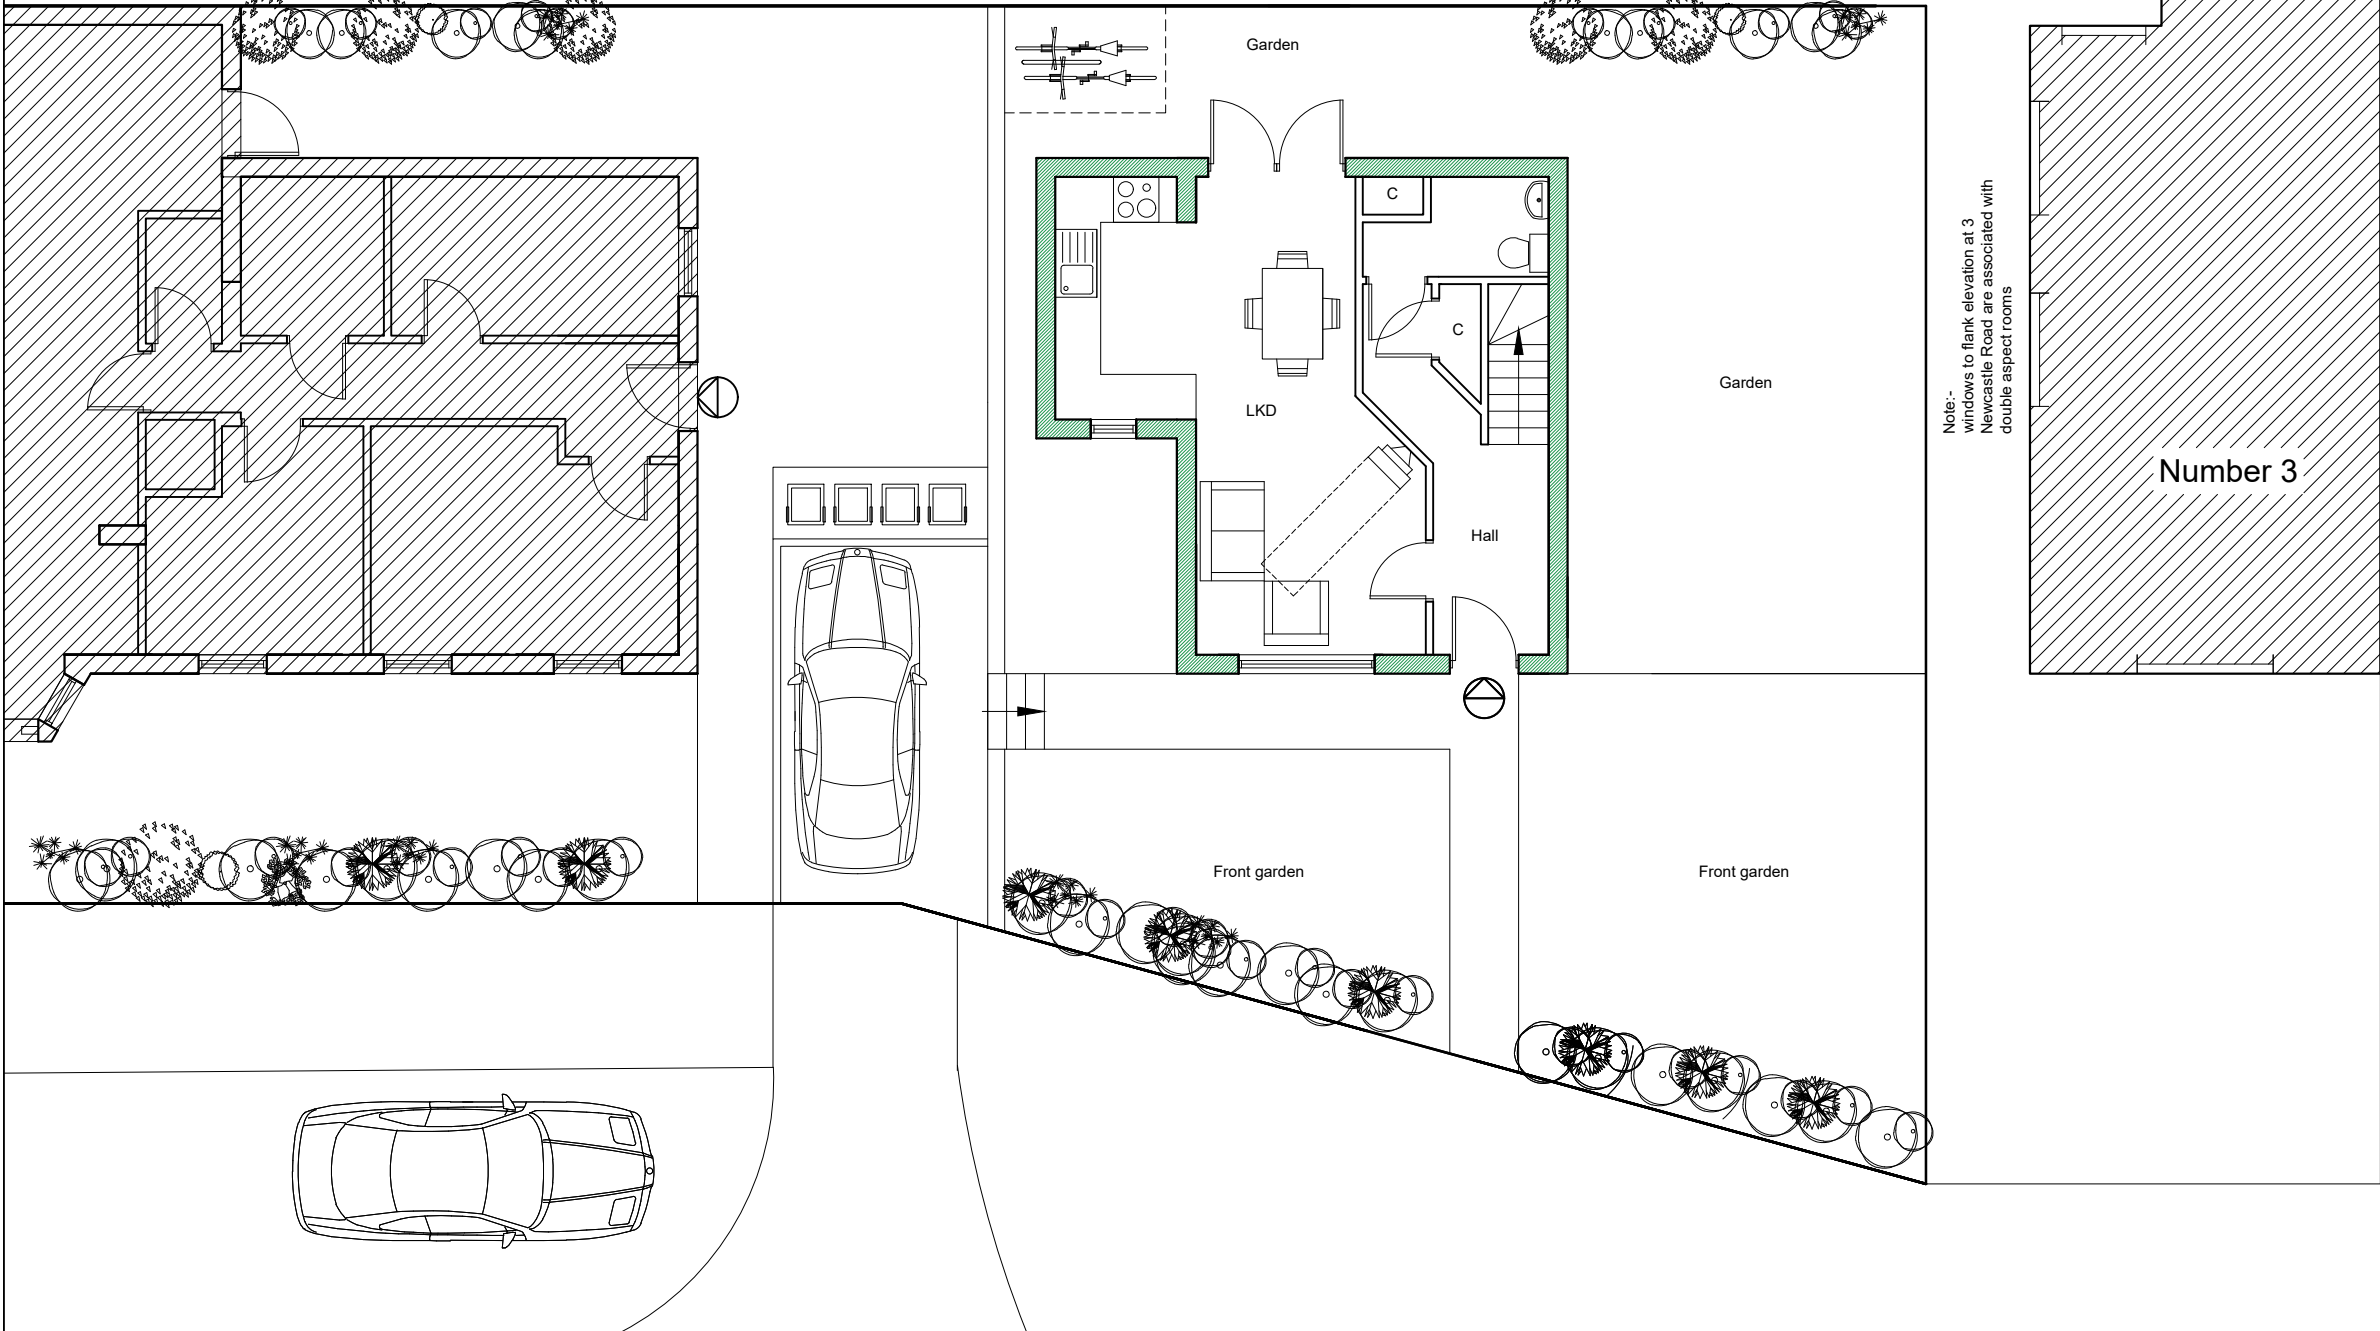


FOR TOWN PLANNING ONLY

DWG NO: S001


October 2018

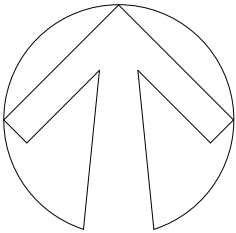

Newcastle Road

Ground floor existing
1 Newcastle Road, Reading, RG27TN

BUS
STOP

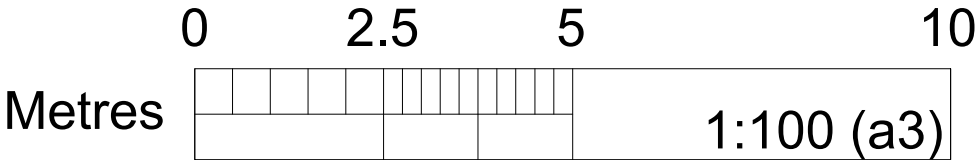

Rahul Taheem



BSc (Hons), Grad Dip Arch, MA Arch
ARCHITECTURAL CONSULTANTS
Architecture. Planning. Design.
159 Brent Street, Hendon
London, NW4 4DH
T: 07980883228
E: rahulkaheem@hotmail.co.uk

Notes

Rev	Date	Comments

