
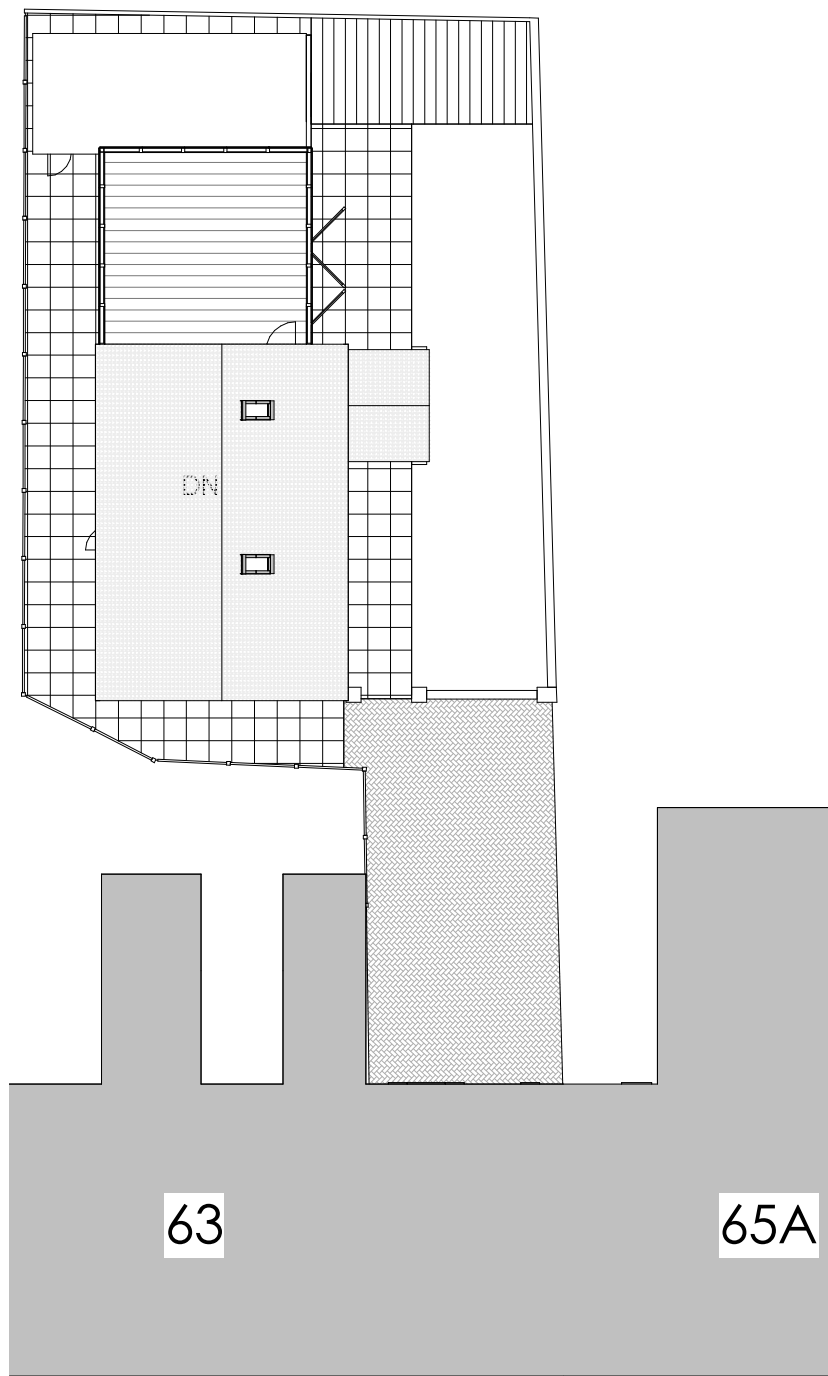
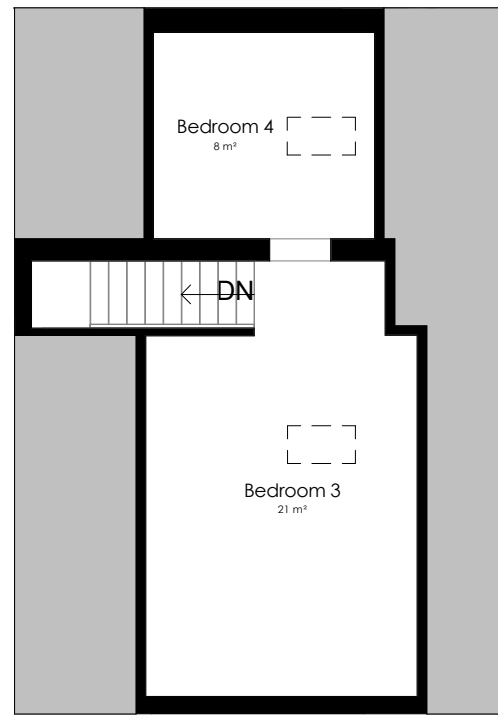
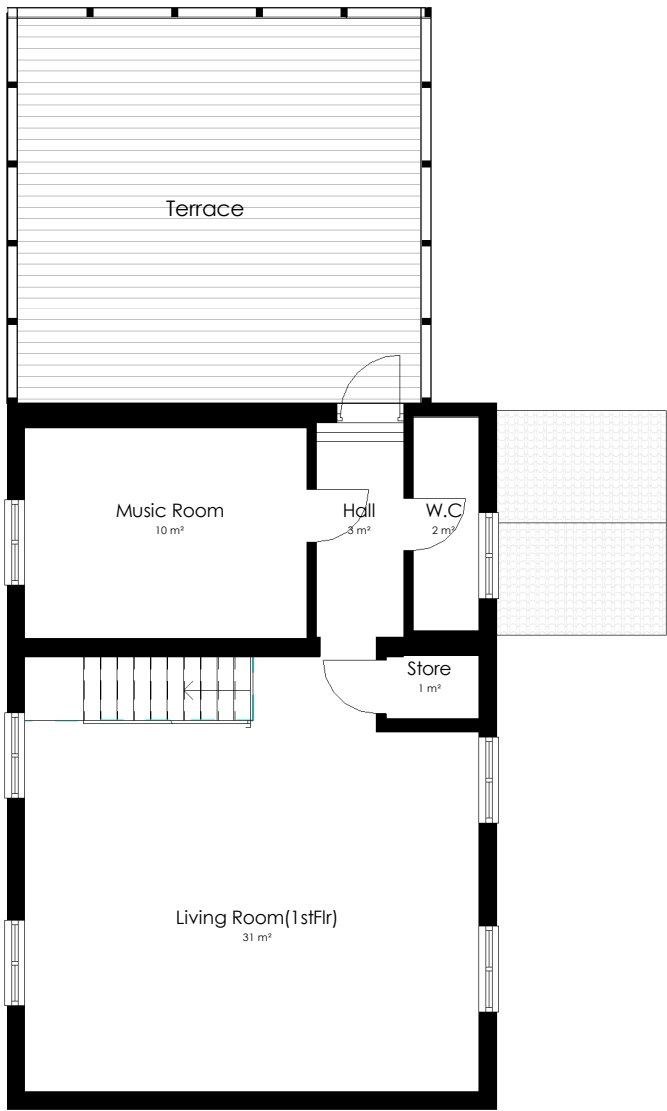
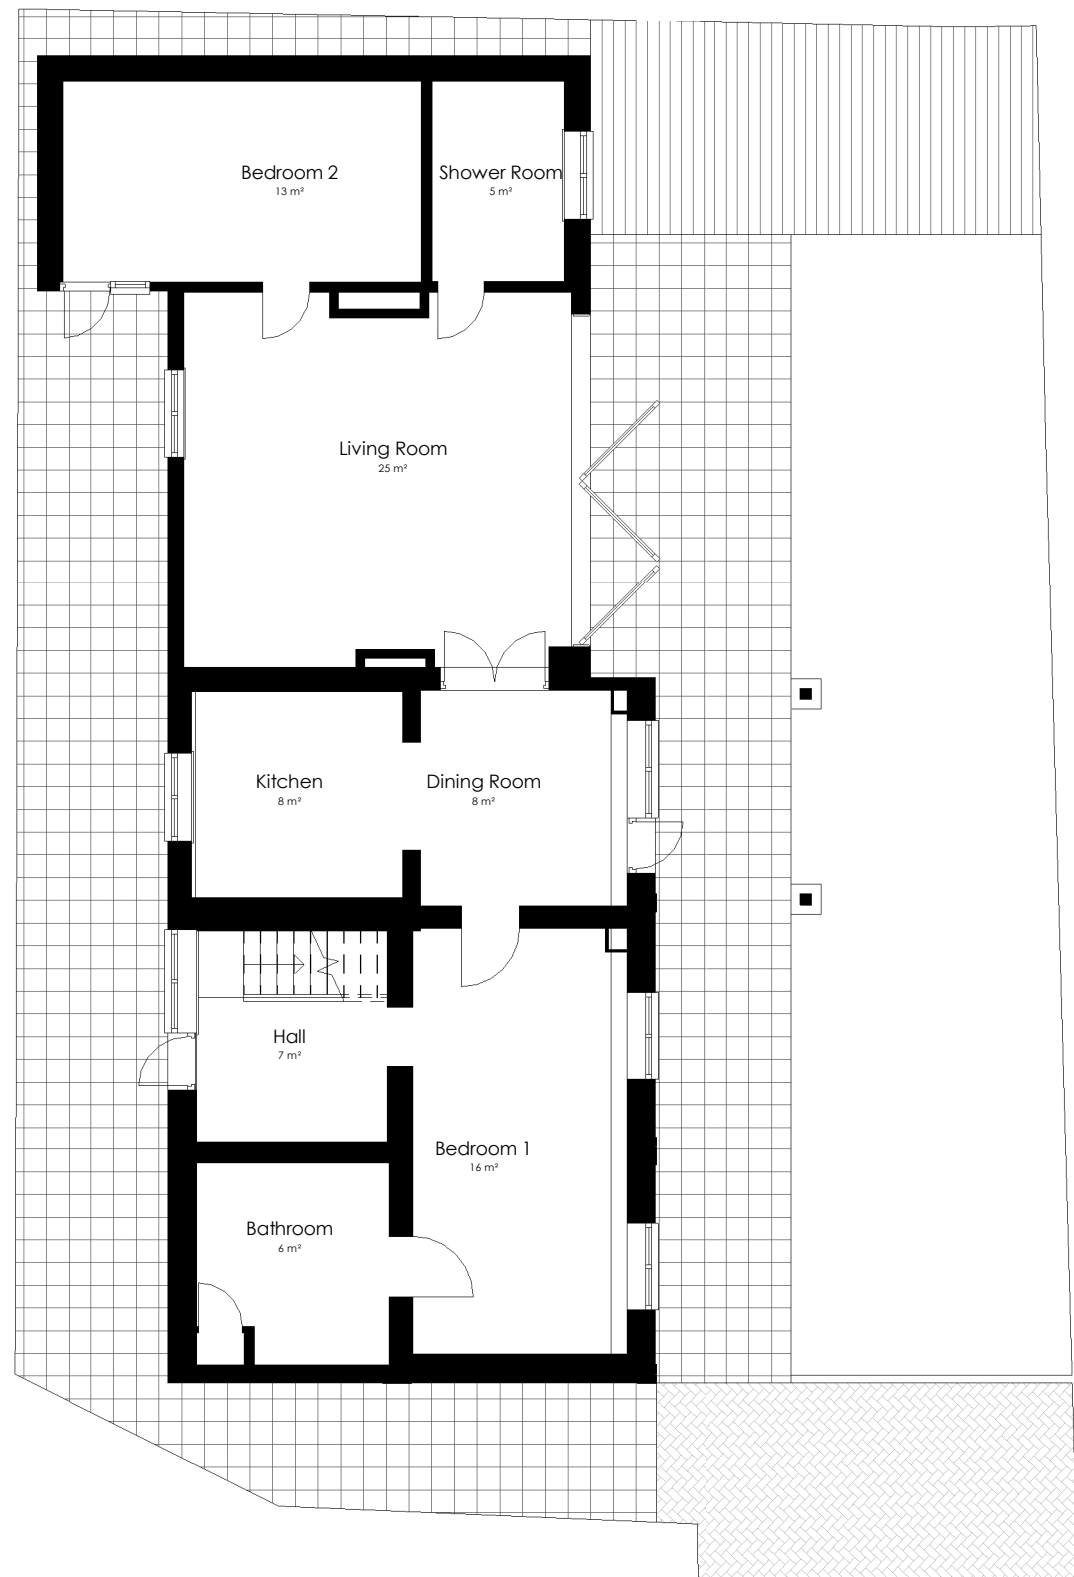
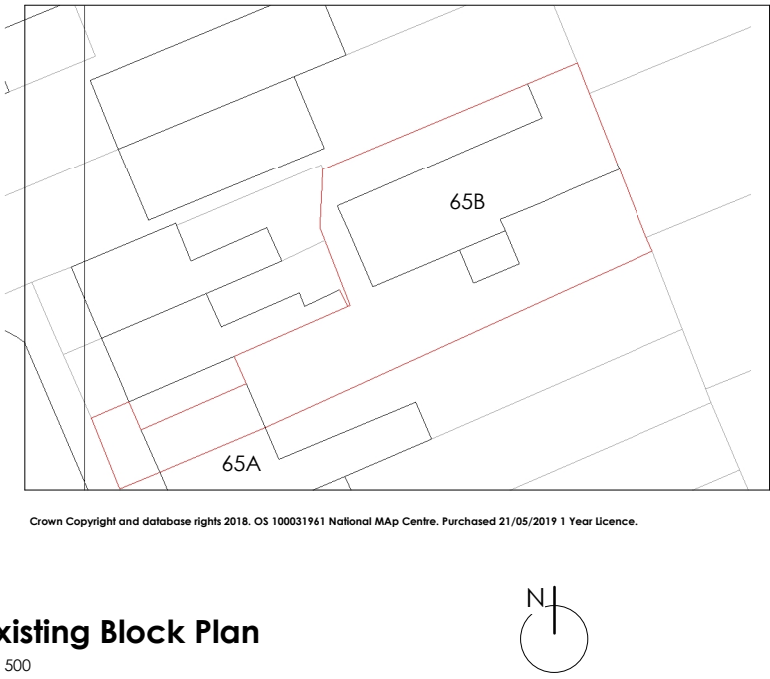


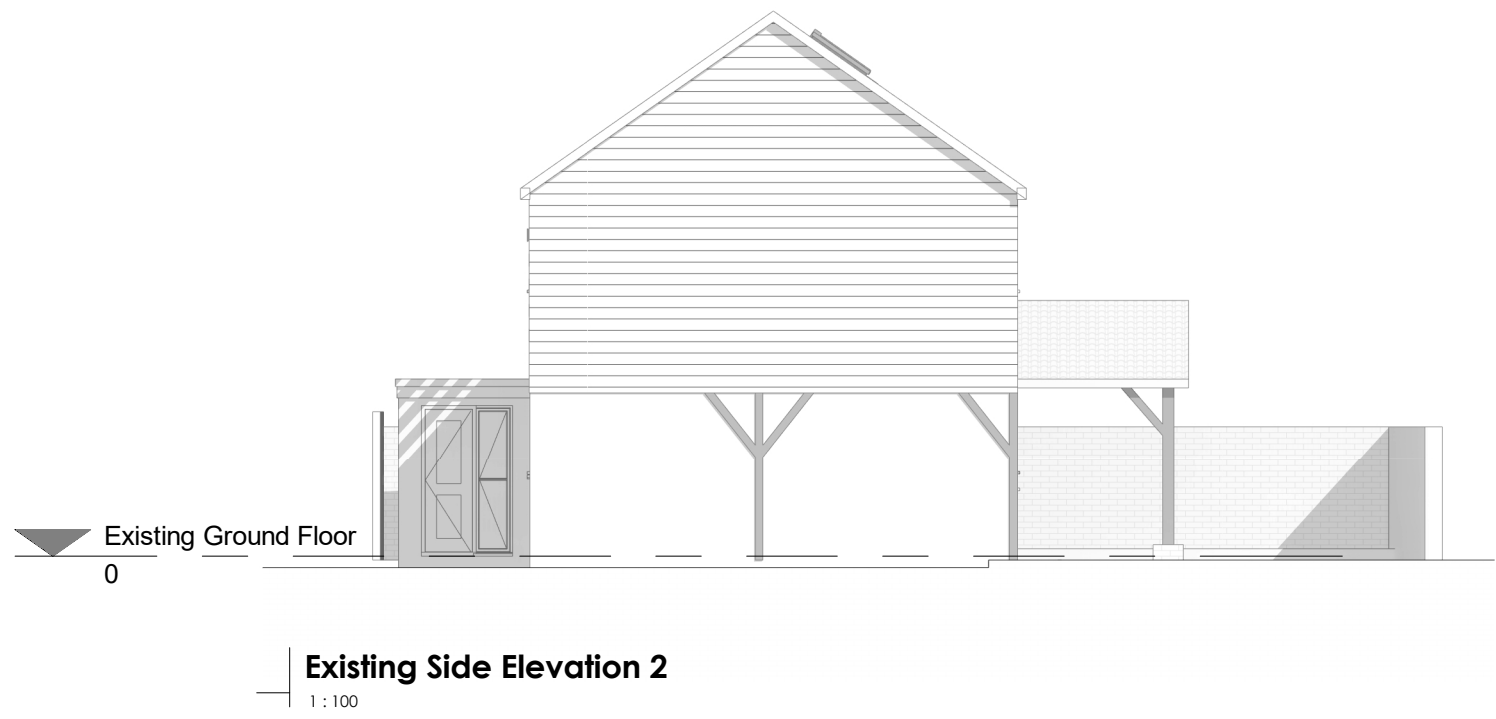

0 1 2 3 4 5 10m E: 1/100

Zoe Lewis Architects Ltd 15 Maidas Way, Reading, RG7 4HZ www.zlal.co.uk / 01183 272350 info@zlal.co.uk	
PROJECT 268 268 - 65 Brunswick Street	
TITLE Existing	
CLIENT Mr + Mrs Ross Stewart	
DRAWN BY MLS	CHECKED BY ZEL
SCALE As indicated	ISSUE DATE 03/06/2019
DRAWING NUMBER 268-A1-00	REV
© Zoe Lewis Architects LTD 2017	