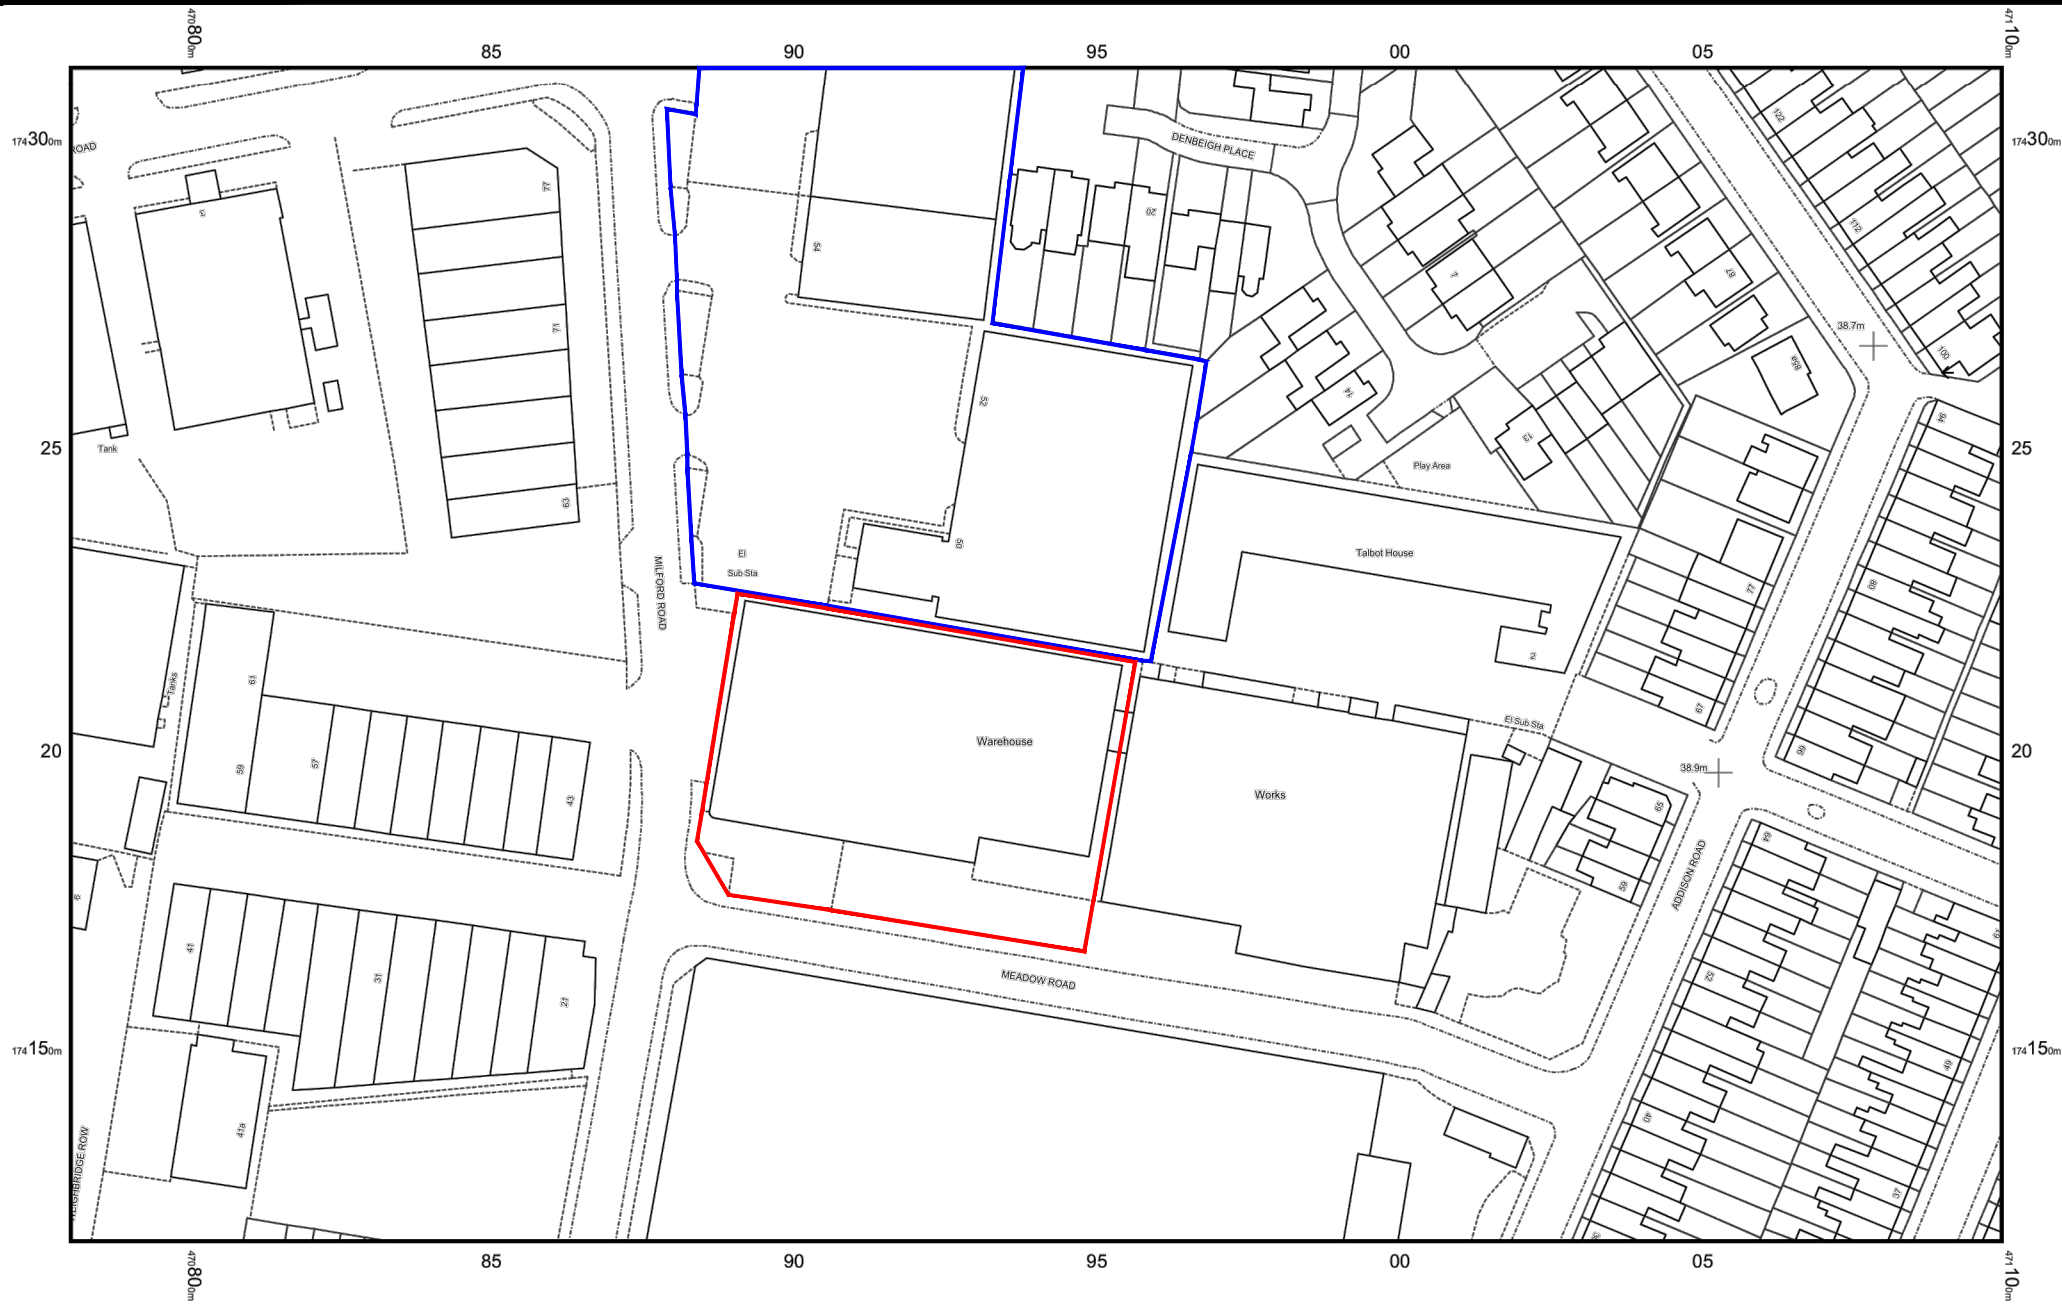


Helme & Partners
CHARTERED BUILDING SURVEYORS

Units 1-3, Meadow Road
Reading, Berkshire, RG1 8LB

Location Plan

Drawing No
JHP RS153 - 001

Scale A4@1:1250	Revision
Date Nov 2018	