

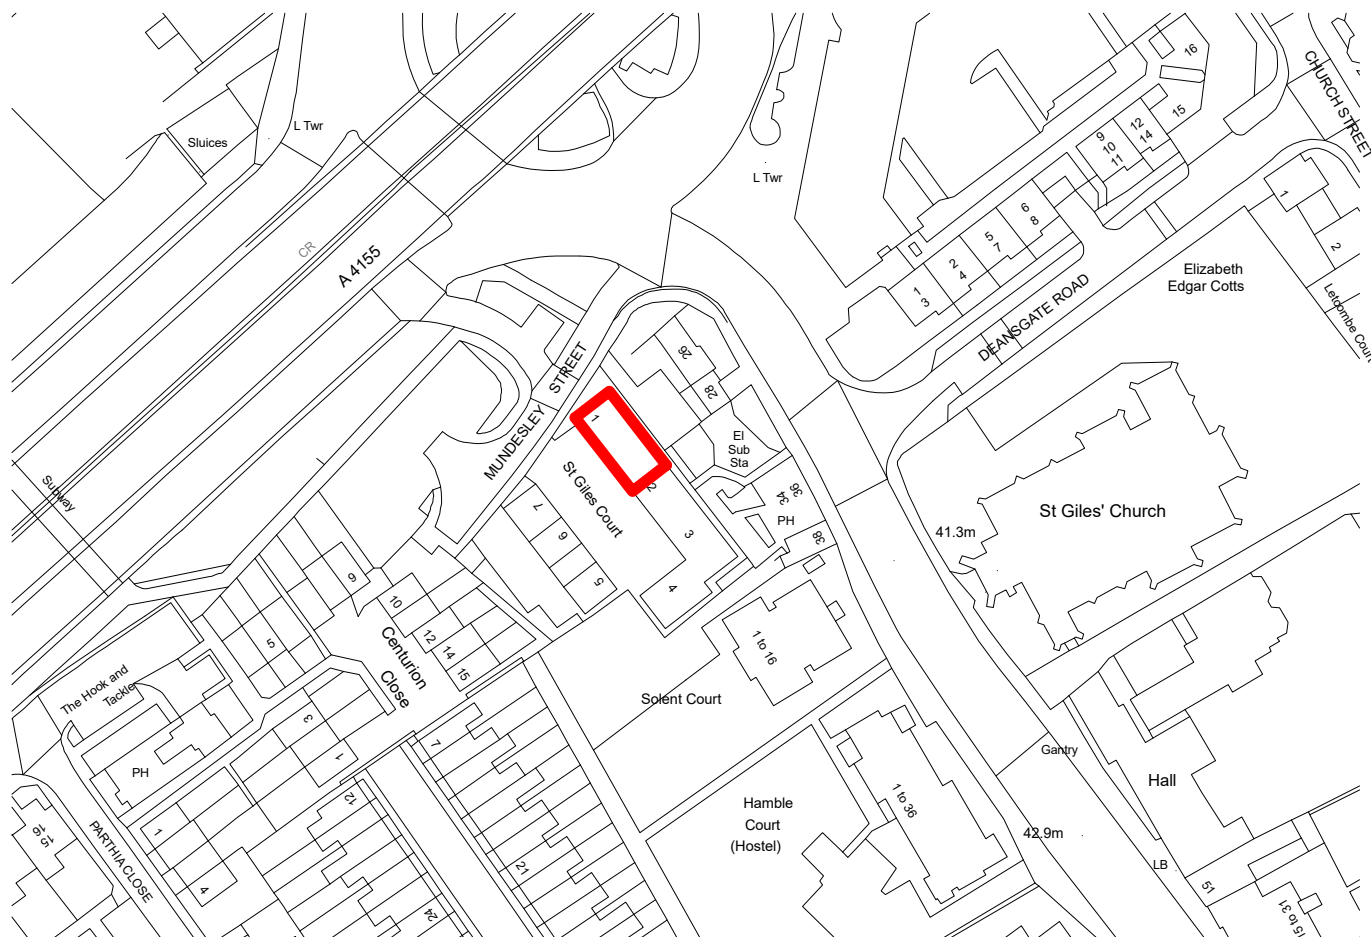


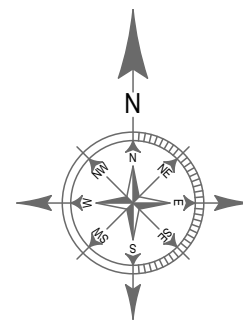

Location Plan 1:1250

Unit 1, St Giles Court, Reading

© Crown copyright and
database rights 2018
OS 100053143

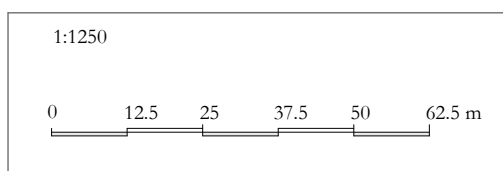

QUEENSGATE RESIDENTIAL

Tel: 0118 959 0001
Email: info@qgres.co.uk
www.queensgateresidential.co.uk

Client:
DSLS LTD

Status:
Prior Approval

Job Title:
**Unit 1, St Giles Court,
Reading, RG1 2QL**

Date Drawn: 04-04-14
Drawn By: IA
Scale: 1:1250 @A4

Drawing Title:
Location Plan (LP-1)

Job No: 1599
Drg No: 6SG-L1
Rev: