


DAOR MAHGN KOW

Shelter

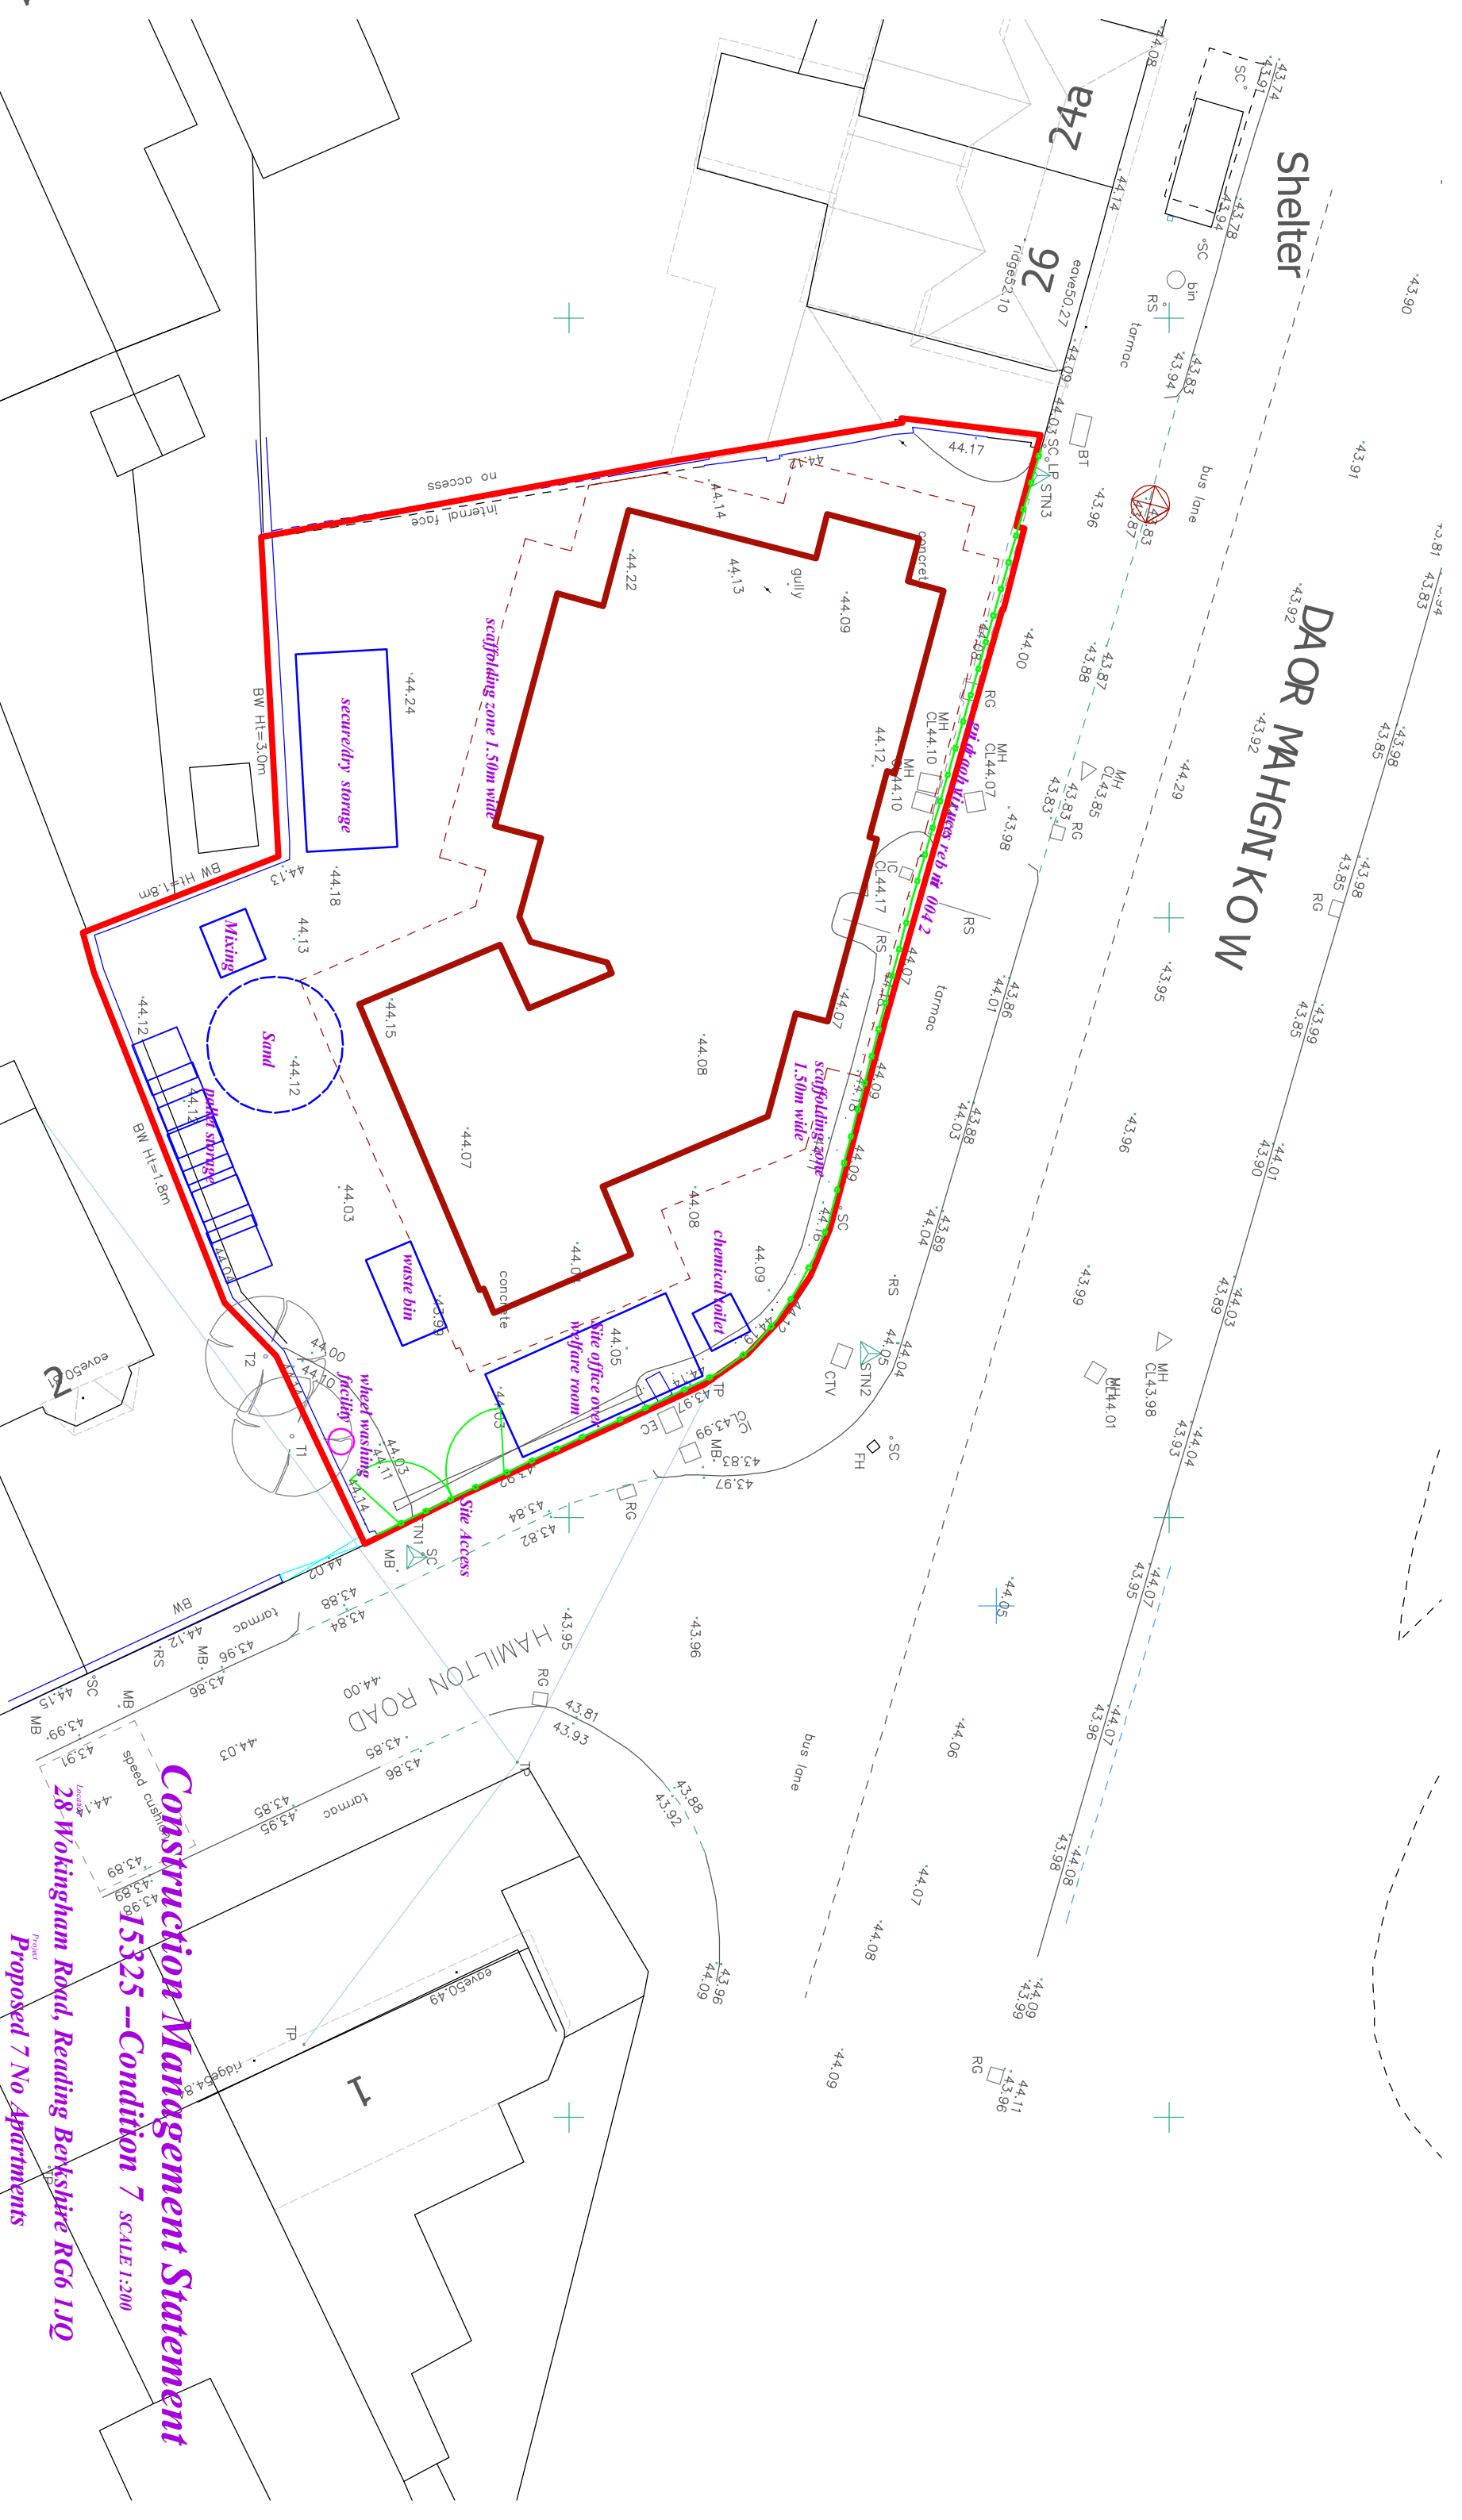

Construction Management Statement

15325 --Condition 7 SCALE 1:200

28 Wokingham Road, Reading Berkshire RG6 1JQ

Proposed 7 No Apartments

Site Layout Plan

Date October 2017

Scale 1:200 on A3 paper

Drawing No D1280-15

Colin Dawson Associates

Architectural Design and Building Surveying

Malvern House
1 Malvern Way
Twyford Reading Berkshire RG6 1PY

01189343322
cdaesign@ntlworld.com