
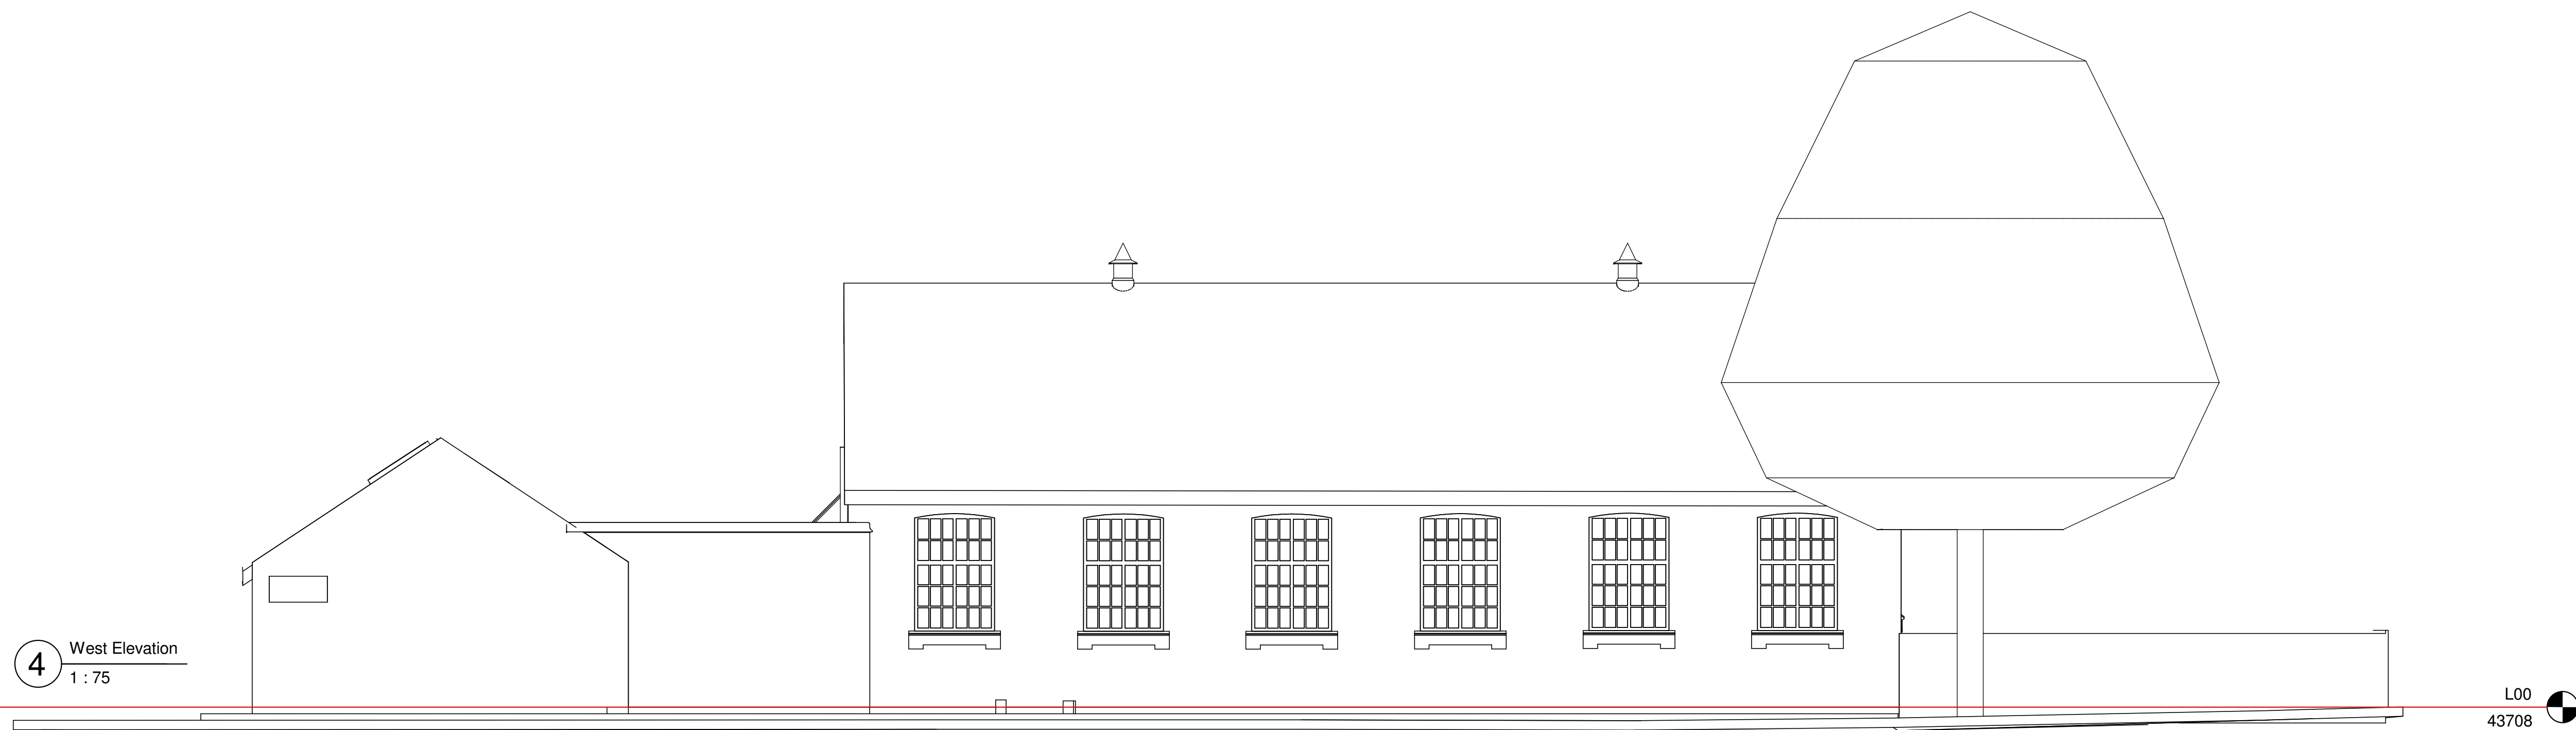
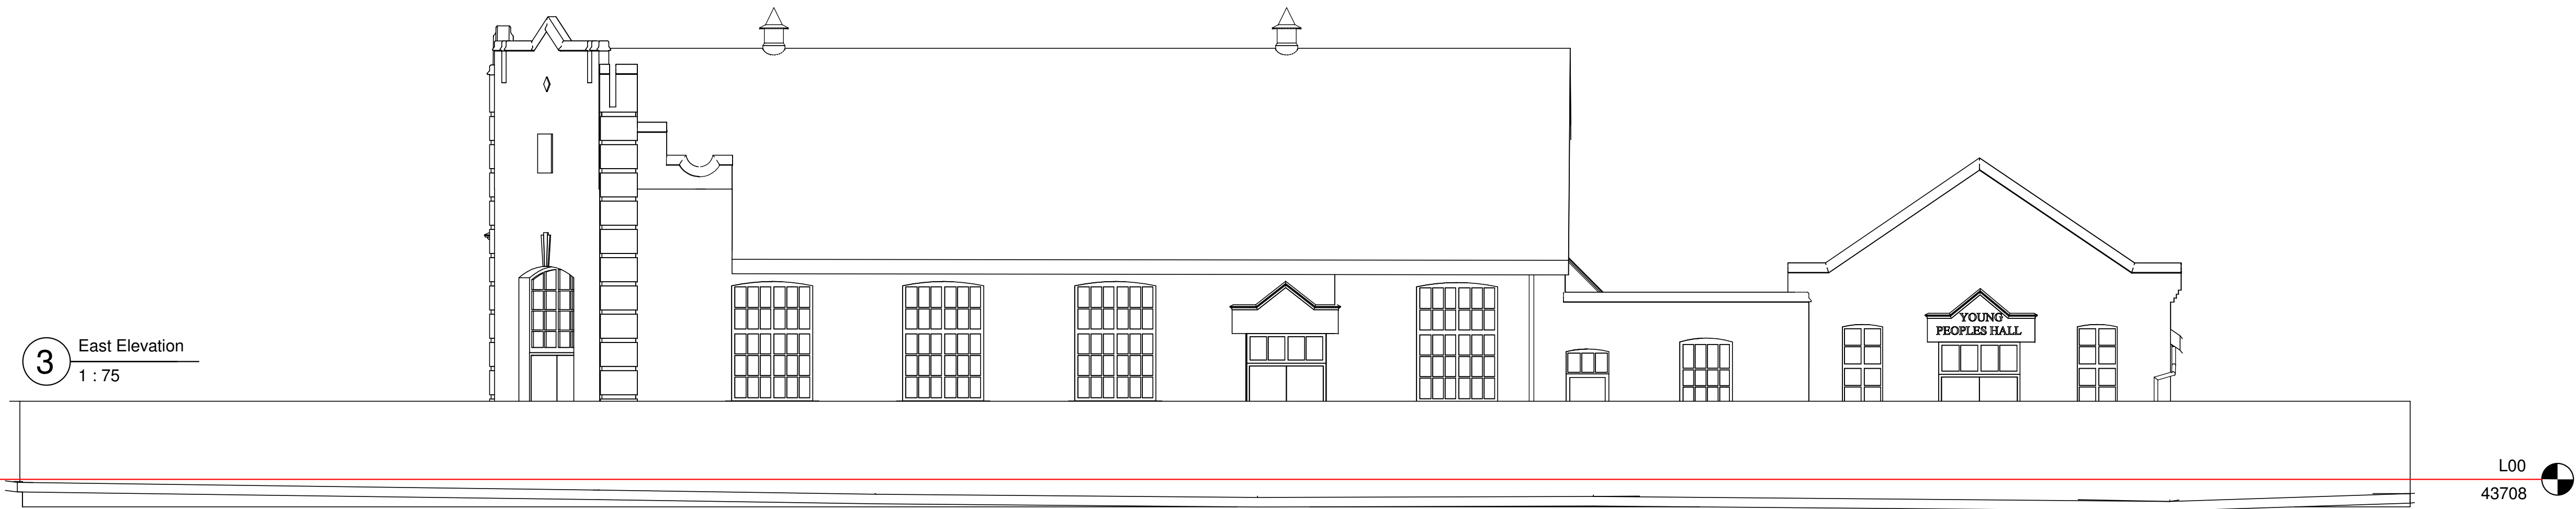


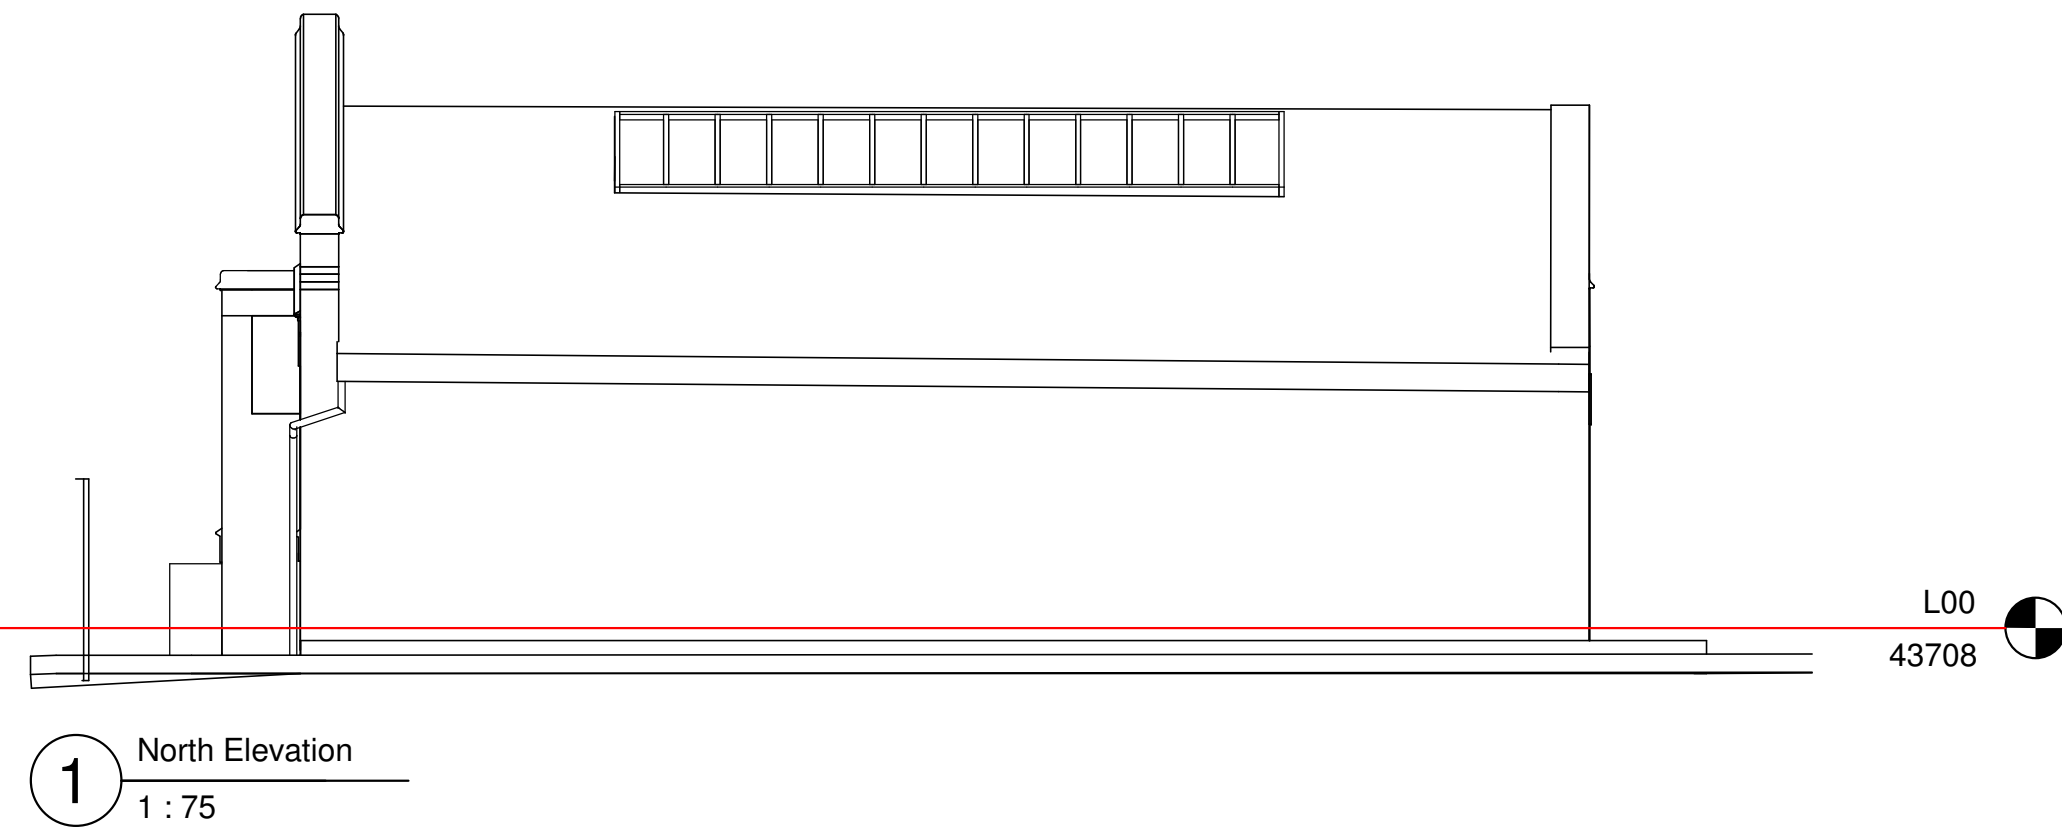

R1	First Issue	KH	29/03/19
REV:	DESCRIPTION:	BY:	DATE:

STATUS: 3D Survey & Visualisation

CLIENT: Hollybrook Estates

PROJECT: Reading Rep Theatre
Reading College, King's Rd, Reading RG1 4HJ

TITLE: Elevations

SCALE: 1 : 75	@ A1	DATE: 29/03/2019	DRAWN BY: SDO	CHECKED BY: KH
------------------	------	---------------------	------------------	-------------------

PROJECT NO: 780001	DRAWING NO: 780001 / 003	REVISION: R1
-----------------------	-----------------------------	-----------------

SIAD
Survey / Design / Build

Peterley House, Peterley Road
Cowley, Oxford, OX4 2TZ.
Tel: 01865 712627