

NOTES

All dimensions and levels to be checked by Contractor and verified before work commences; dimensions must be not be scaled from this drawing.

Copyright reserved.



EC REGULATIONS - GENERAL NOTE

Where reference is made on this drawing to British Standards or to specific manufacturer's products, this reference is intended to indicate a minimum acceptable standard of performance etc. Materials and components conforming to an equivalent European Standard may be used and supporting evidence shall be produced at tender stage to confirm fitness for purpose.



SITE BLOCK PLAN

Scale 1:500

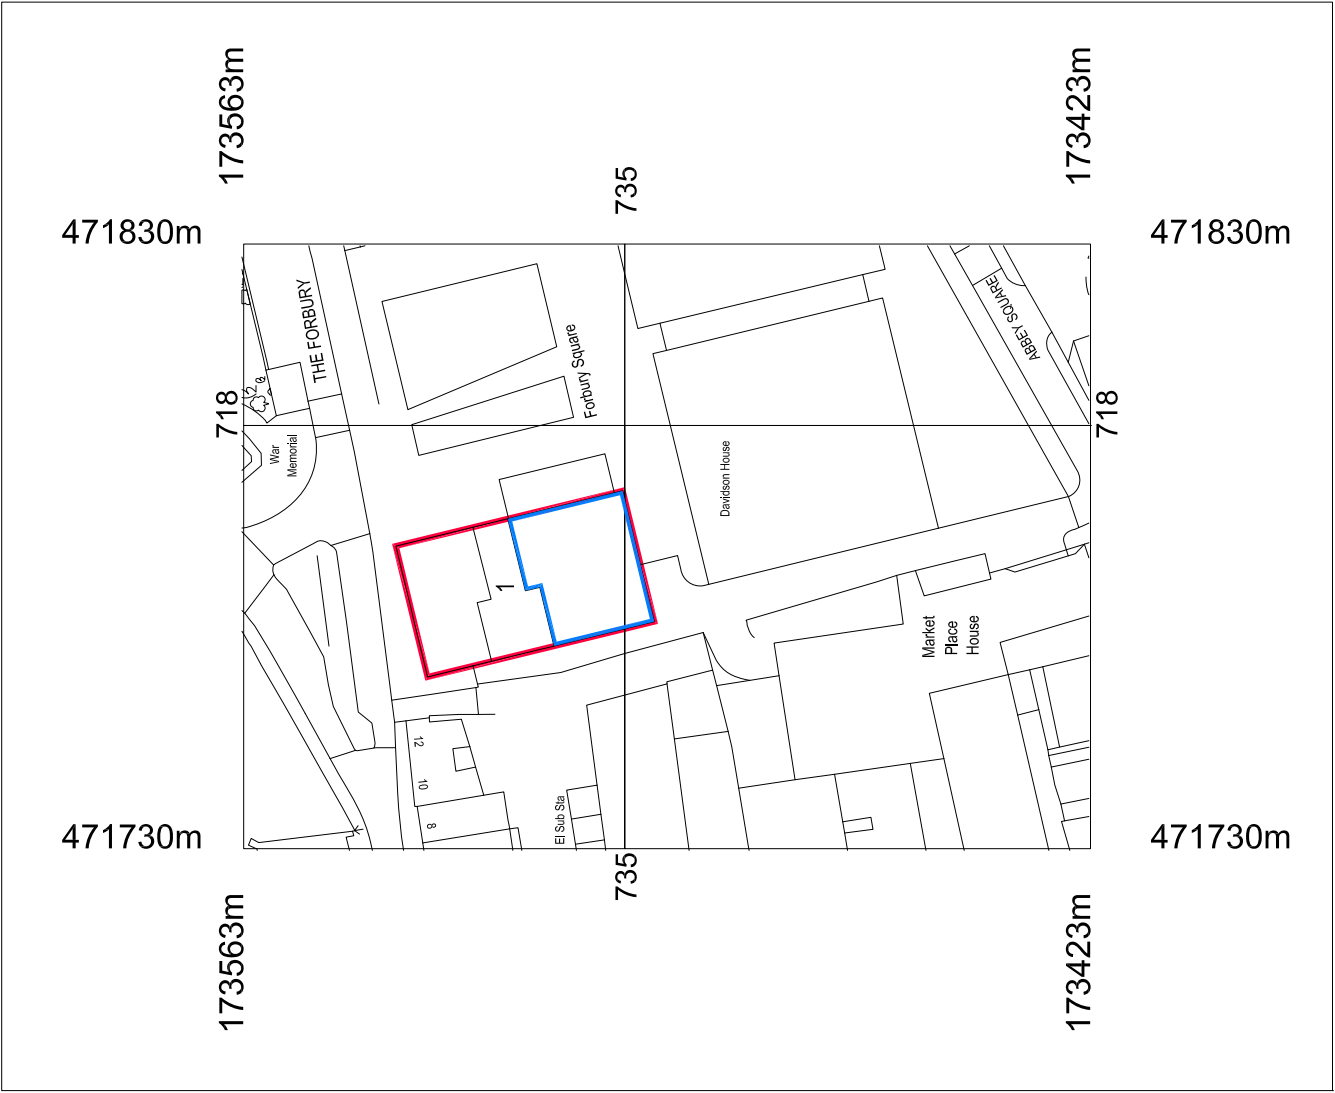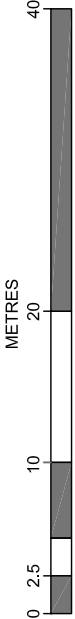

SITE LOCATION PLAN

Scale 1:1,250



•	PLANNING ISSUE	05.07.2019
PLANNING ISSUE		
LF CANLIFE UK PROPERTY ACS		
One Bridge Wharf 156 Caledonian Road, London N1 9UU Tel: 020 7636 6633 Threeways House 30 Grosvenor Road, Oxford OX1 2BU Tel: 01865 200 600 e-mail: info@lfdm-surveyors.co.uk www.lfdm-surveyors.co.uk Project		
One Forbury Square READING RG1 3EB		
Drawing:		
EXISTING		
SITE LOCATION AND BLOCK PLAN		
Scale:	Date:	Drawn By:
AS SHOWN	JULY 2019	GAW
Job No.	Dwg No.	Rev'n
8110	SLP-01	• • • • •
		AS