



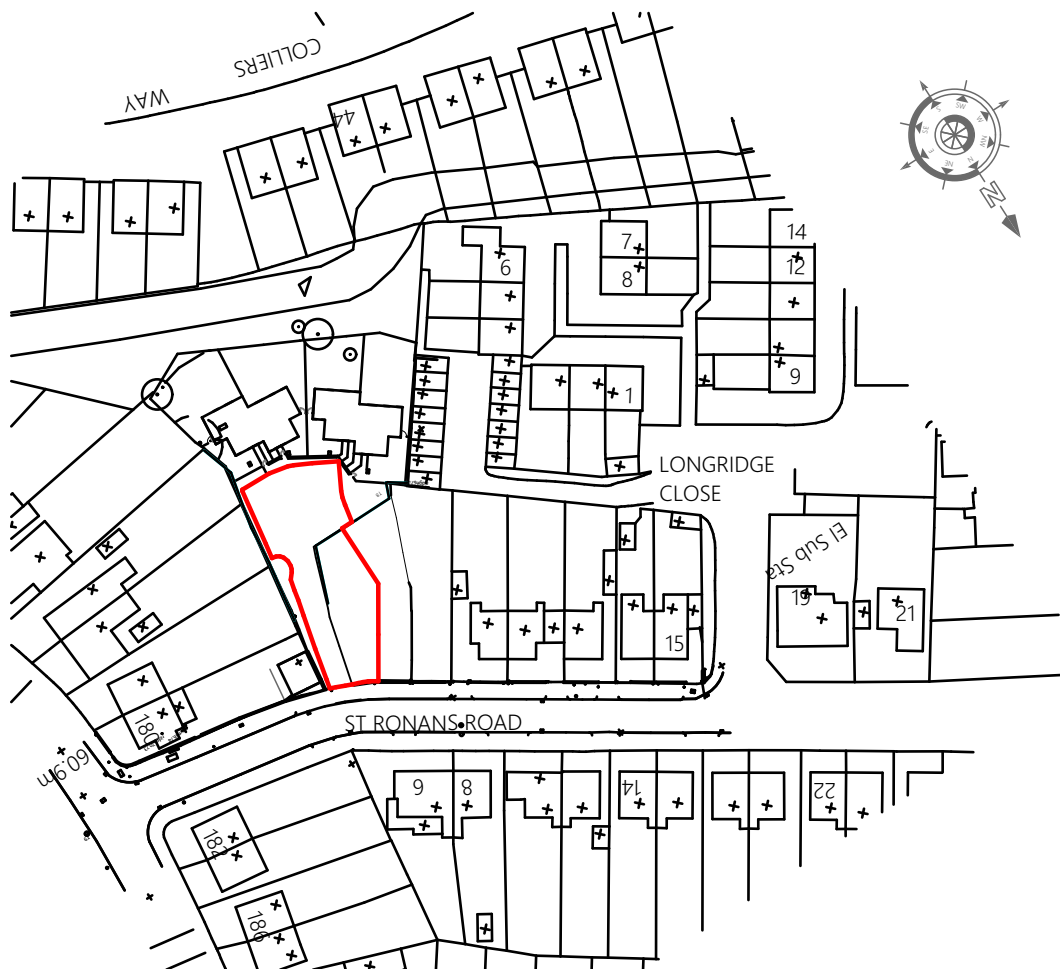

LOCATION PLAN
3 St Ronans Rd Reading
RG30 2QE

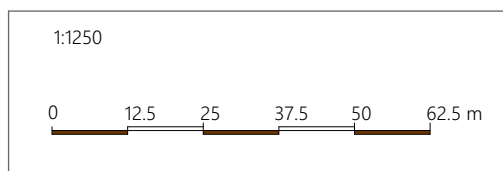

				THE KEEN PARTNERSHIP		Client: MR RAHMAN FRANCIS		Status: PLANNING		
						Job Title: 3 St Ronans Road, Reading, RG30 2QE		Date Drawn: 28/04/17	Drawn By: C.P.	Scale: 1:1250 @A4
				The Courtyard Edinburgh Road Reading RG30 2UA Tel: 0118 9510 855 Fax: 0118 9510 866 Email: chriskeen@keenpartnership.co.uk www.keenpartnership.co.uk		Drawing Title: Location Plan		Job No: 8727-17	Drg No: PL-01	Rev: 09/10/2019
Rev	Comment			By	Date					