
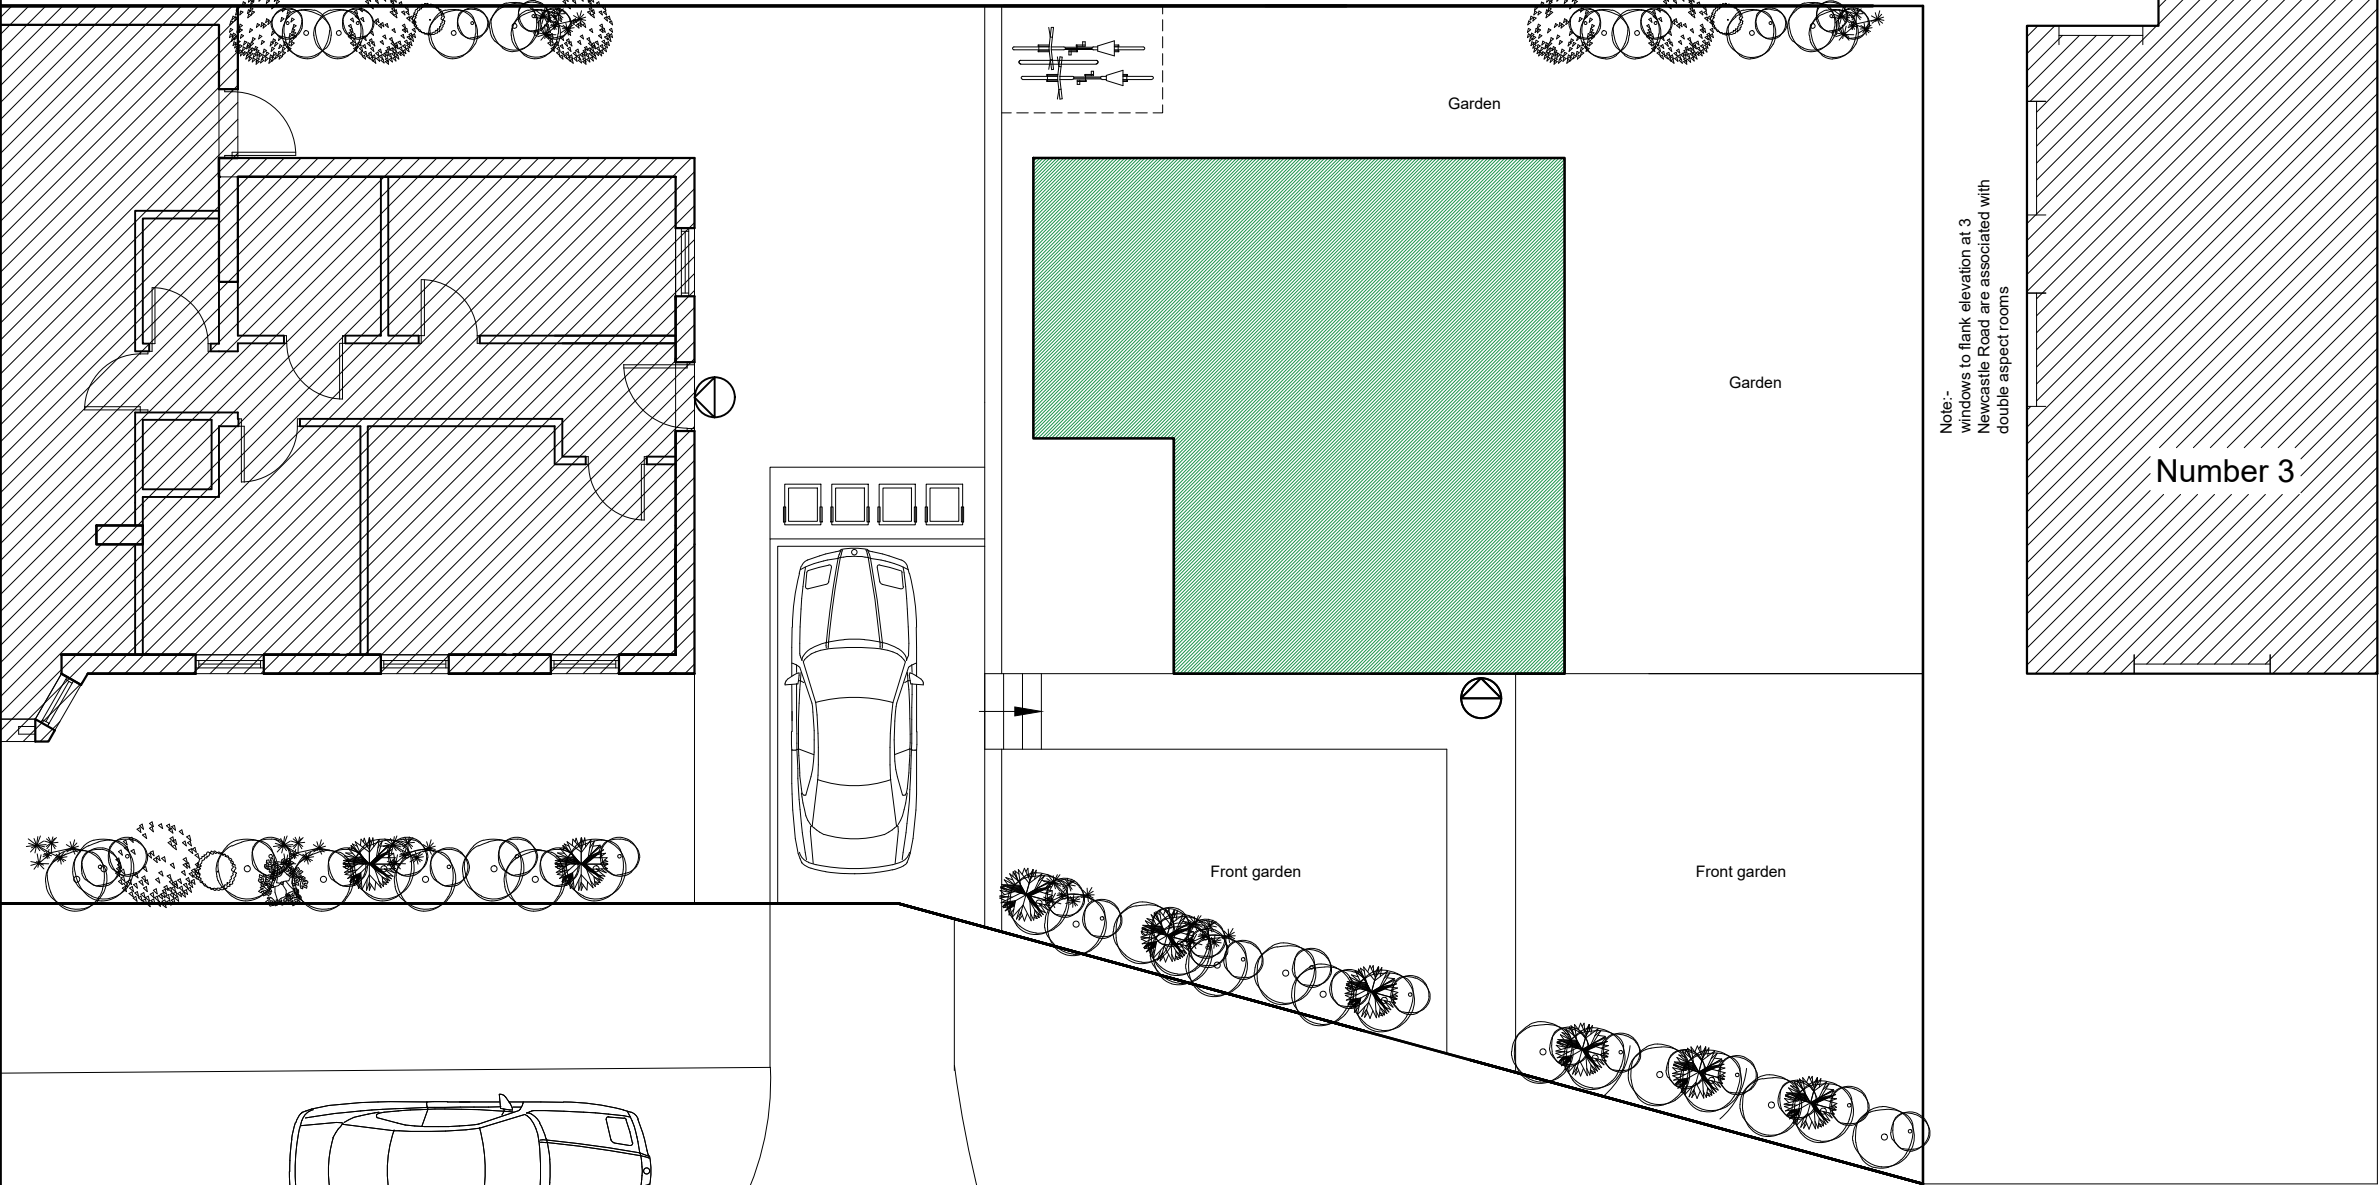


FOR TOWN PLANNING ONLY

DWG NO: S000


October 2018

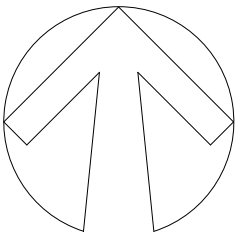

Newcastle Road

Block plan existing  
1 Newcastle Road, Reading, RG27TN

BUS  
STOP

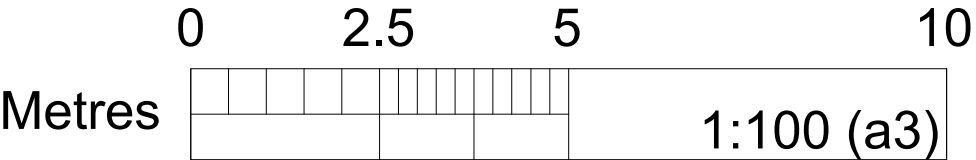

Rahul Taheem



© 2017

BSc (Hons), Grad Dip Arch, MA Arch  
**ARCHITECTURAL CONSULTANTS**  
Architecture. Planning. Design.  
159 Brent Street, Hendon  
London, NW4 4DH  
T: 07980883228  
E: rahulhtaheem@hotmail.co.uk

Notes

| Rev | Date | Comments |
|-----|------|----------|
|     |      |          |
|     |      |          |
|     |      |          |



Neighbouring property



Existing structure