




Notes:

© This drawing remains the property of The Keen Partnership and shall not be copied without prior written consent.

All dimensions to be checked on site and any discrepancies to be reported before work commences.

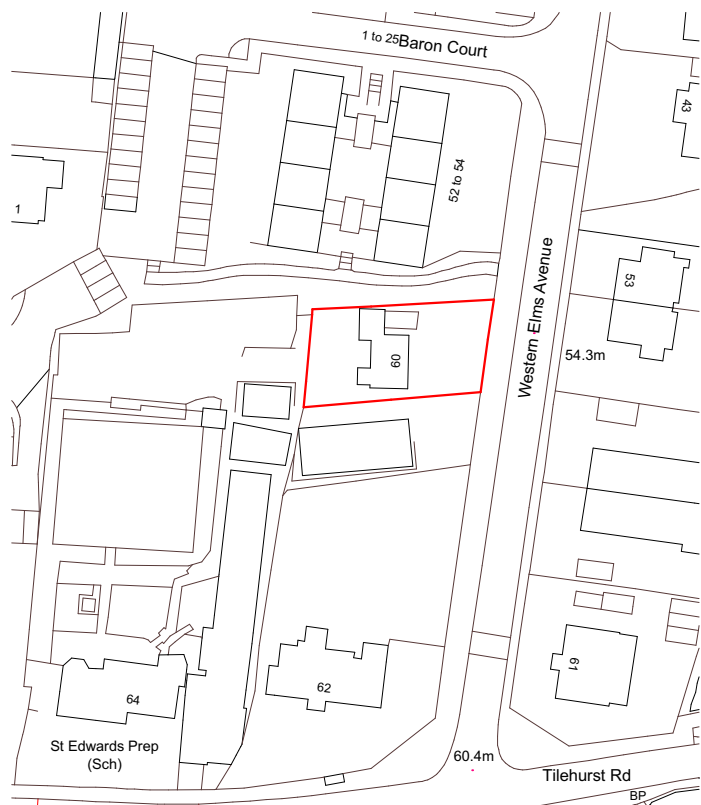

Ordnance Survey, (c) Crown Copyright 2019. All rights reserved. Licence number 100022432

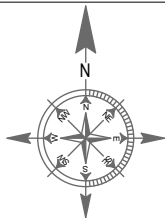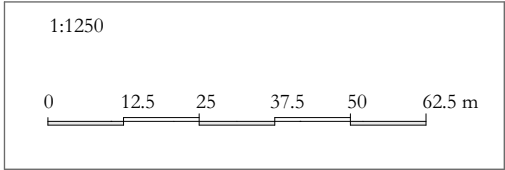

Drawing Title:
Location Plan

Client:	
Job Title: 60 Western Elms Avenue, Reading, RG30 2AN	
 chartered association of building engineers	

Drawing Date: 28-05-2019	Status: PLANNING DRAWINGS		
Issue Date: 06/08/2019	Drawn By: DR-CP- PD	Scale: 1:1250@A4	
Job No: 8865	Drawing No: PL-01	Rev:	

**THE
KEEN
PARTNERSHIP**

The Courtyard
Edinburgh Road
Reading RG30 2UA

Tel: 0118 9510 855
Fax: 0118 9510 866
chris@keenpartnership.co.uk
www.keenpartnership.co.uk