
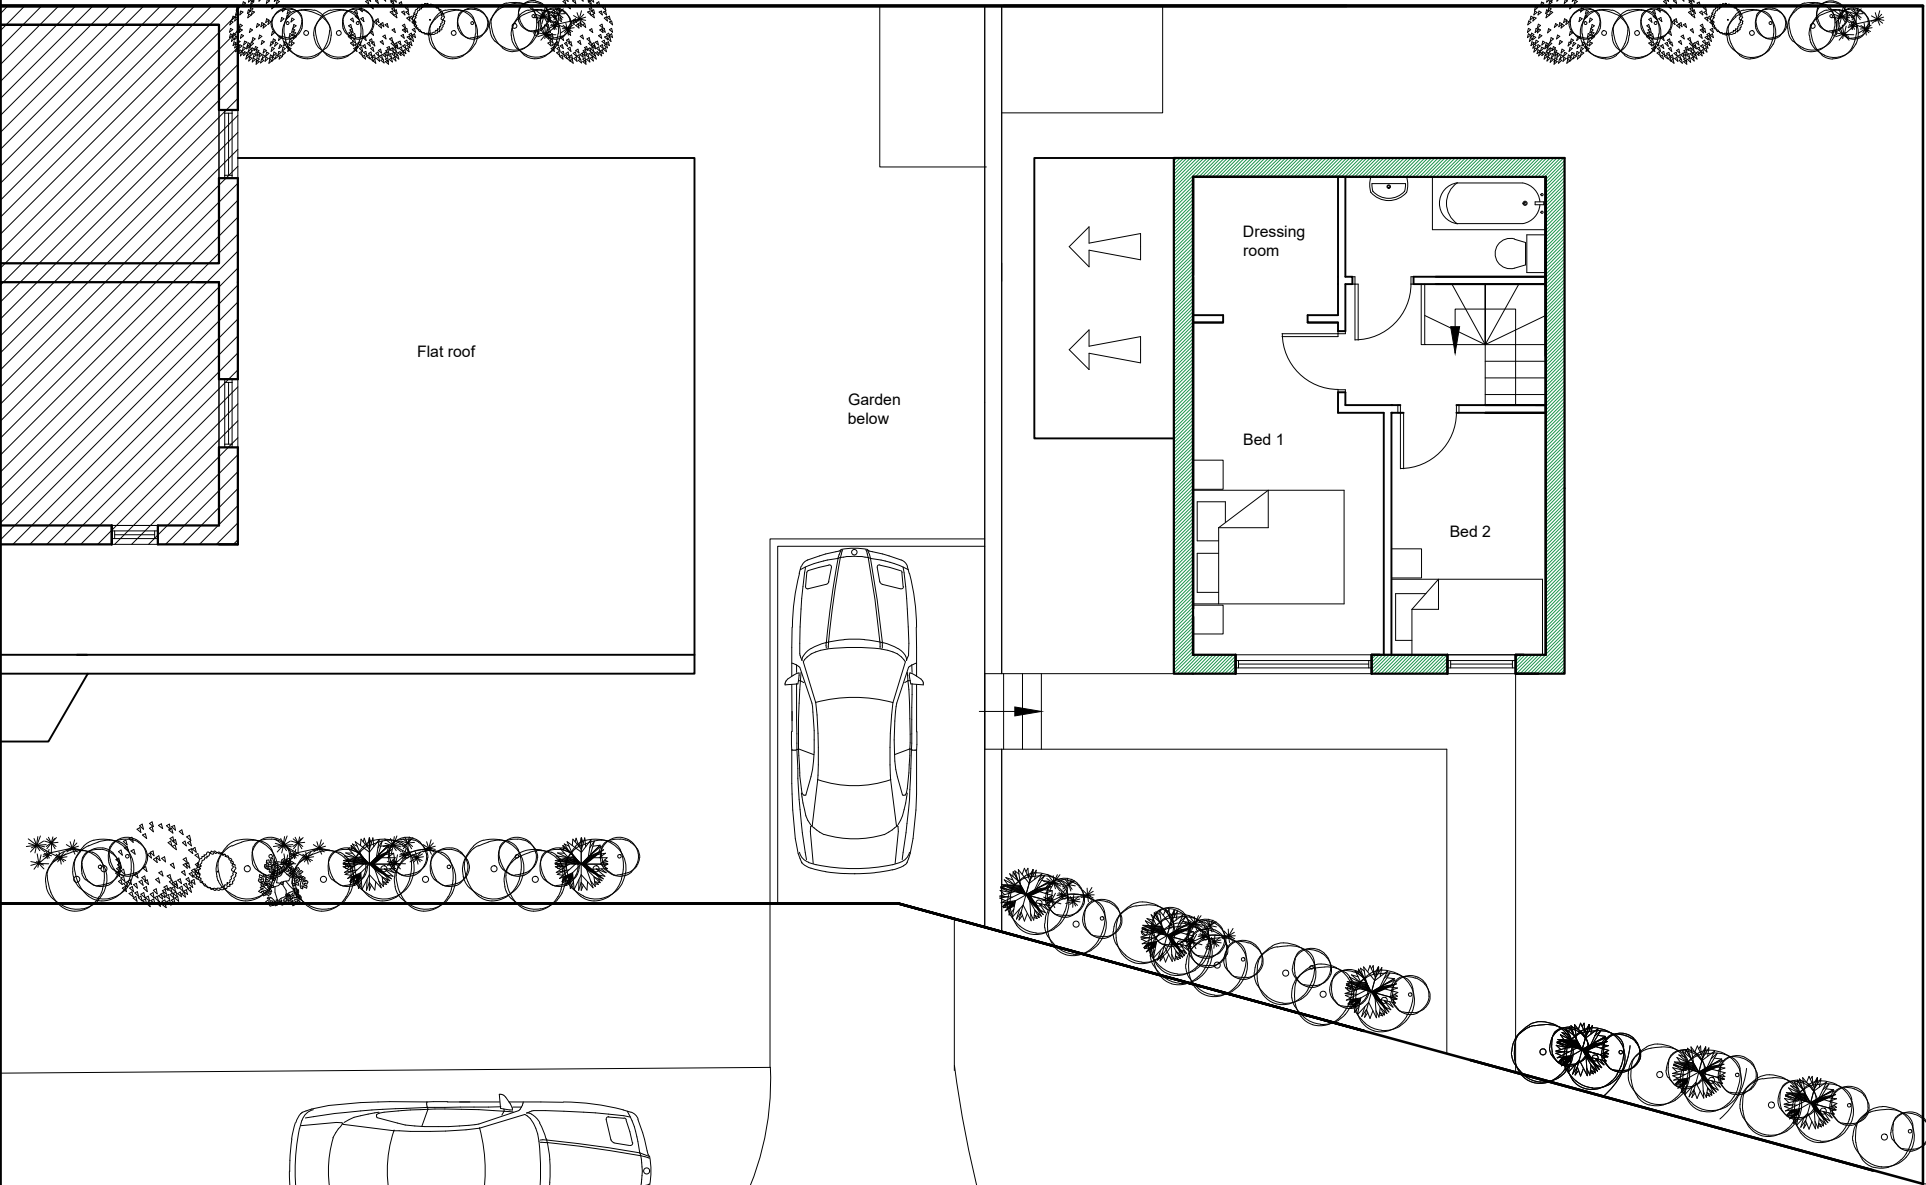



FOR TOWN PLANNING ONLY

DWG NO: S002

October 2018

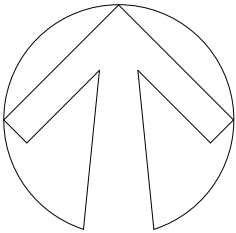

Note:-
windows to flank elevation at 3
Newcastle Road are associated with
double aspect rooms

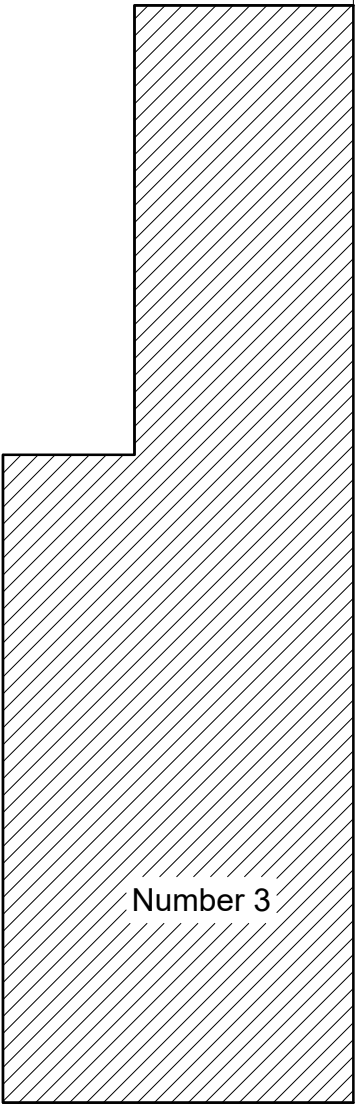

 Neighbouring property

 Existing structure


© 2017

Rahul Taheem
BSc (Hons), Grad Dip Arch, MA Arch
ARCHITECTURAL CONSULTANTS
Architecture. Planning. Design.
159 Brent Street, Hendon
London, NW4 4DH
T: 07980883228
E: rahulhtaheem@hotmail.co.uk

Notes		
Rev	Date	Comments

Newcastle Road

First floor existing
1 Newcastle Road, Reading, RG27TN

BUS
STOP

