



Existing 2.0m high wooden fence

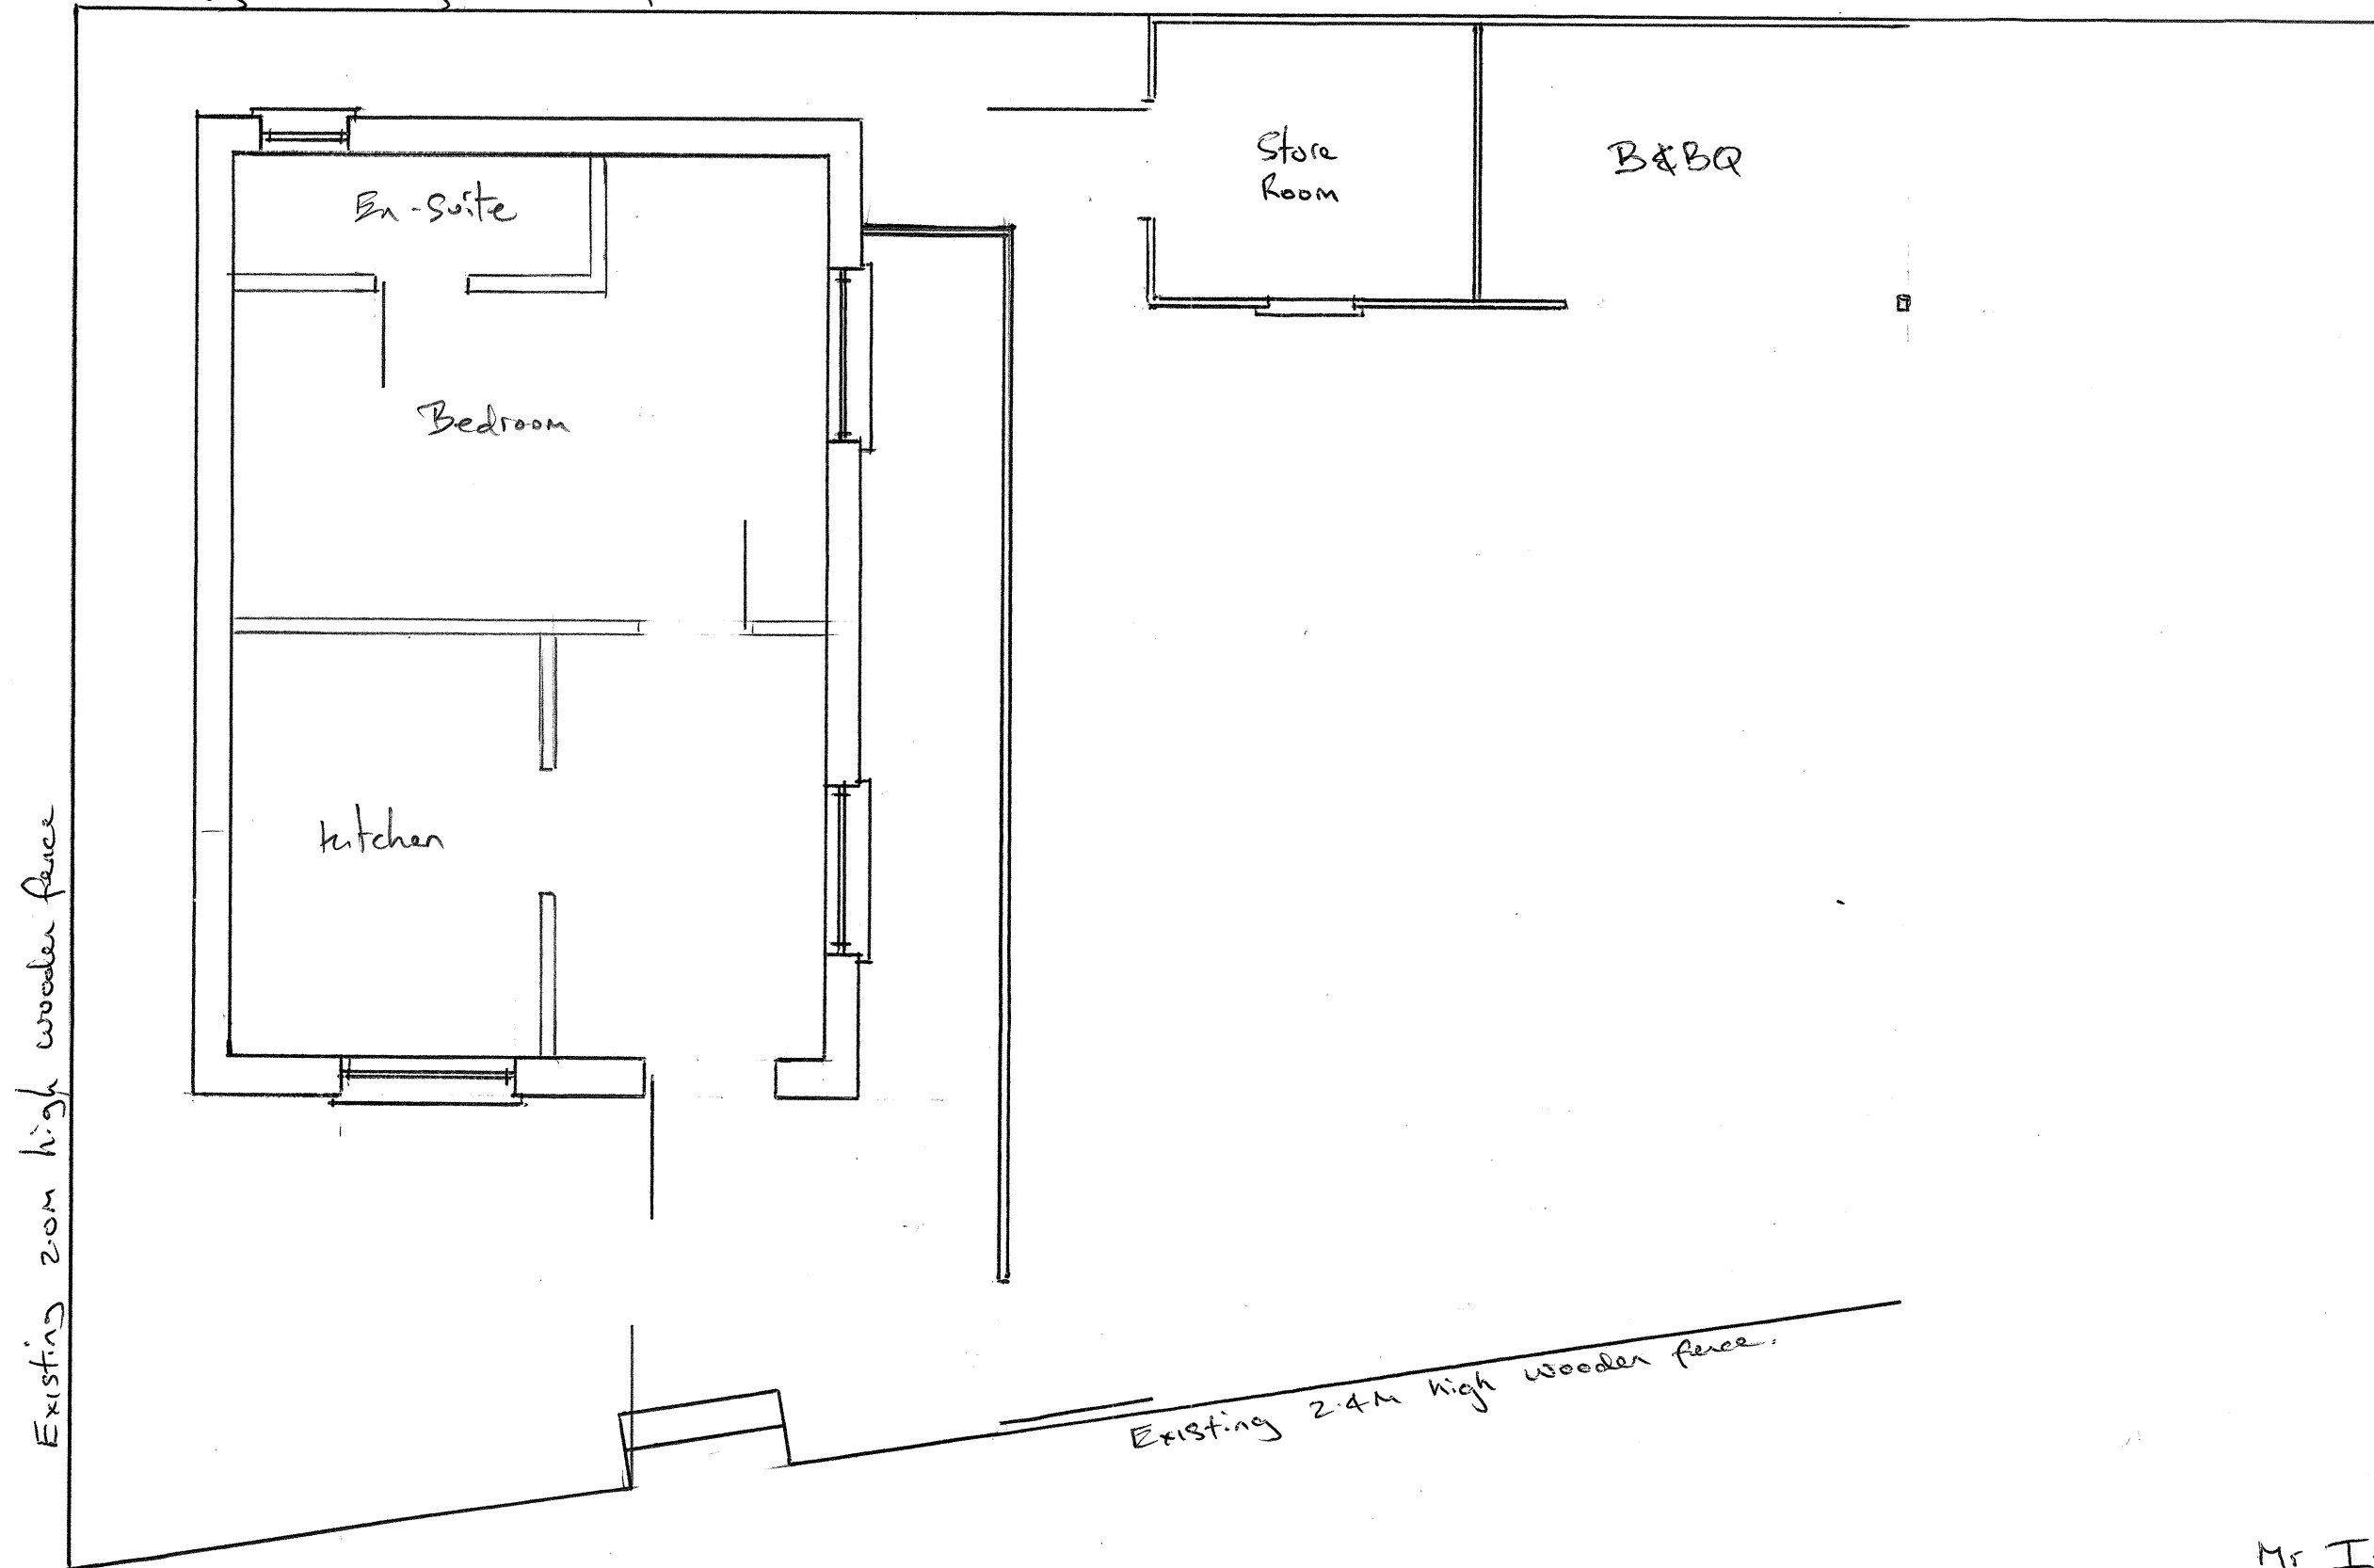

Existing 2.0m high wooden fence

Existing 2.4m high wooden fence.

Existing Ground Floor Plan.

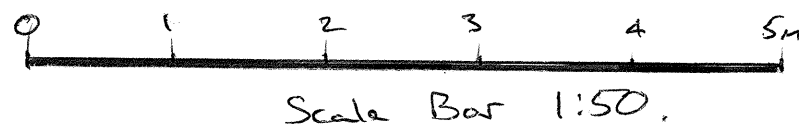

Mr Ifeitchar
9, Shaw Road
Reading RG
Existing Site Plan

1:50
10/19.

MC / 3000 / 01