

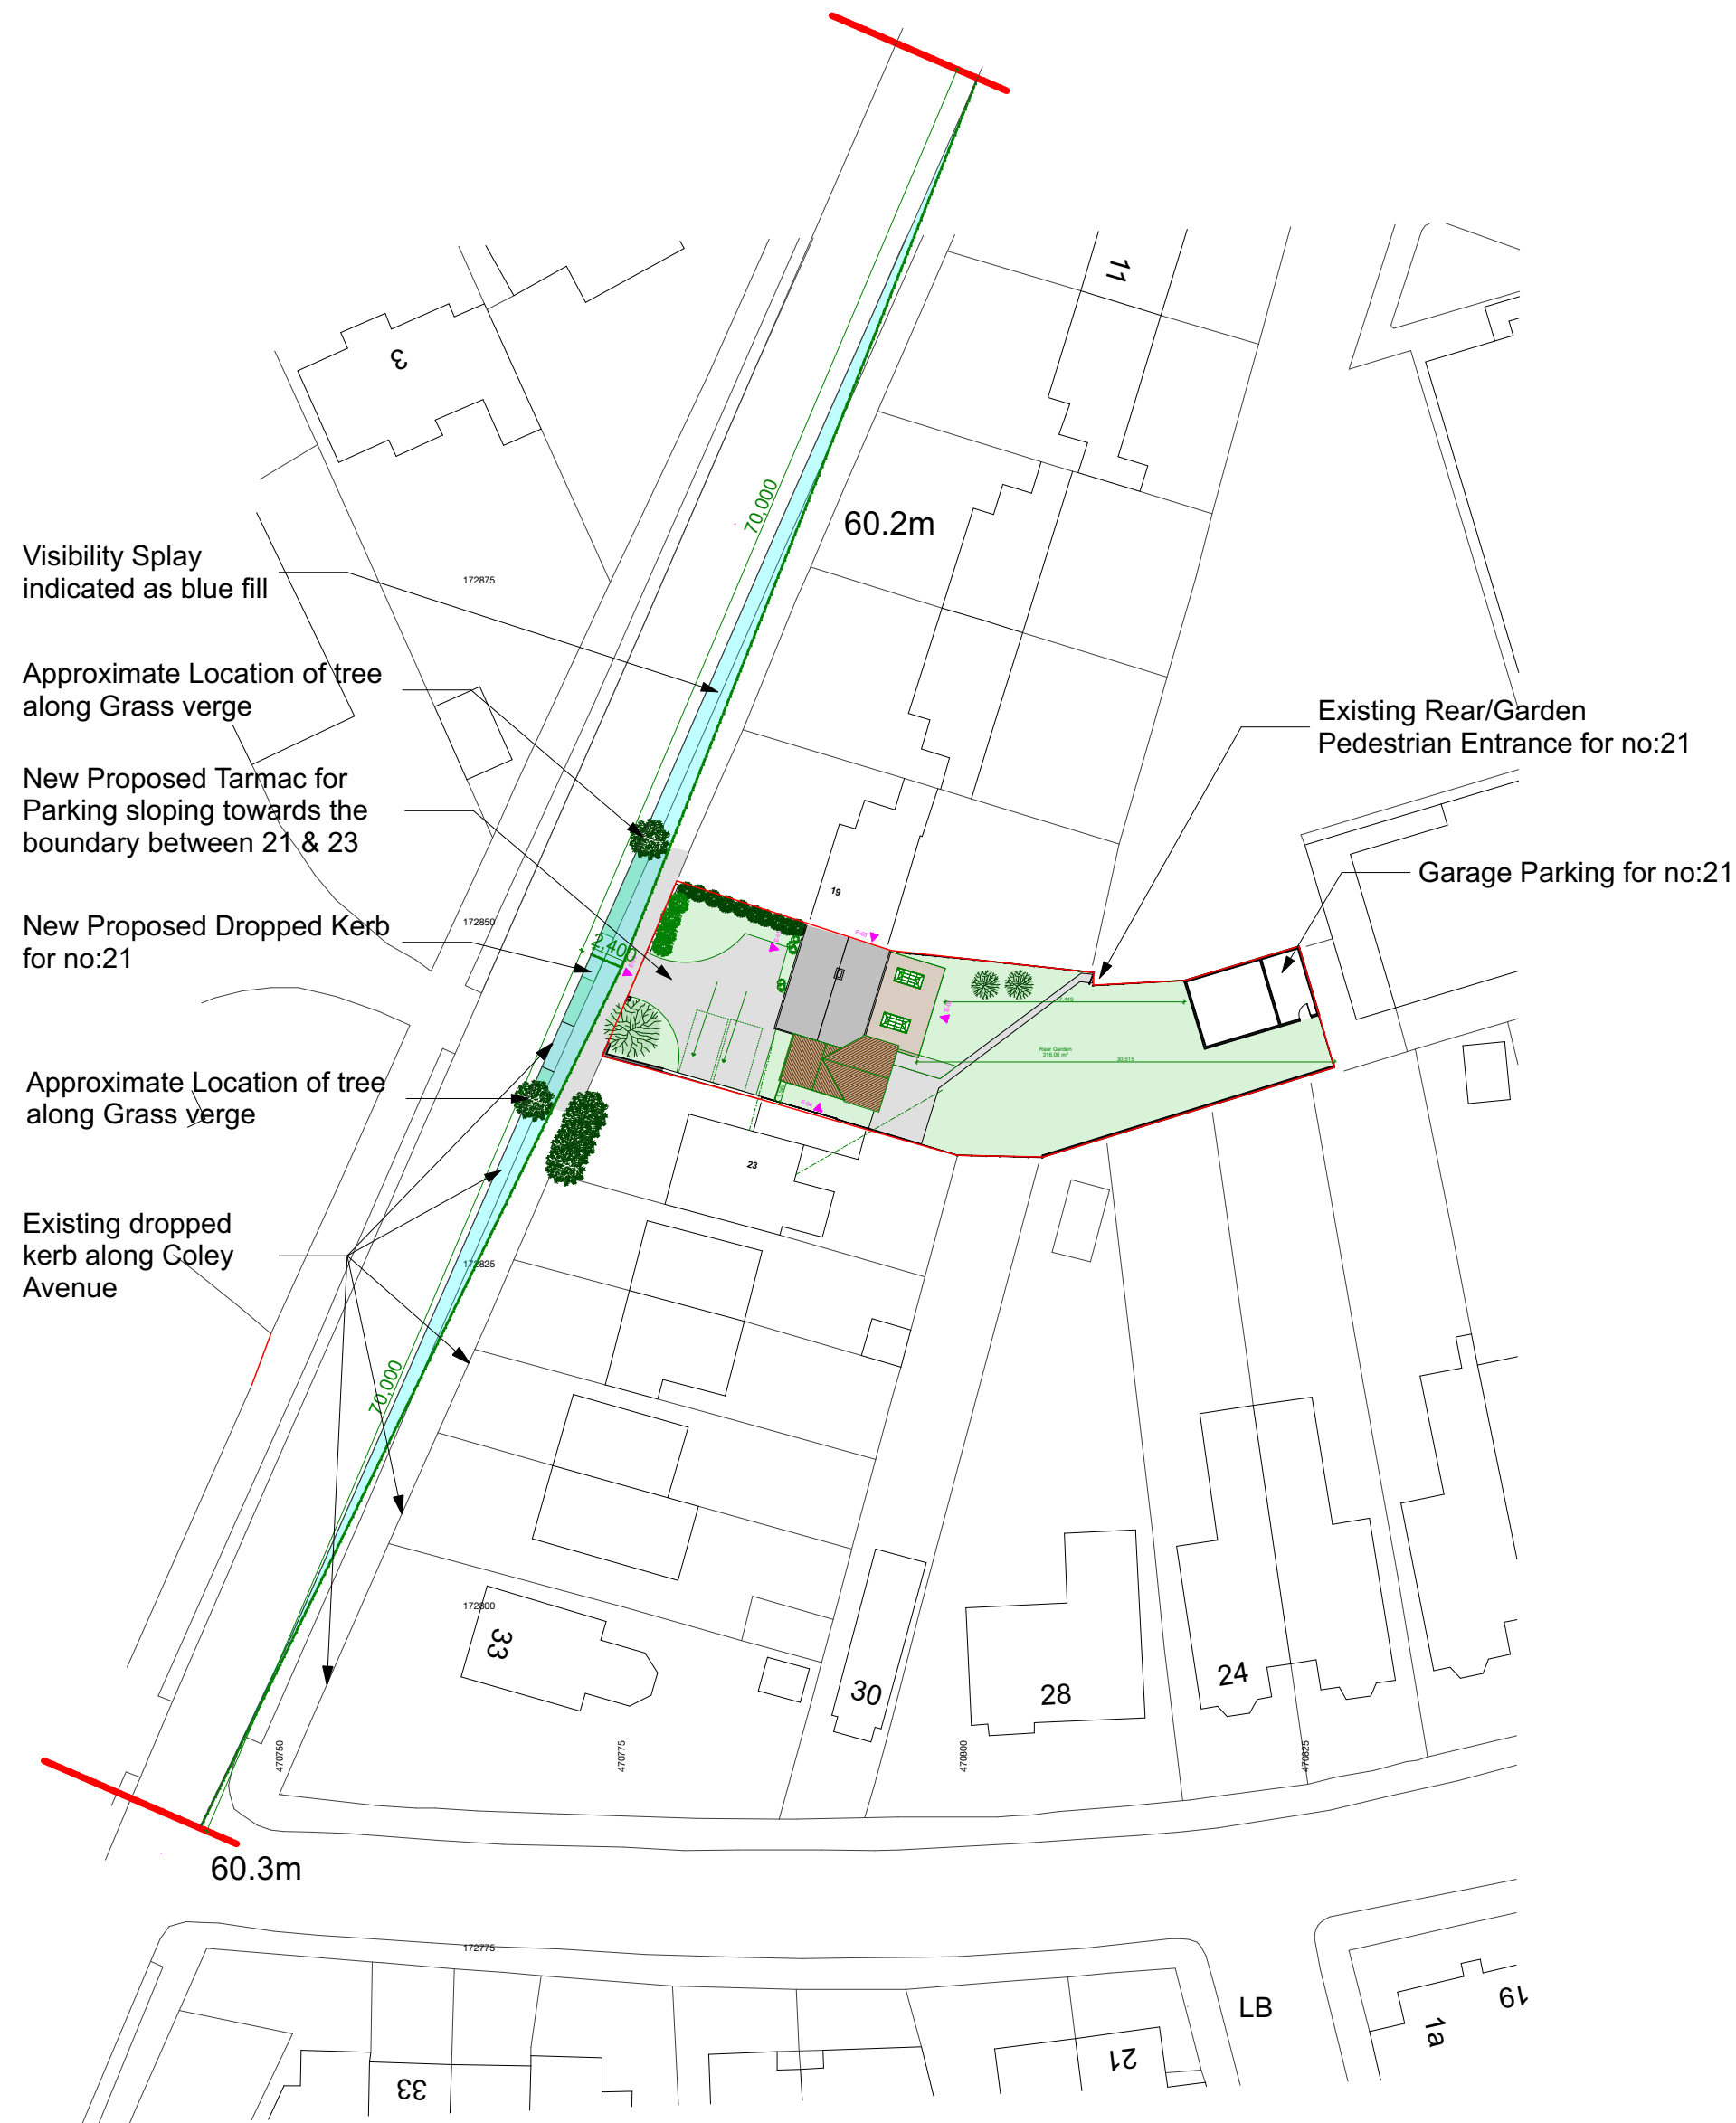


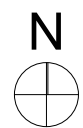

Ordnance Survey, (c) Crown Copyright 2019. All rights reserved. Licence number 100022432

Block Plan

1:500

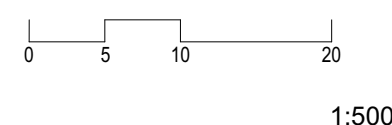

1:500



Photo along Coley Avenue

Proposed Entrance to NO: 21

NO: 23 Entrance



Coley Avenue View

Client

Mr&Mrs Ahmed

Job title

21 Coley Avenue

Drawing title

Proposed Block Plan

Scale @ Drawing Size

1:500 @ A2

Date

03/09

Drawn

CD

Checked

Status

PROJECT STATUS

**hivesarchitects**
Hives Architects LLP
John Adams House
29 Castle Street
Reading
RG1 7SB
0118 958 7331
admin@hivesarchitects.co.uk

Project

2760

Drawing

010

Revision

P3