



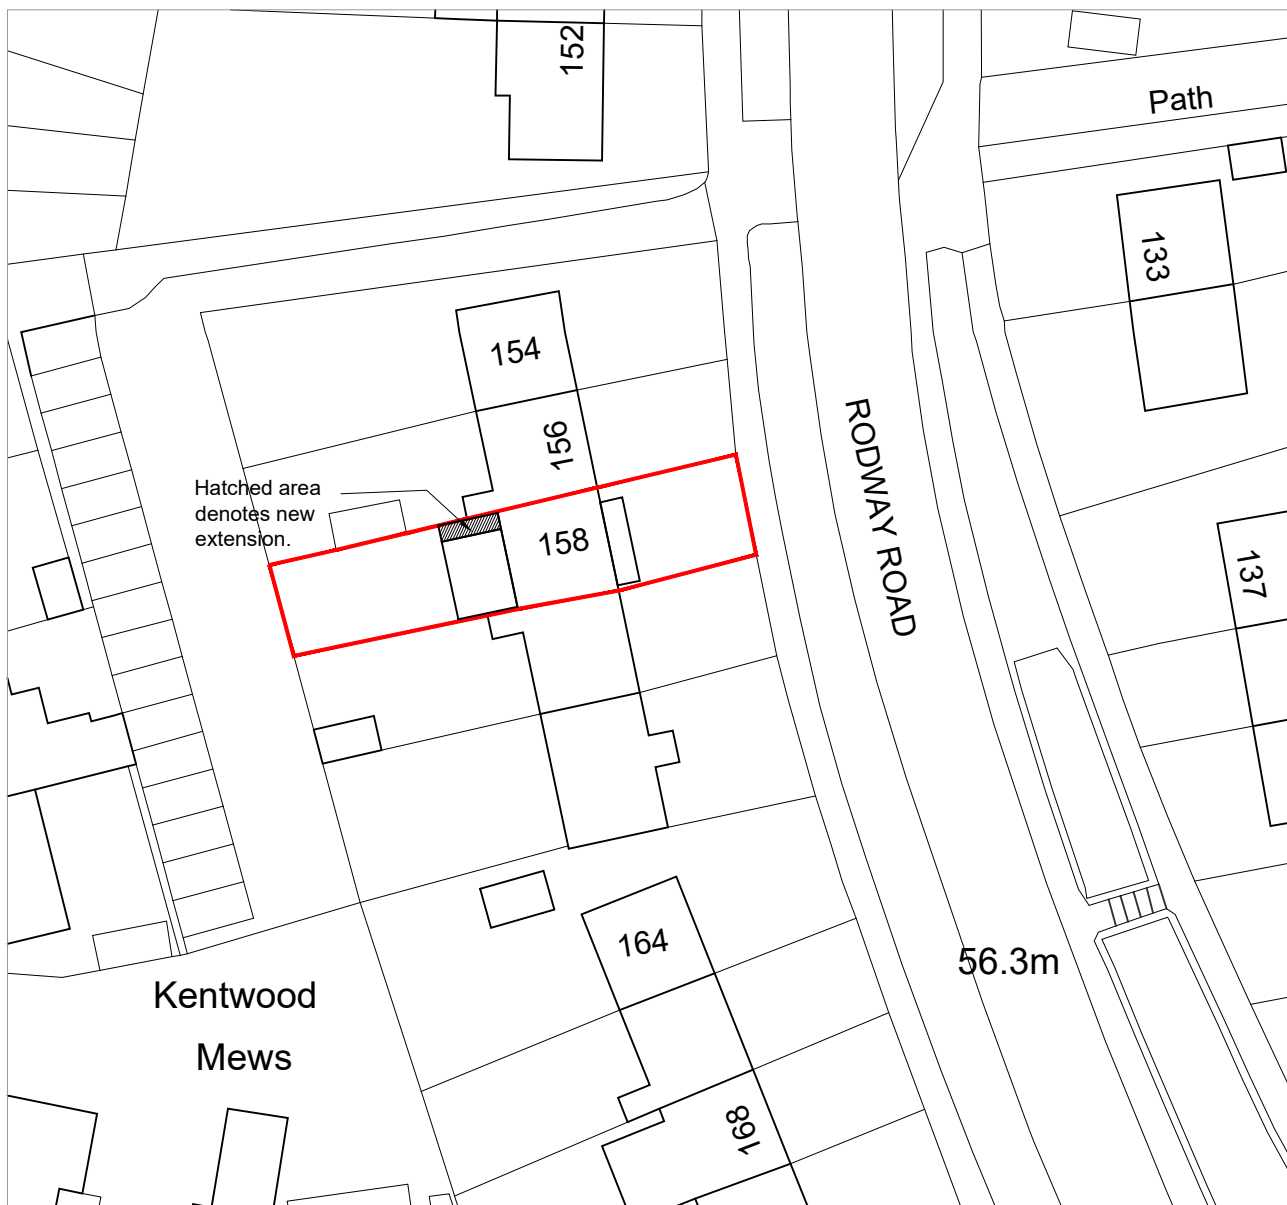


BLOCK PLAN
SCALE 1 : 500

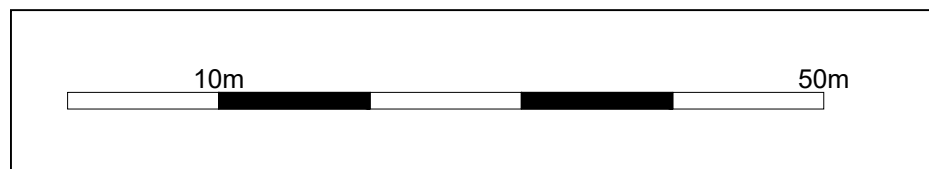


NOTES

© SK Design consultants - THIS DRAWING AND DESIGN REMAINS THE COPYRIGHT AND INTELLECTUAL PROPERTY OF SK CONSULTANTS AND SHALL NOT BE COPIED IN ANY FORMAT WITHOUT APPROVAL.

THIS DRAWING IS TO BE READ IN CONJUNCTION WITH ALL OTHER DRAWINGS AND DOCUMENTS PROVIDED. THE CONTRACTOR MUST CHECK ALL DIMENSIONS ON SITE BEFORE PLACING ORDERS FOR MATERIALS OR SHOP FABRICATIONS OR COMMENCING WORKS ON SITE. ANY DISCREPANCIES SHOULD BE NOTIFIED BEFORE PROCEEDING.

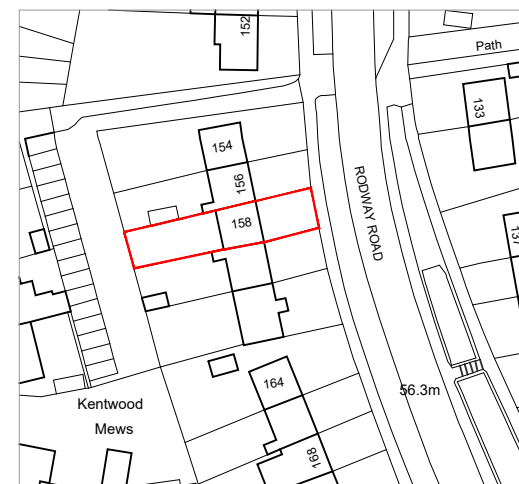

LOCATION PLAN
SCALE 1 : 1250

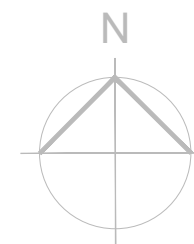

SK Design Consultants
22 Netley close
Caversham
Reading RG4 6SR
Tel : 07821111602

Client:
Mr & Mrs Shamim Ali

Project:
**NEW TWO STOREY REAR EXTENSION
AND SINGLE STOREY FRONT EXTENSION**

Location:
**158 RODWAY ROAD, TILEHURST
READING RG30 6DX**

Drawing Title:
LOCATION & BLOCK PLAN

Date:
MAY 2019

Sheet Size:
A3

Drawn:
SK

Drawing No:

P1014-01

Revision: