
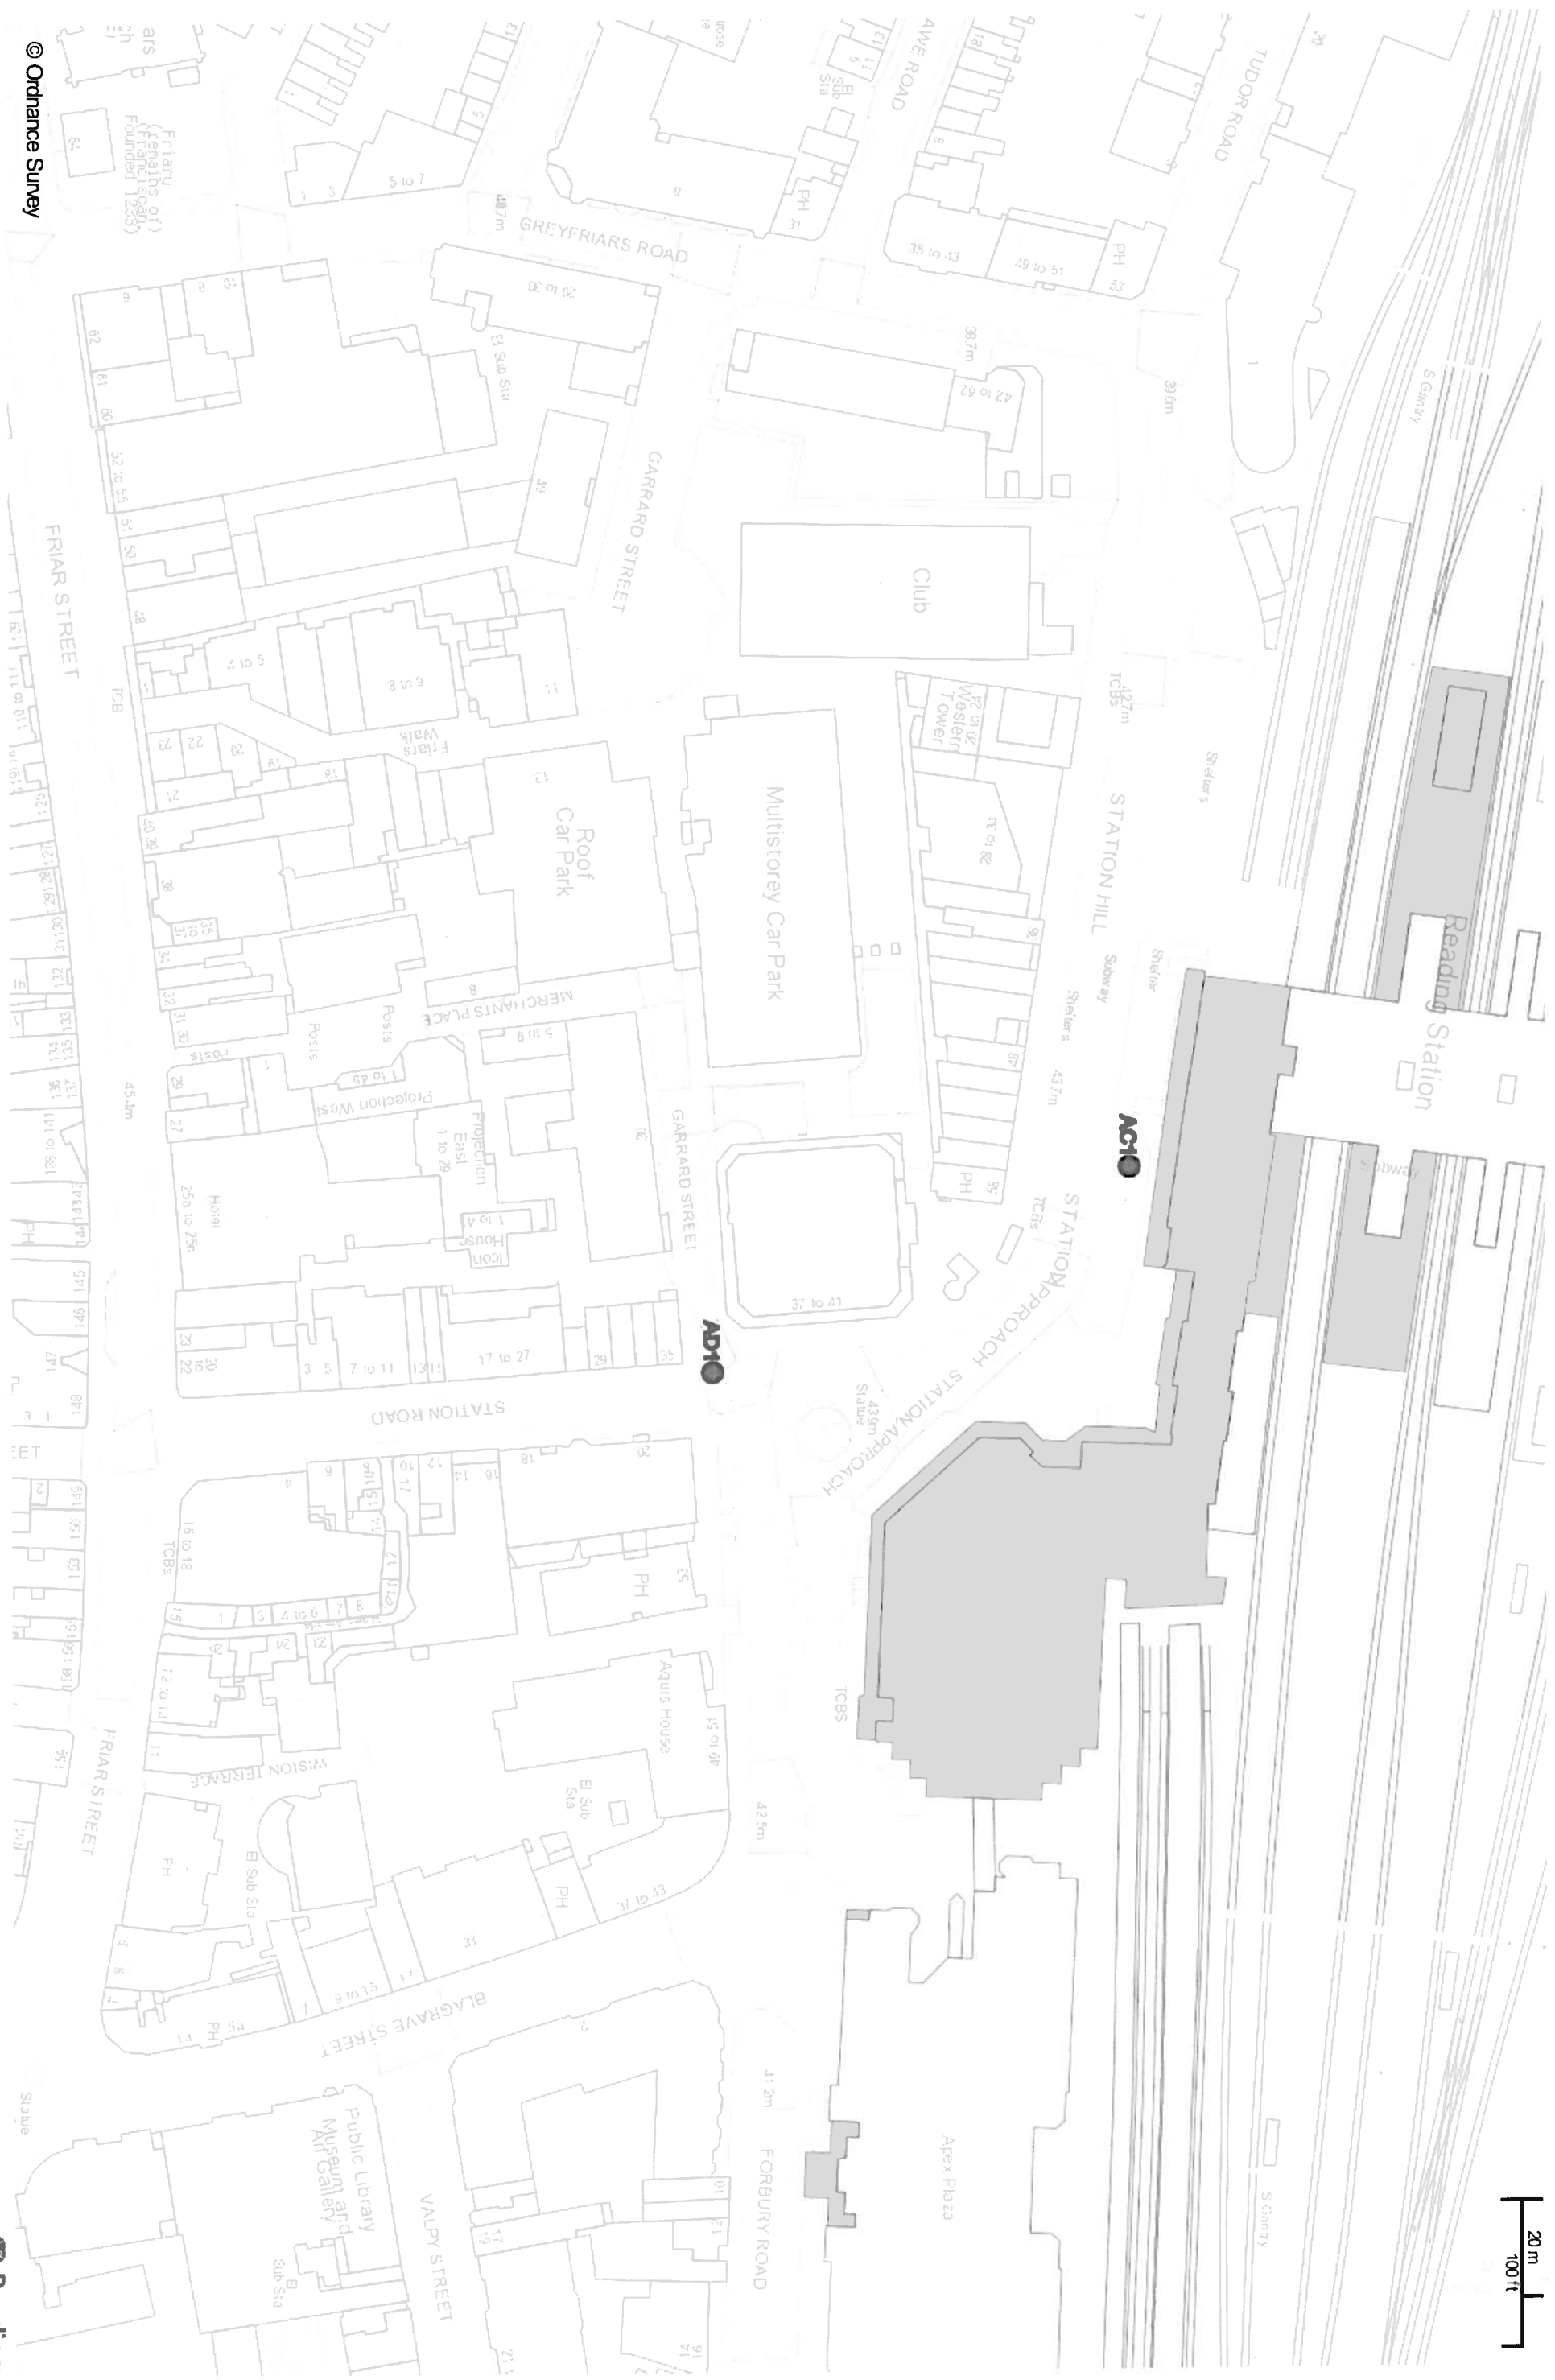


(5) Existing infrastructure

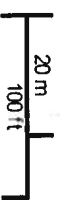

© Ordnance Survey

Abbey Quarter signage locations

Scale: 1:1250

Printed on: 24/7/2017 at 17:27 PM



© Crown Copyright and Database Rights 2017 Ordnance Survey 100019672