






Side Elevation 1:100 Scale

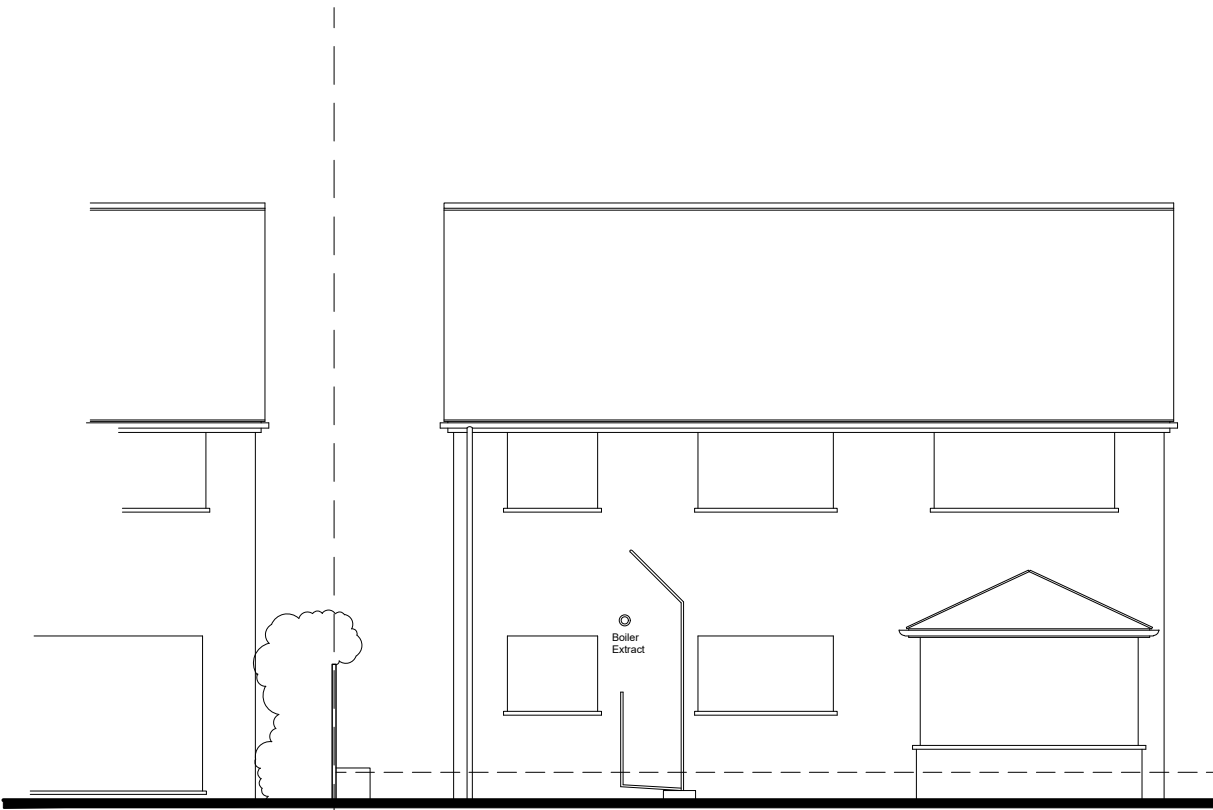



Rear Elevation 1:100 Scale

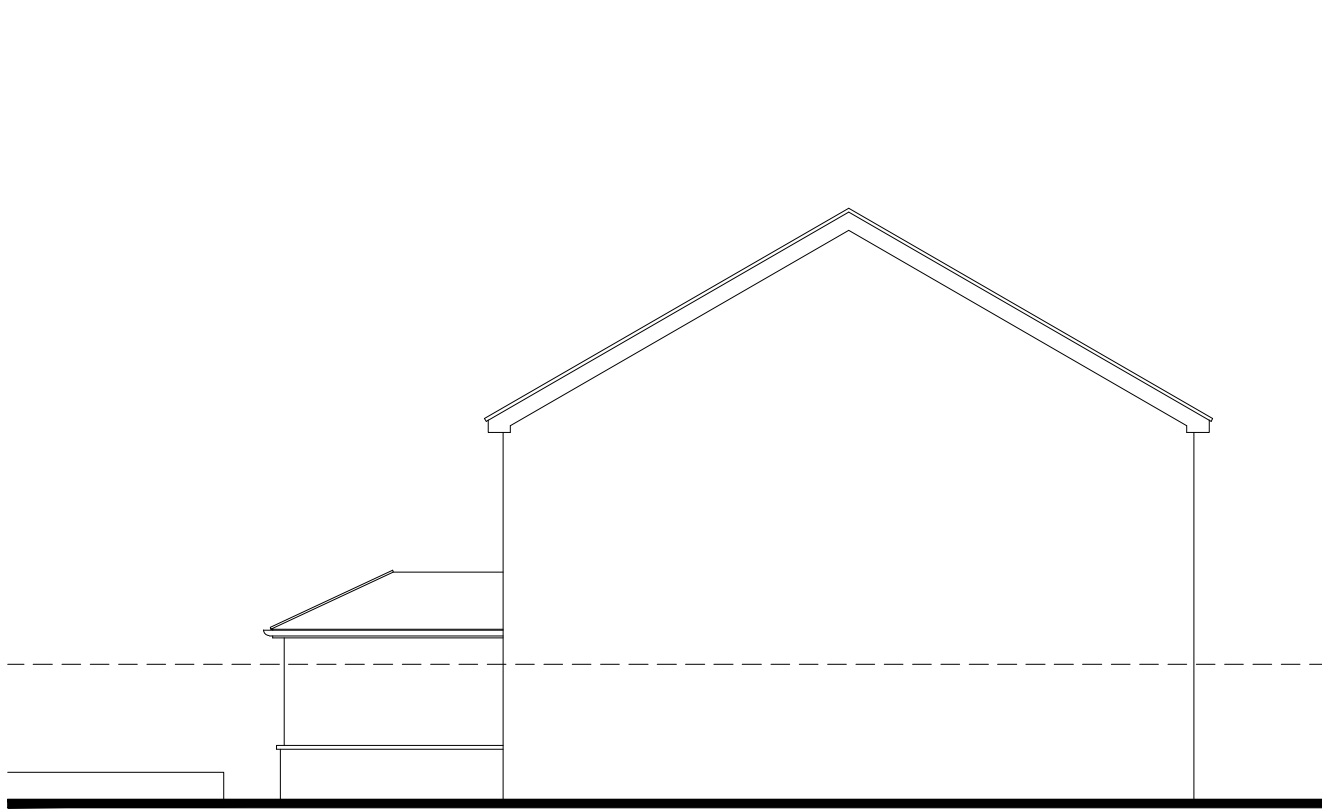


Side Elevation 1:100 Scale

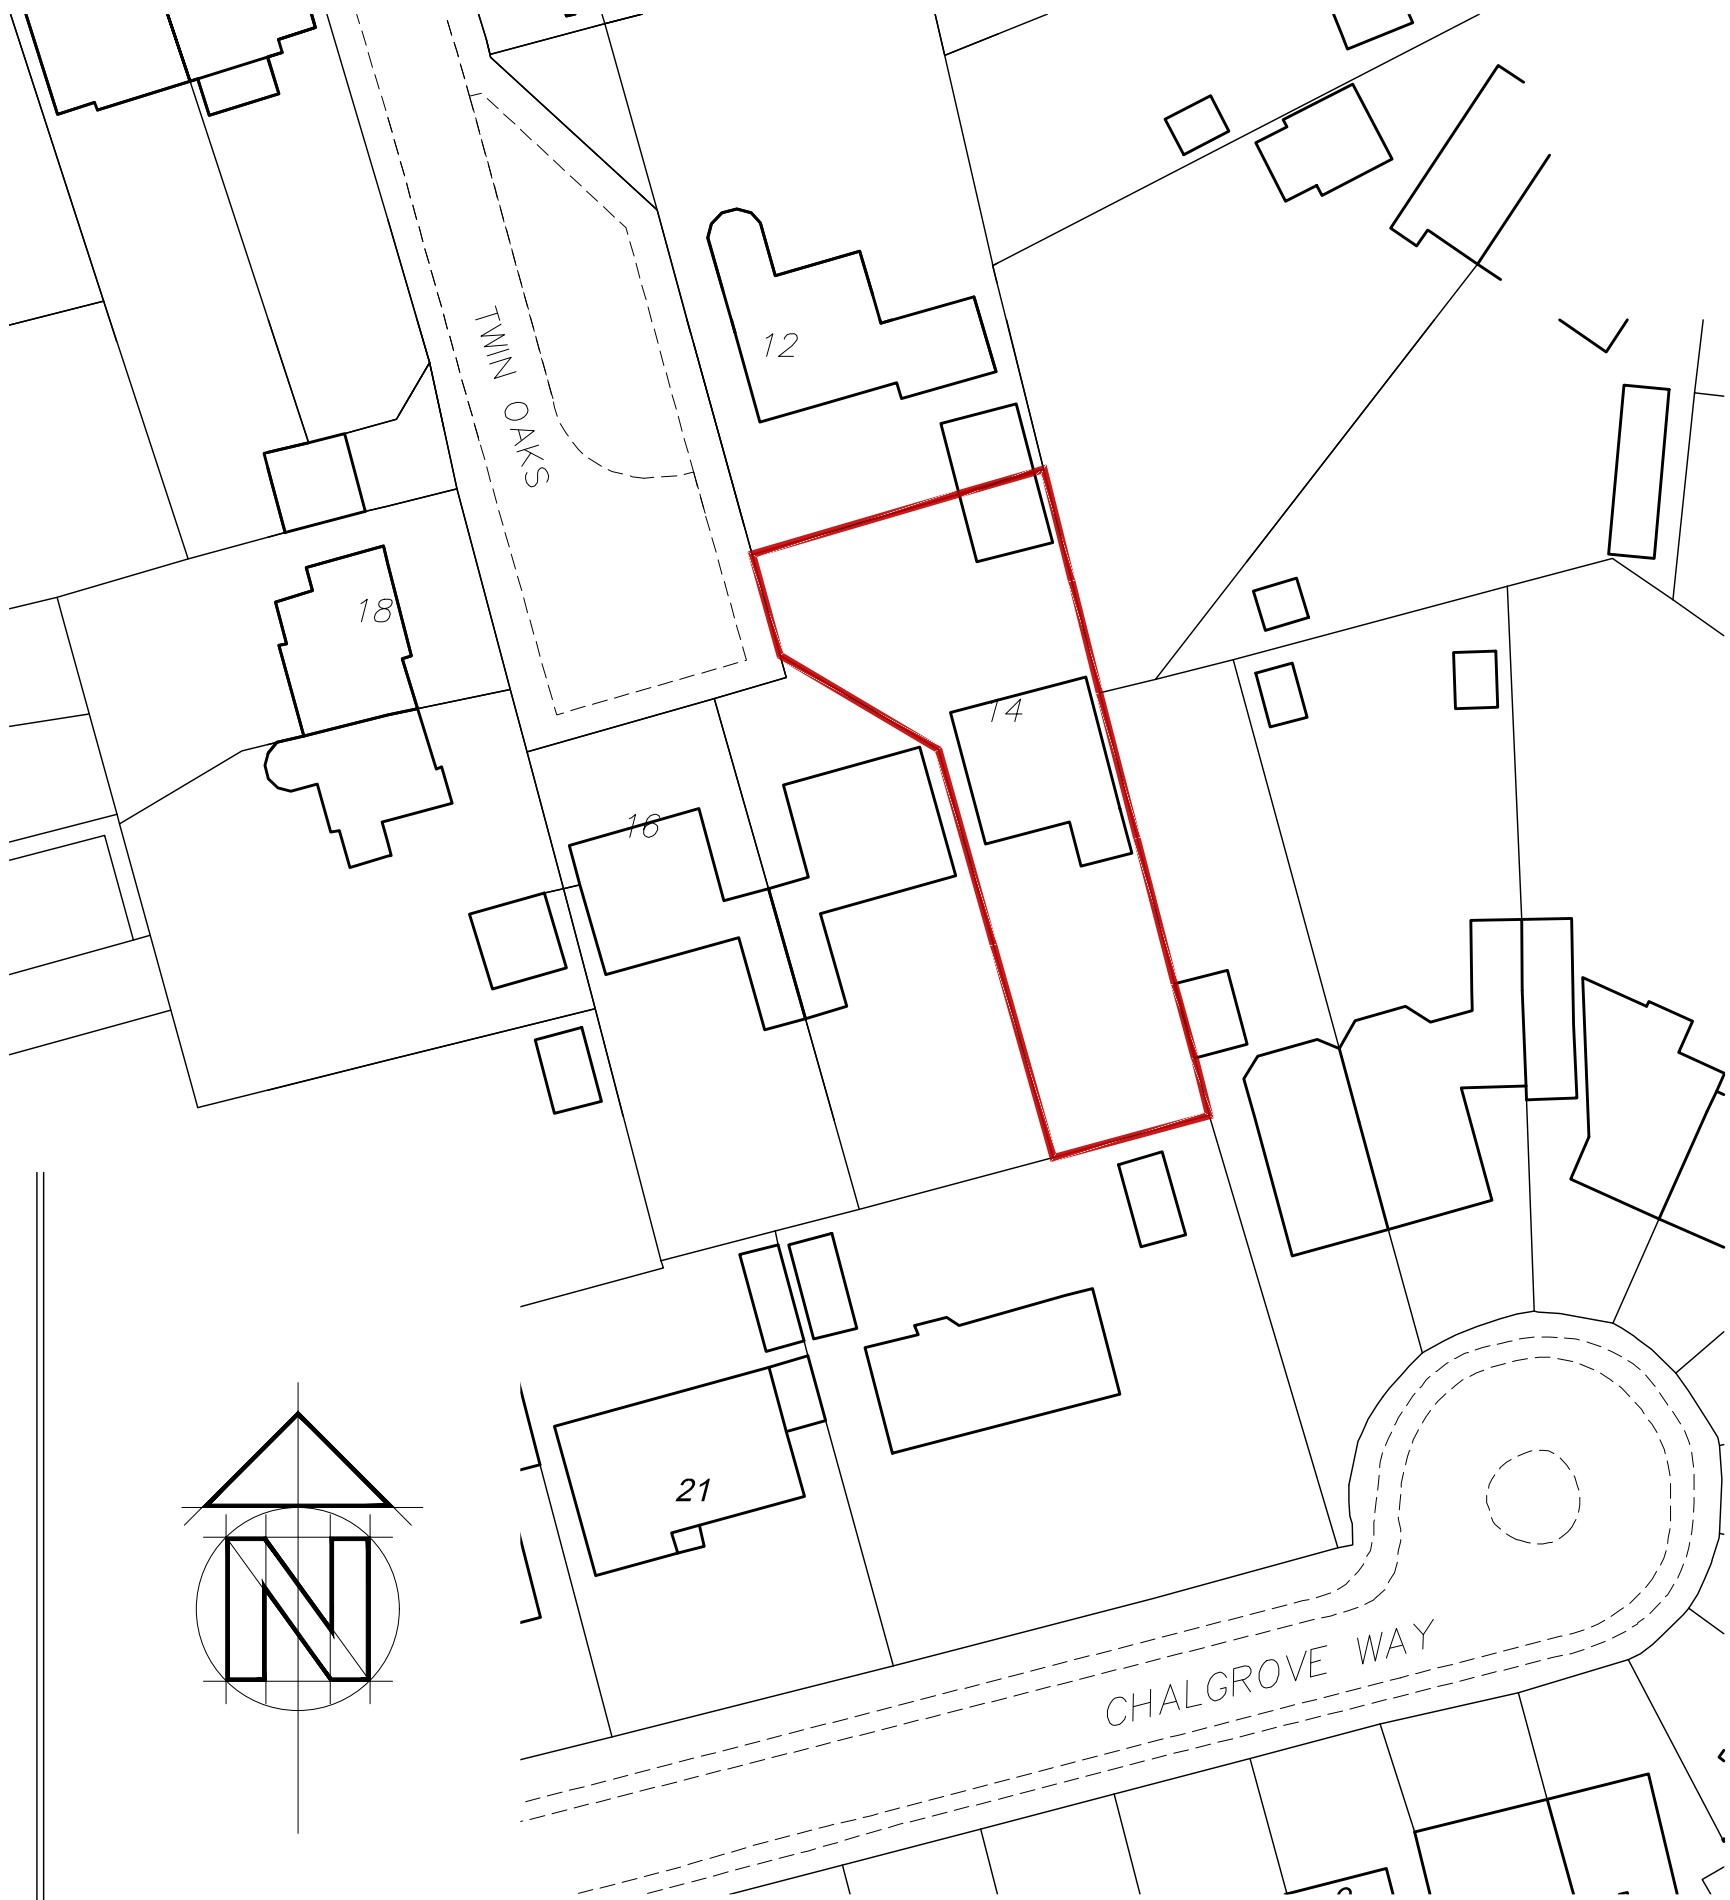

Site Plan 1:500 Scale

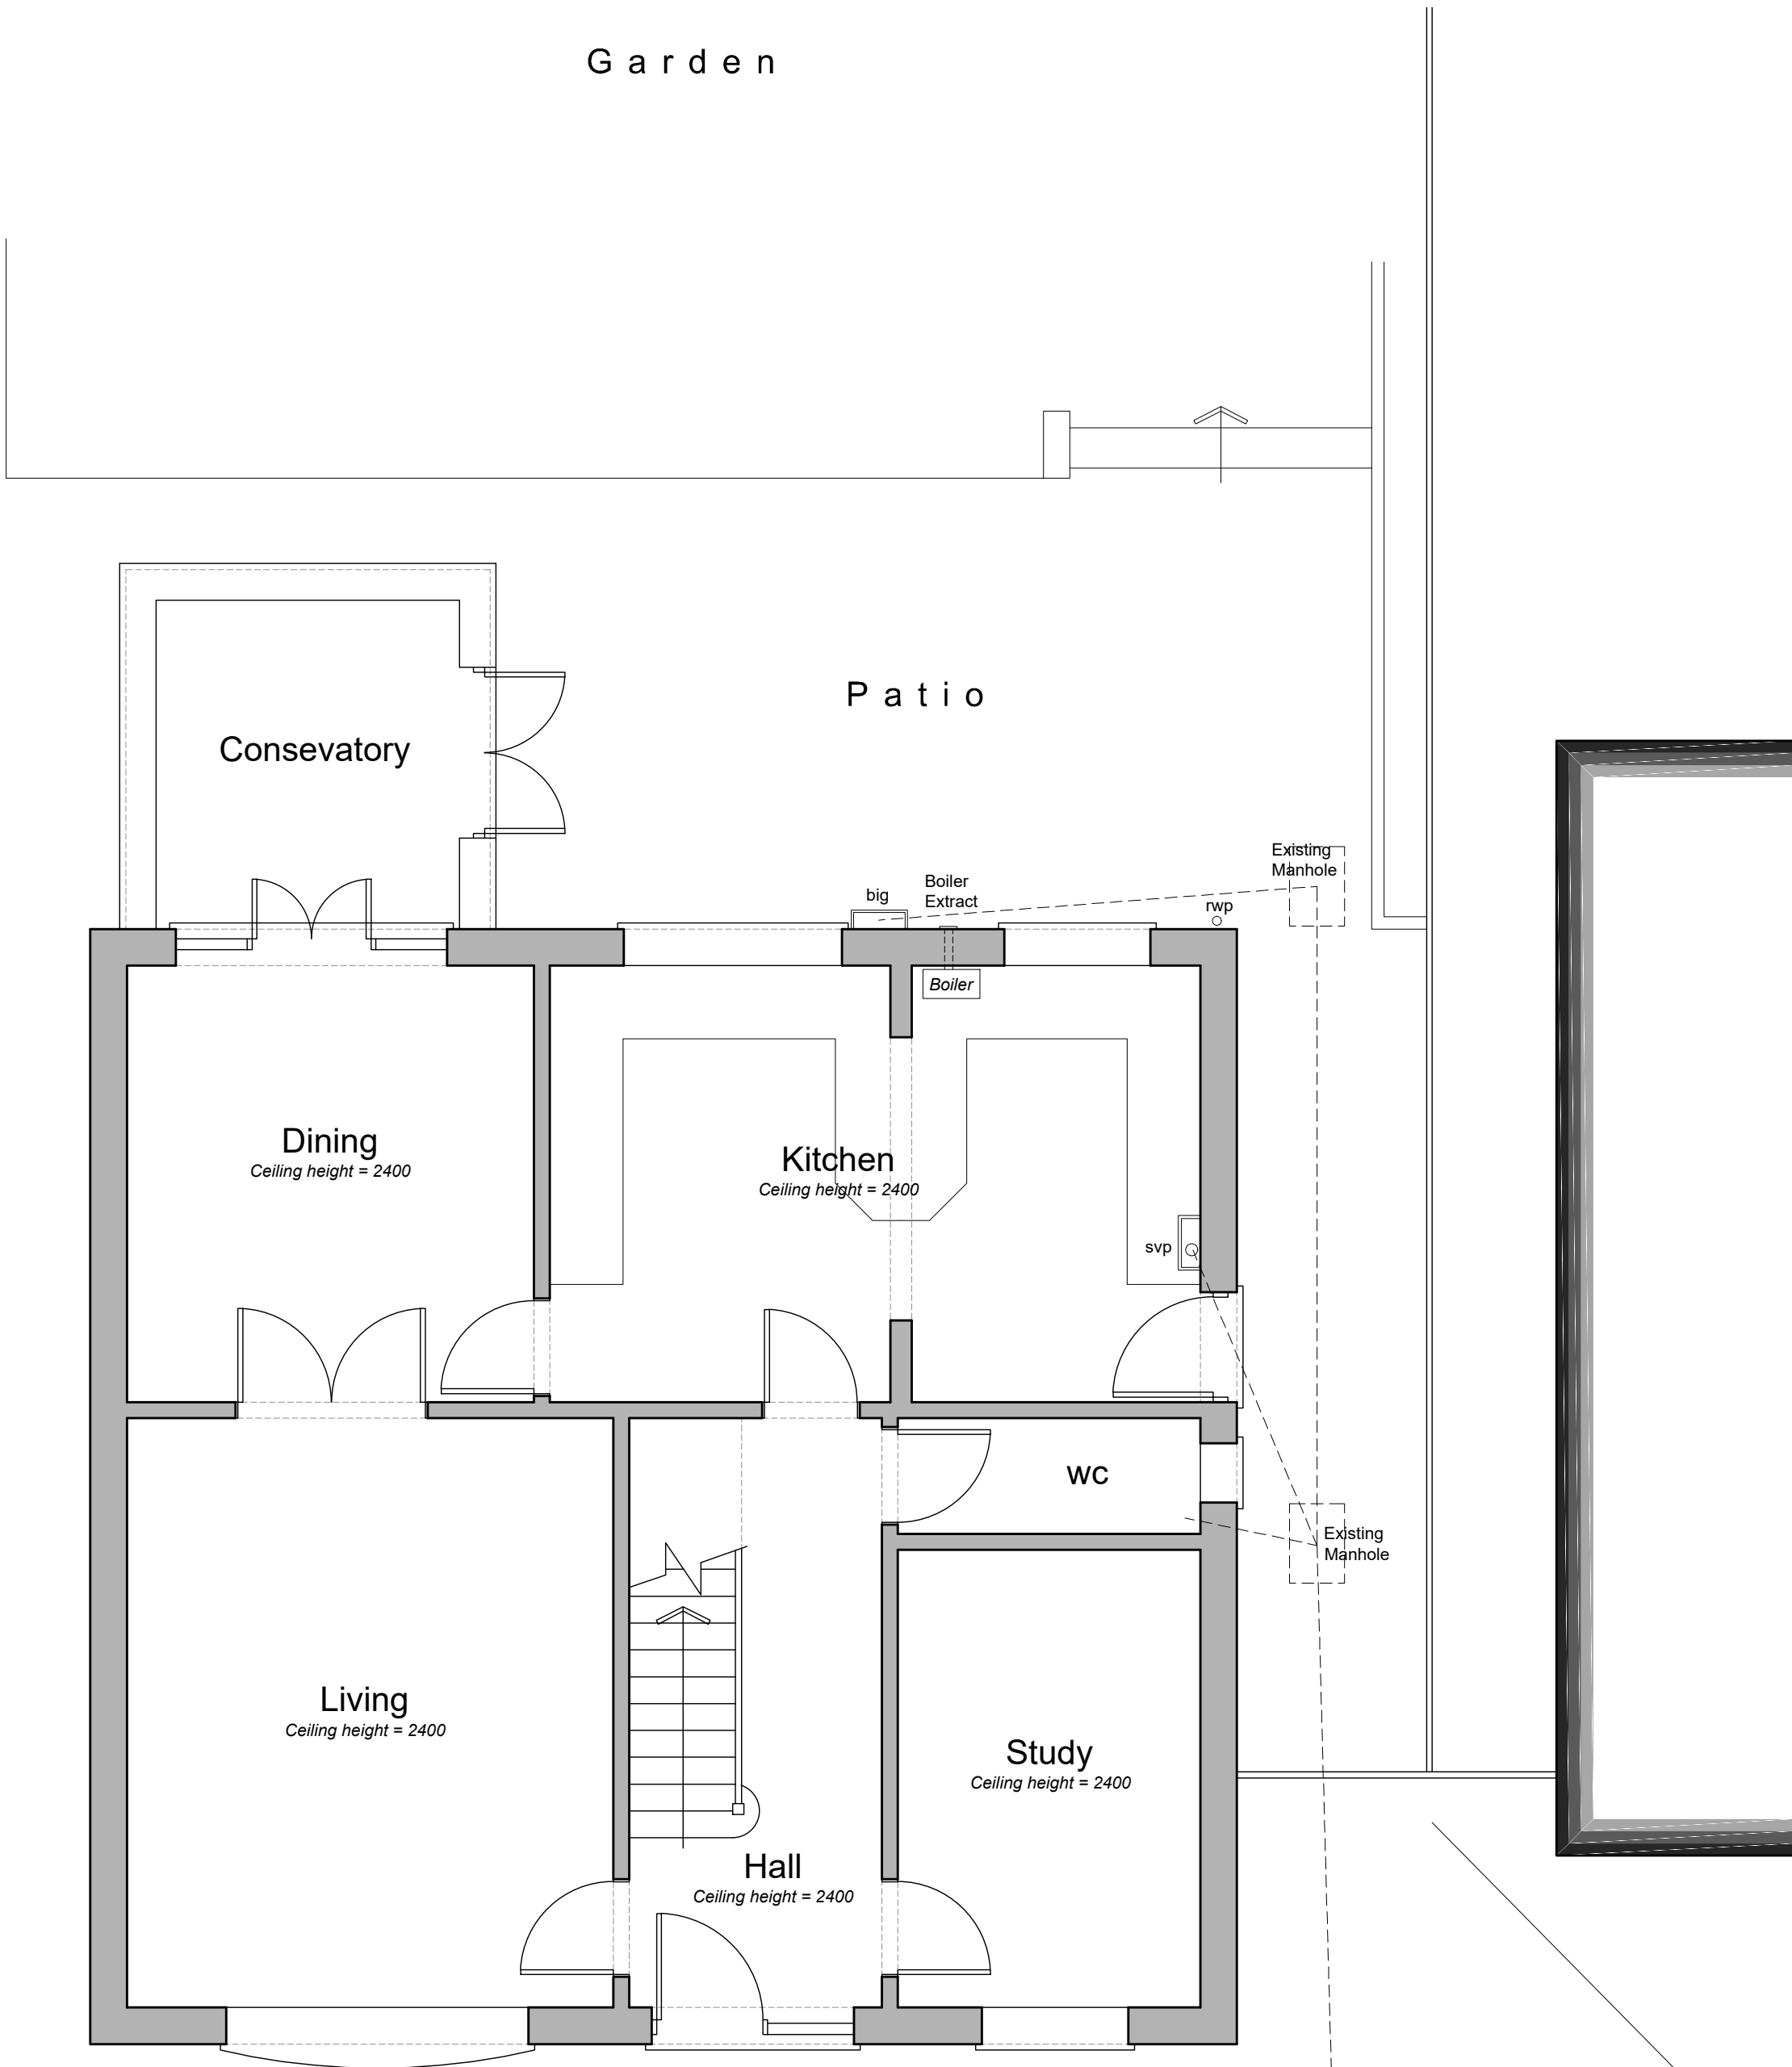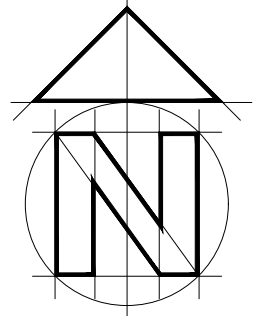

Ground Floor Plan 1:50 Scale

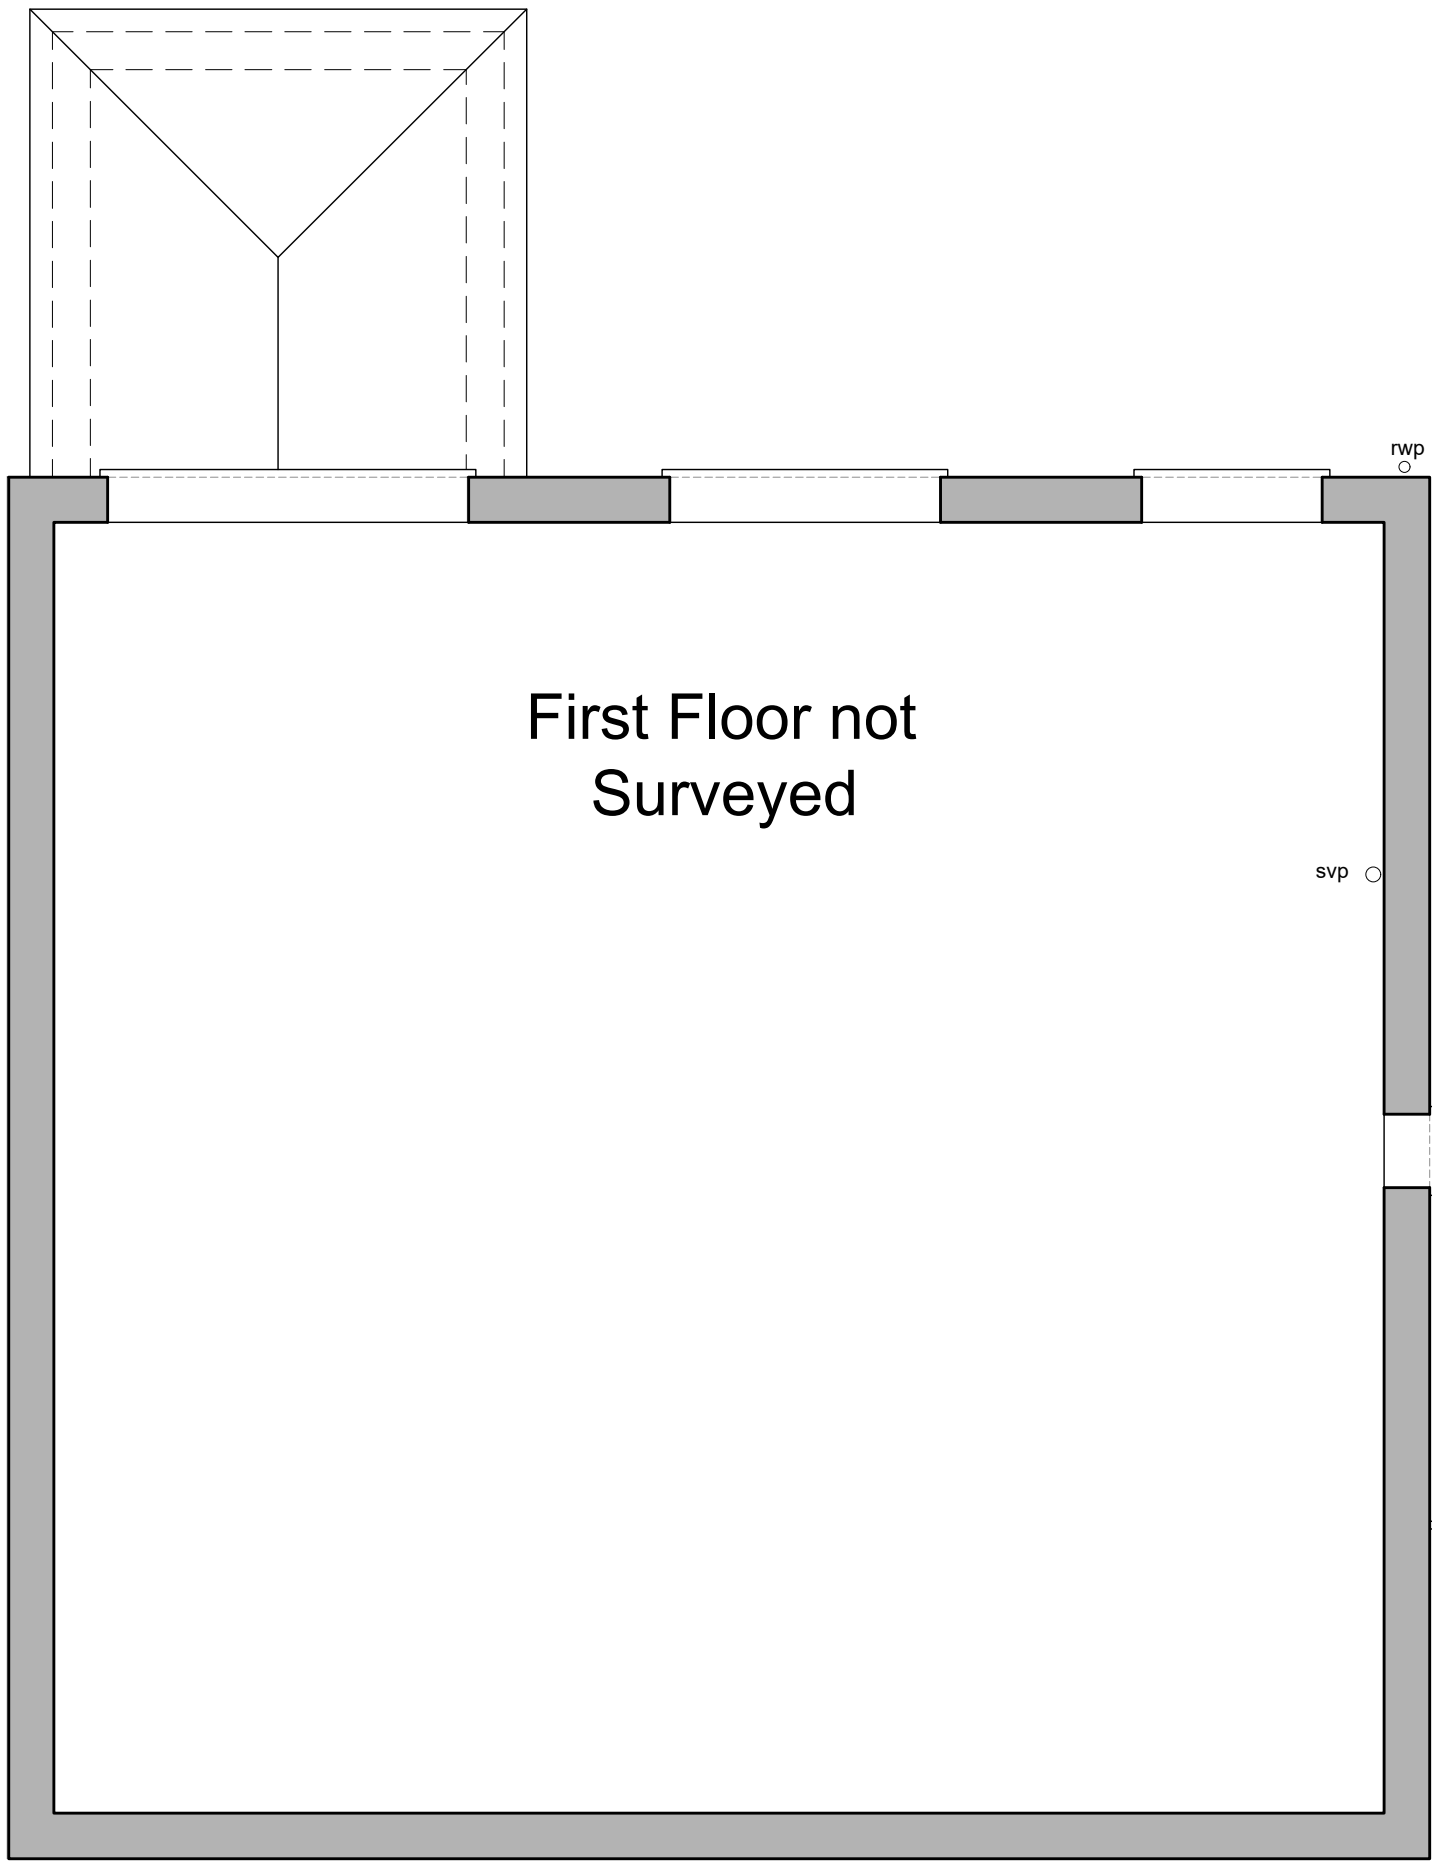

First Floor Plan 1:50 Scale



Location Plan 1:1250 Scale

1:1250 scale Bar
This Drawing has been produced for printing onto A1 size paper.
If printing on A3 please use the scale below for reference.

1:500 scale Bar
This Drawing has been produced for printing onto A1 size paper.
If printing on A3 please use the scale below for reference.

1:100 scale Bar
This Drawing has been produced for printing onto A1 size paper.
If printing on A3 please use the scale below for reference.

1:50 scale Bar
This Drawing has been produced for printing onto A1 size paper.
If printing on A3 please use the scale below for reference.

BA

14 Hornbeam Close
Wokingham
RG41 4UR
07515 355770

CLIENT **Mr & Mrs S. Gault**

JOB **14 Twin Oaks, Emmer Green,
Reading, Berkshire, RG4 8SW**
DRG **EXISTING PLANS & ELEVATIONS**

SCALE **As Shown** DRAWN **P Bonney** DATE **October 2019**

BA 0150 | 01