


SECTION - Existing 1/50

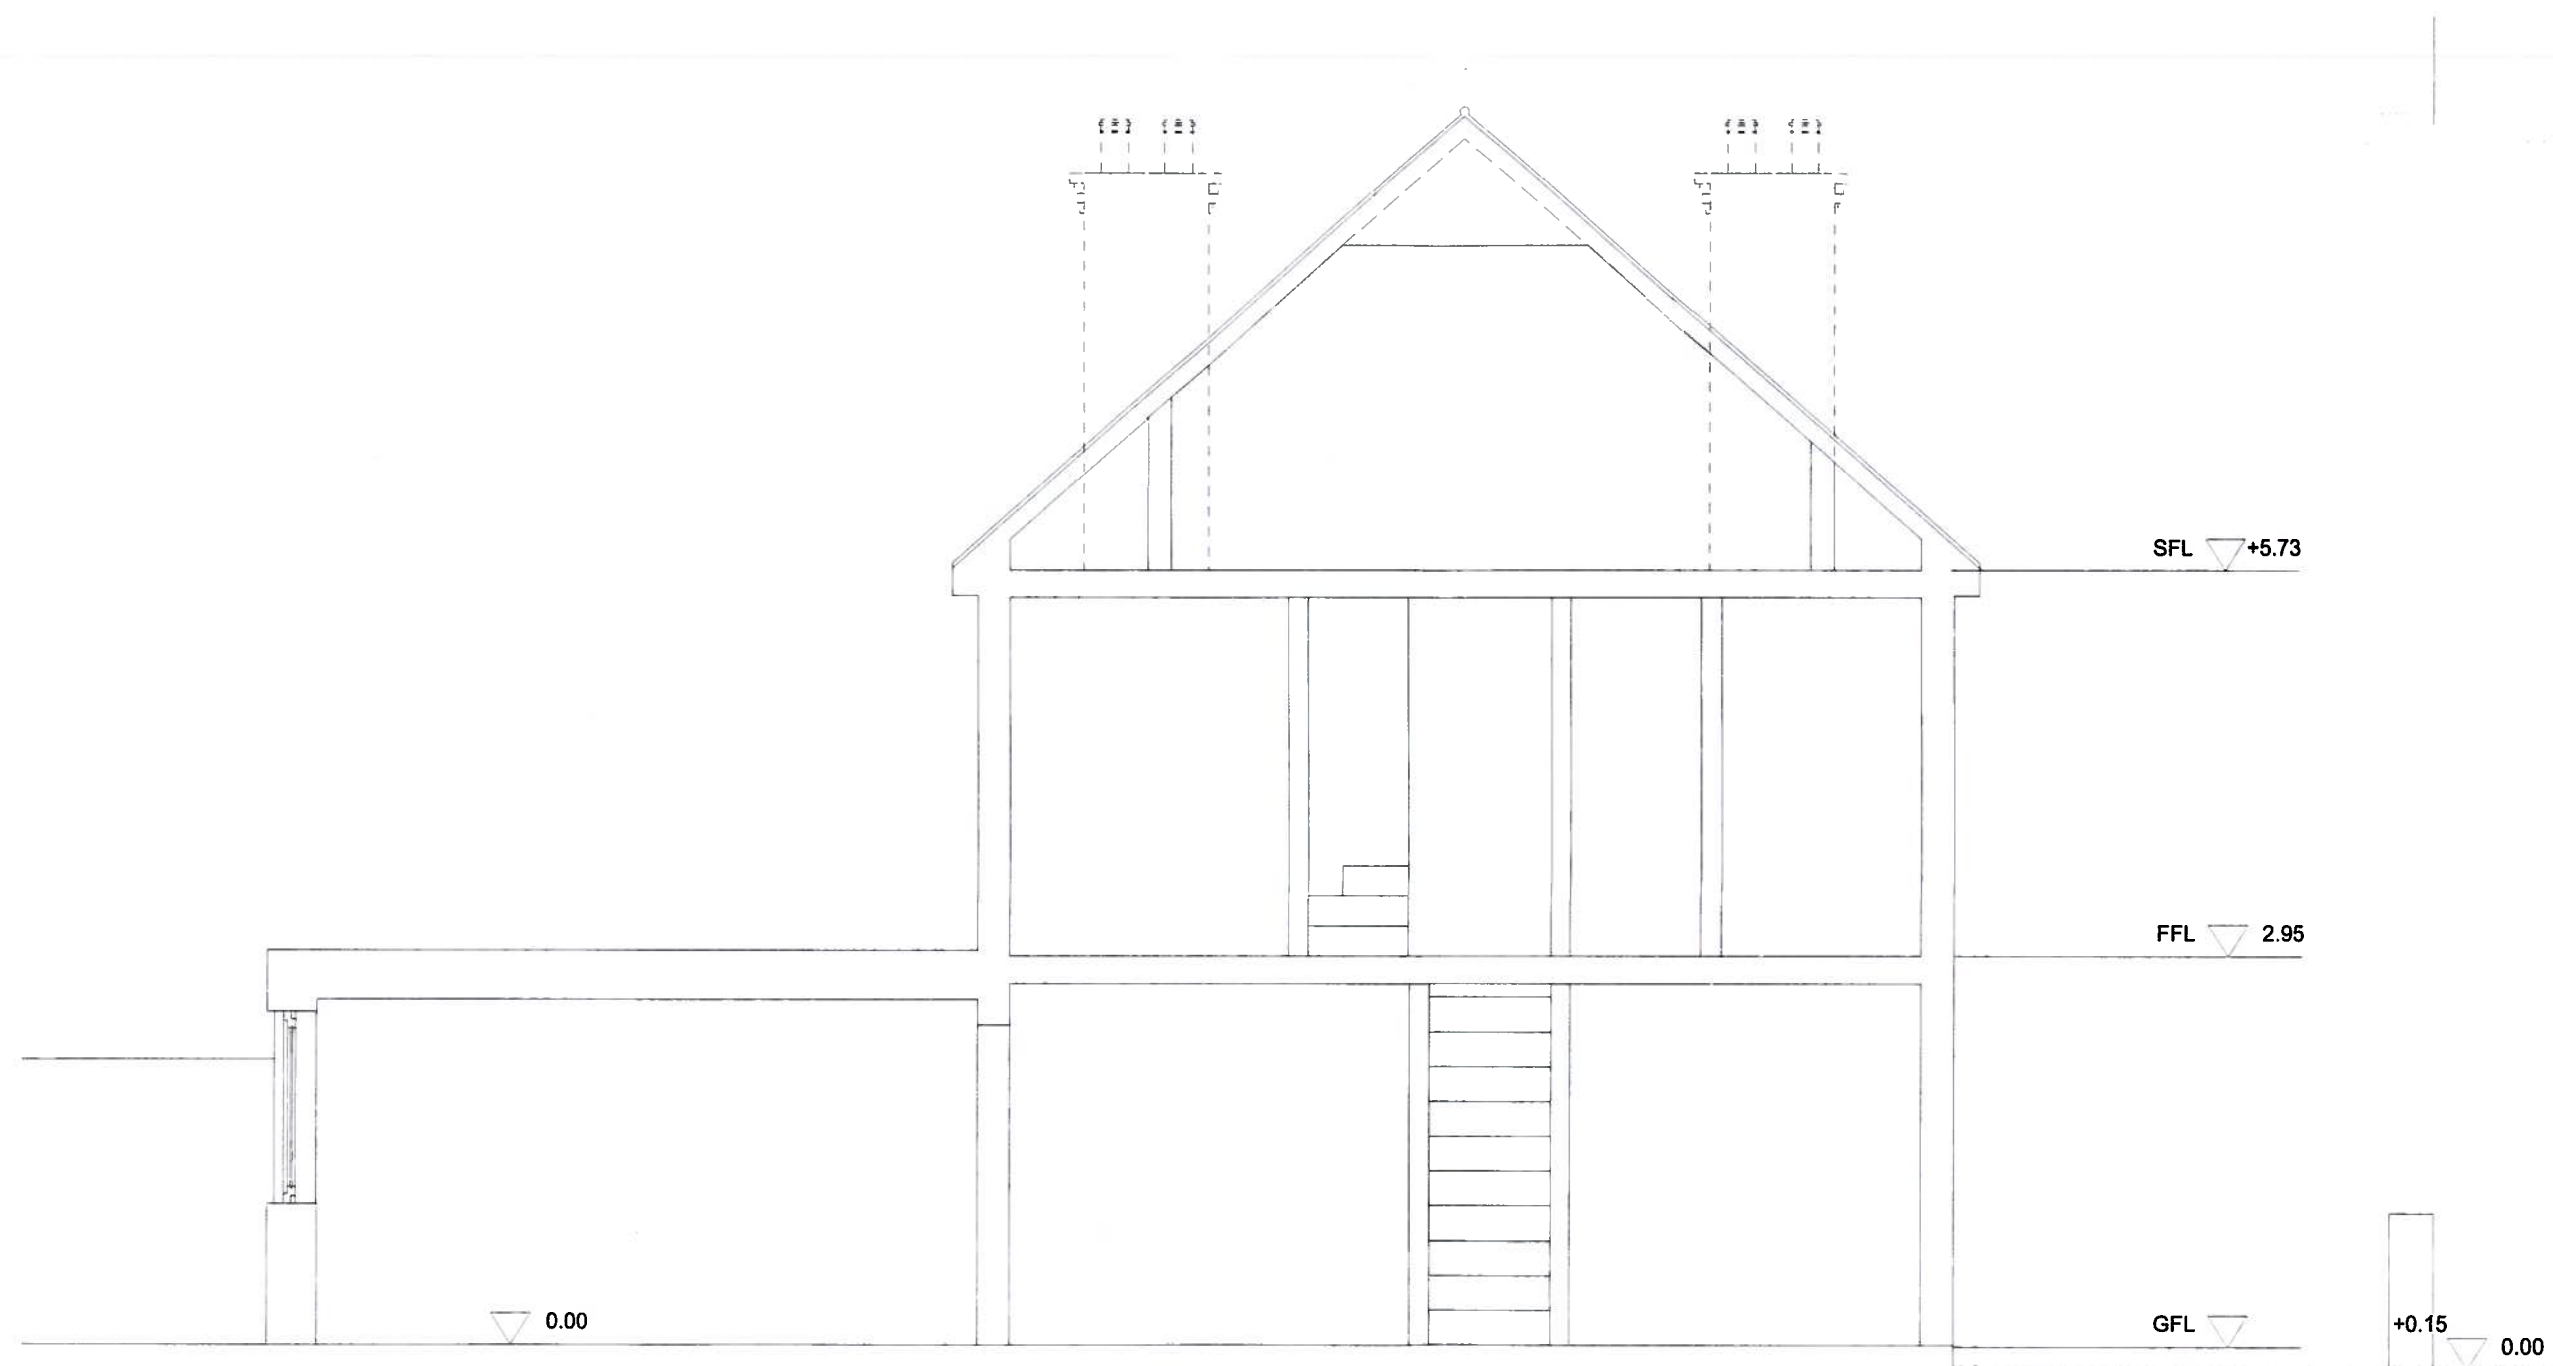

SECTION AA

TO BE READ IN CONJUNCTION WITH ALL RELEVANT INFORMATION

THESE ARE NOT CONSTRUCTION DRAWINGS



project 198 Southamton Street , Reading
for Jay Chauhan - Berkshire Corporate
title Existing Section

status Planning

scale 1/150	size A3	drawing number 18007-0-015	rev. P1
----------------	------------	-------------------------------	------------

ALEZ

85 Farringdon St, London W1W 7LT

alez.co.uk

ALEZ Ltd Company 10592701 registered in England