


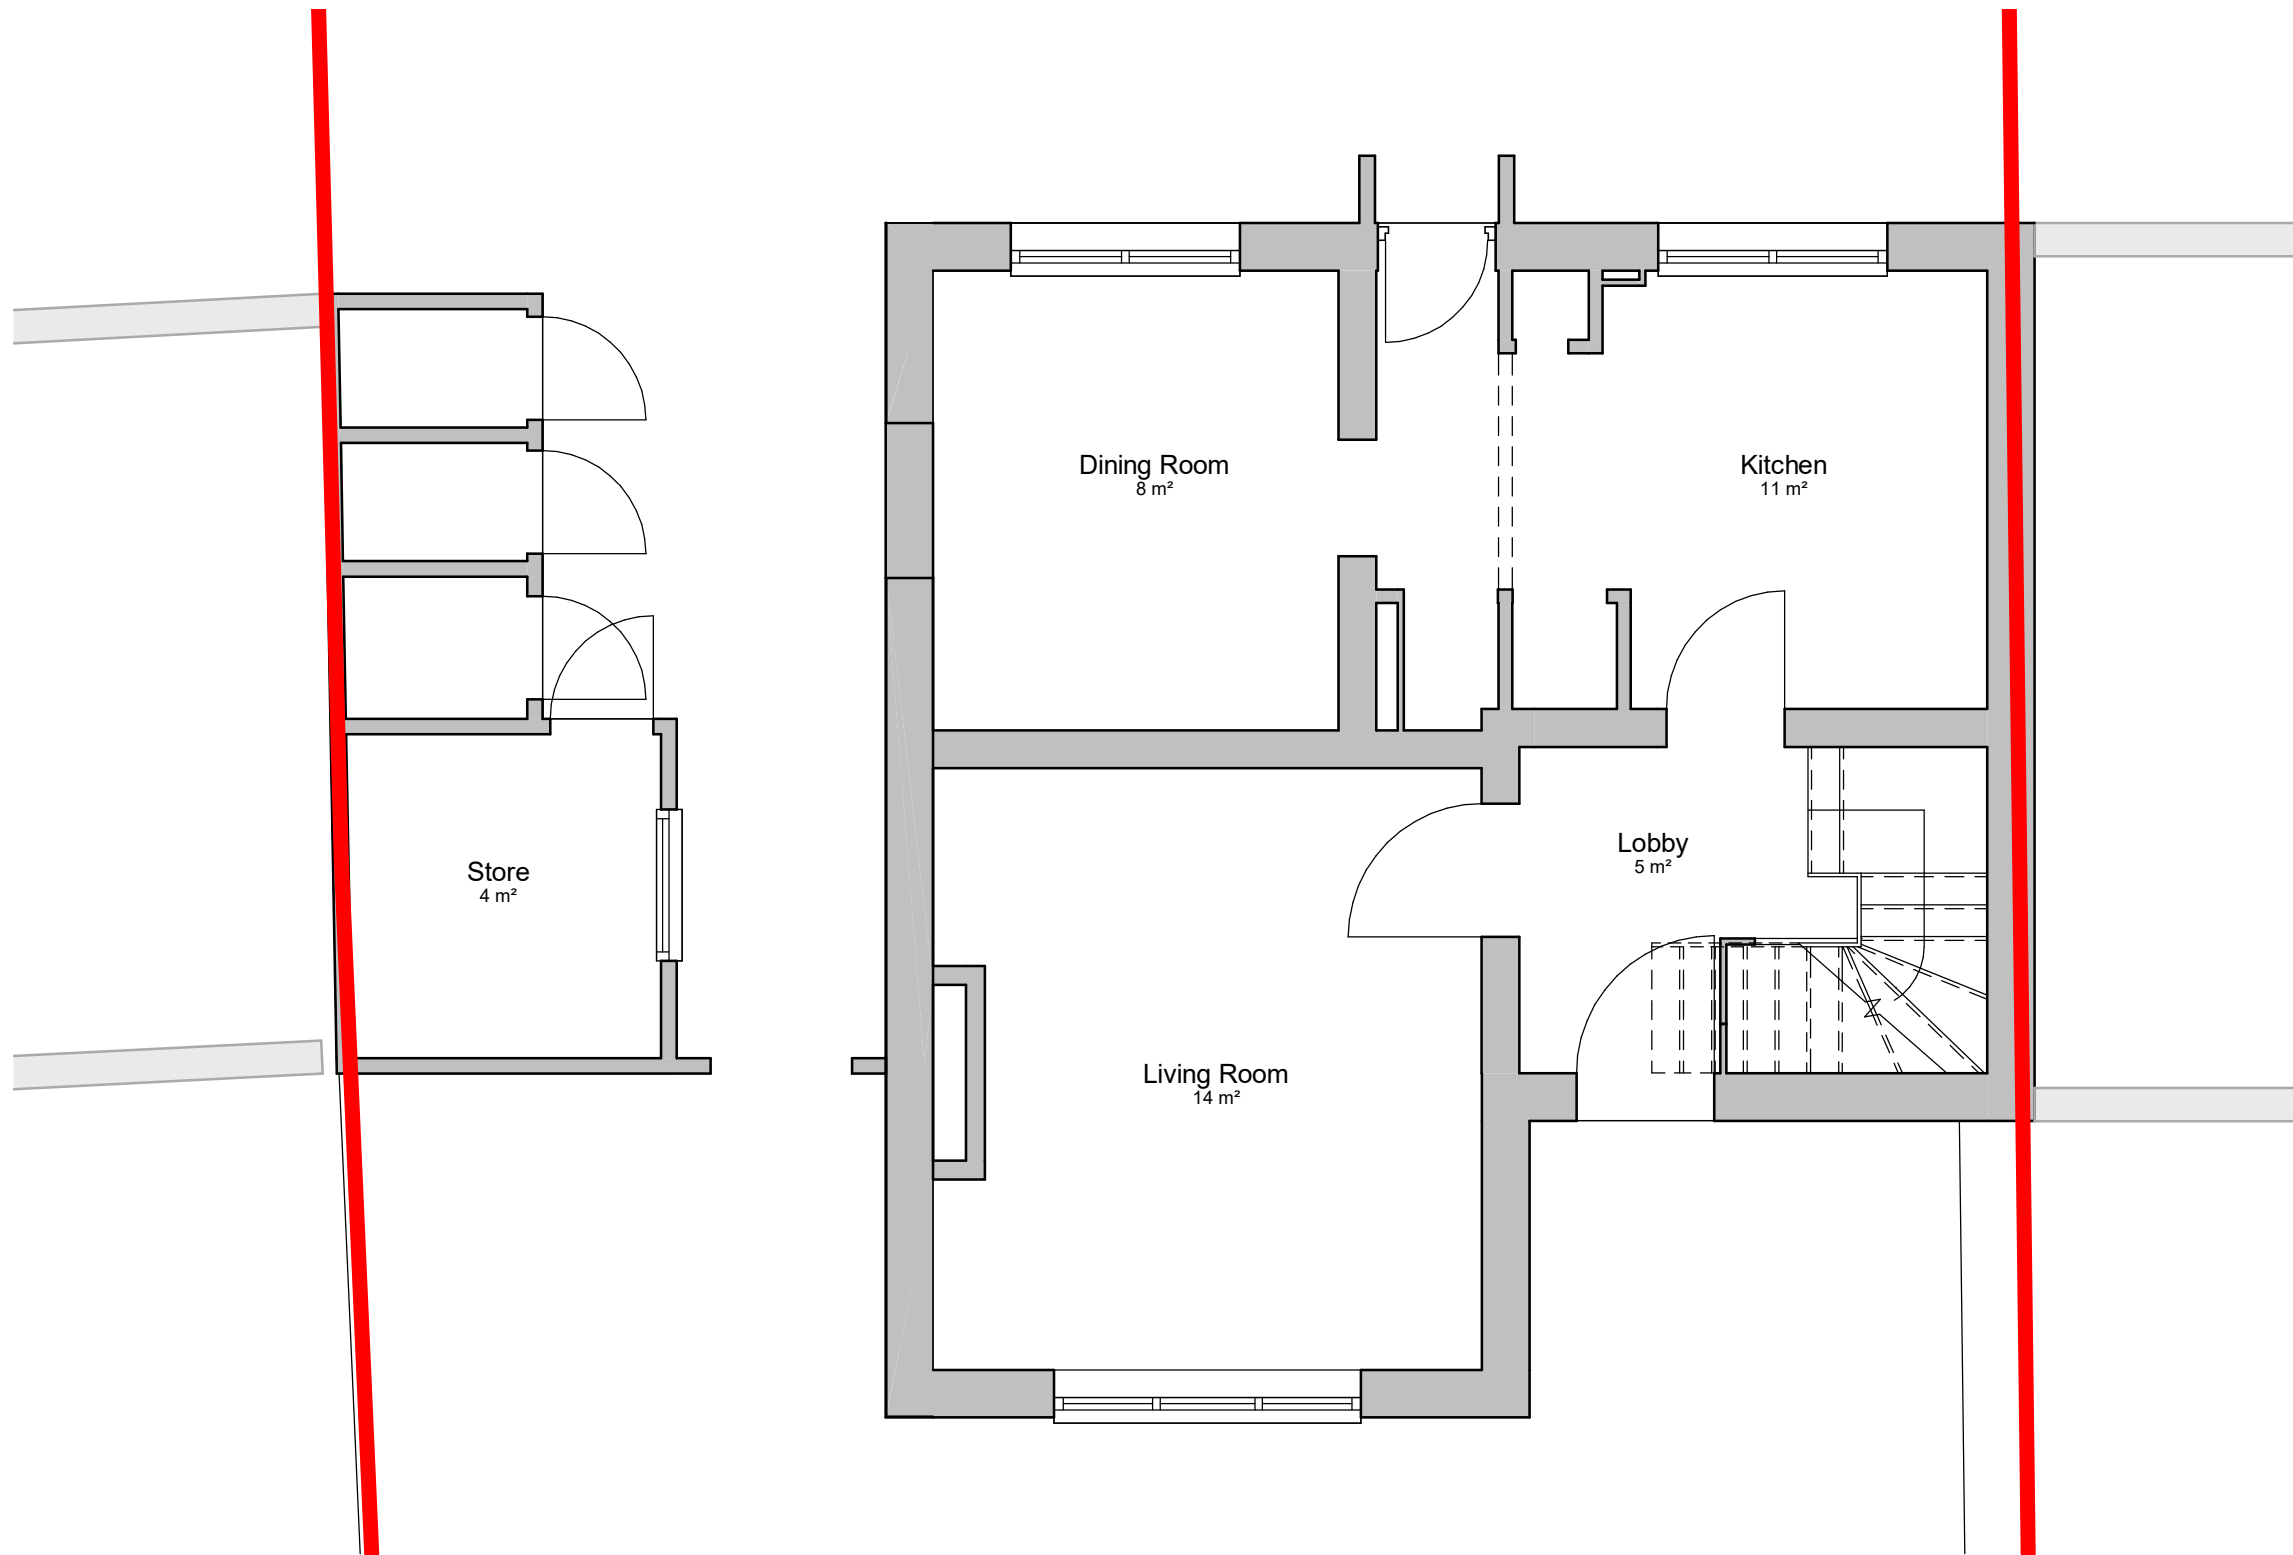

VISUAL SCALE 1:50 @ A3



PLANNING

Project No 19001	Drawing No E-PL-010	Revision	Drawing Title Existing Ground Floor	Project 78 Knights Way Road
		Revision	Date	Drn
			Date	04/05/2019
			Scale	1 : 50 @ A3
			Drawn by ROR	Check by ROR