
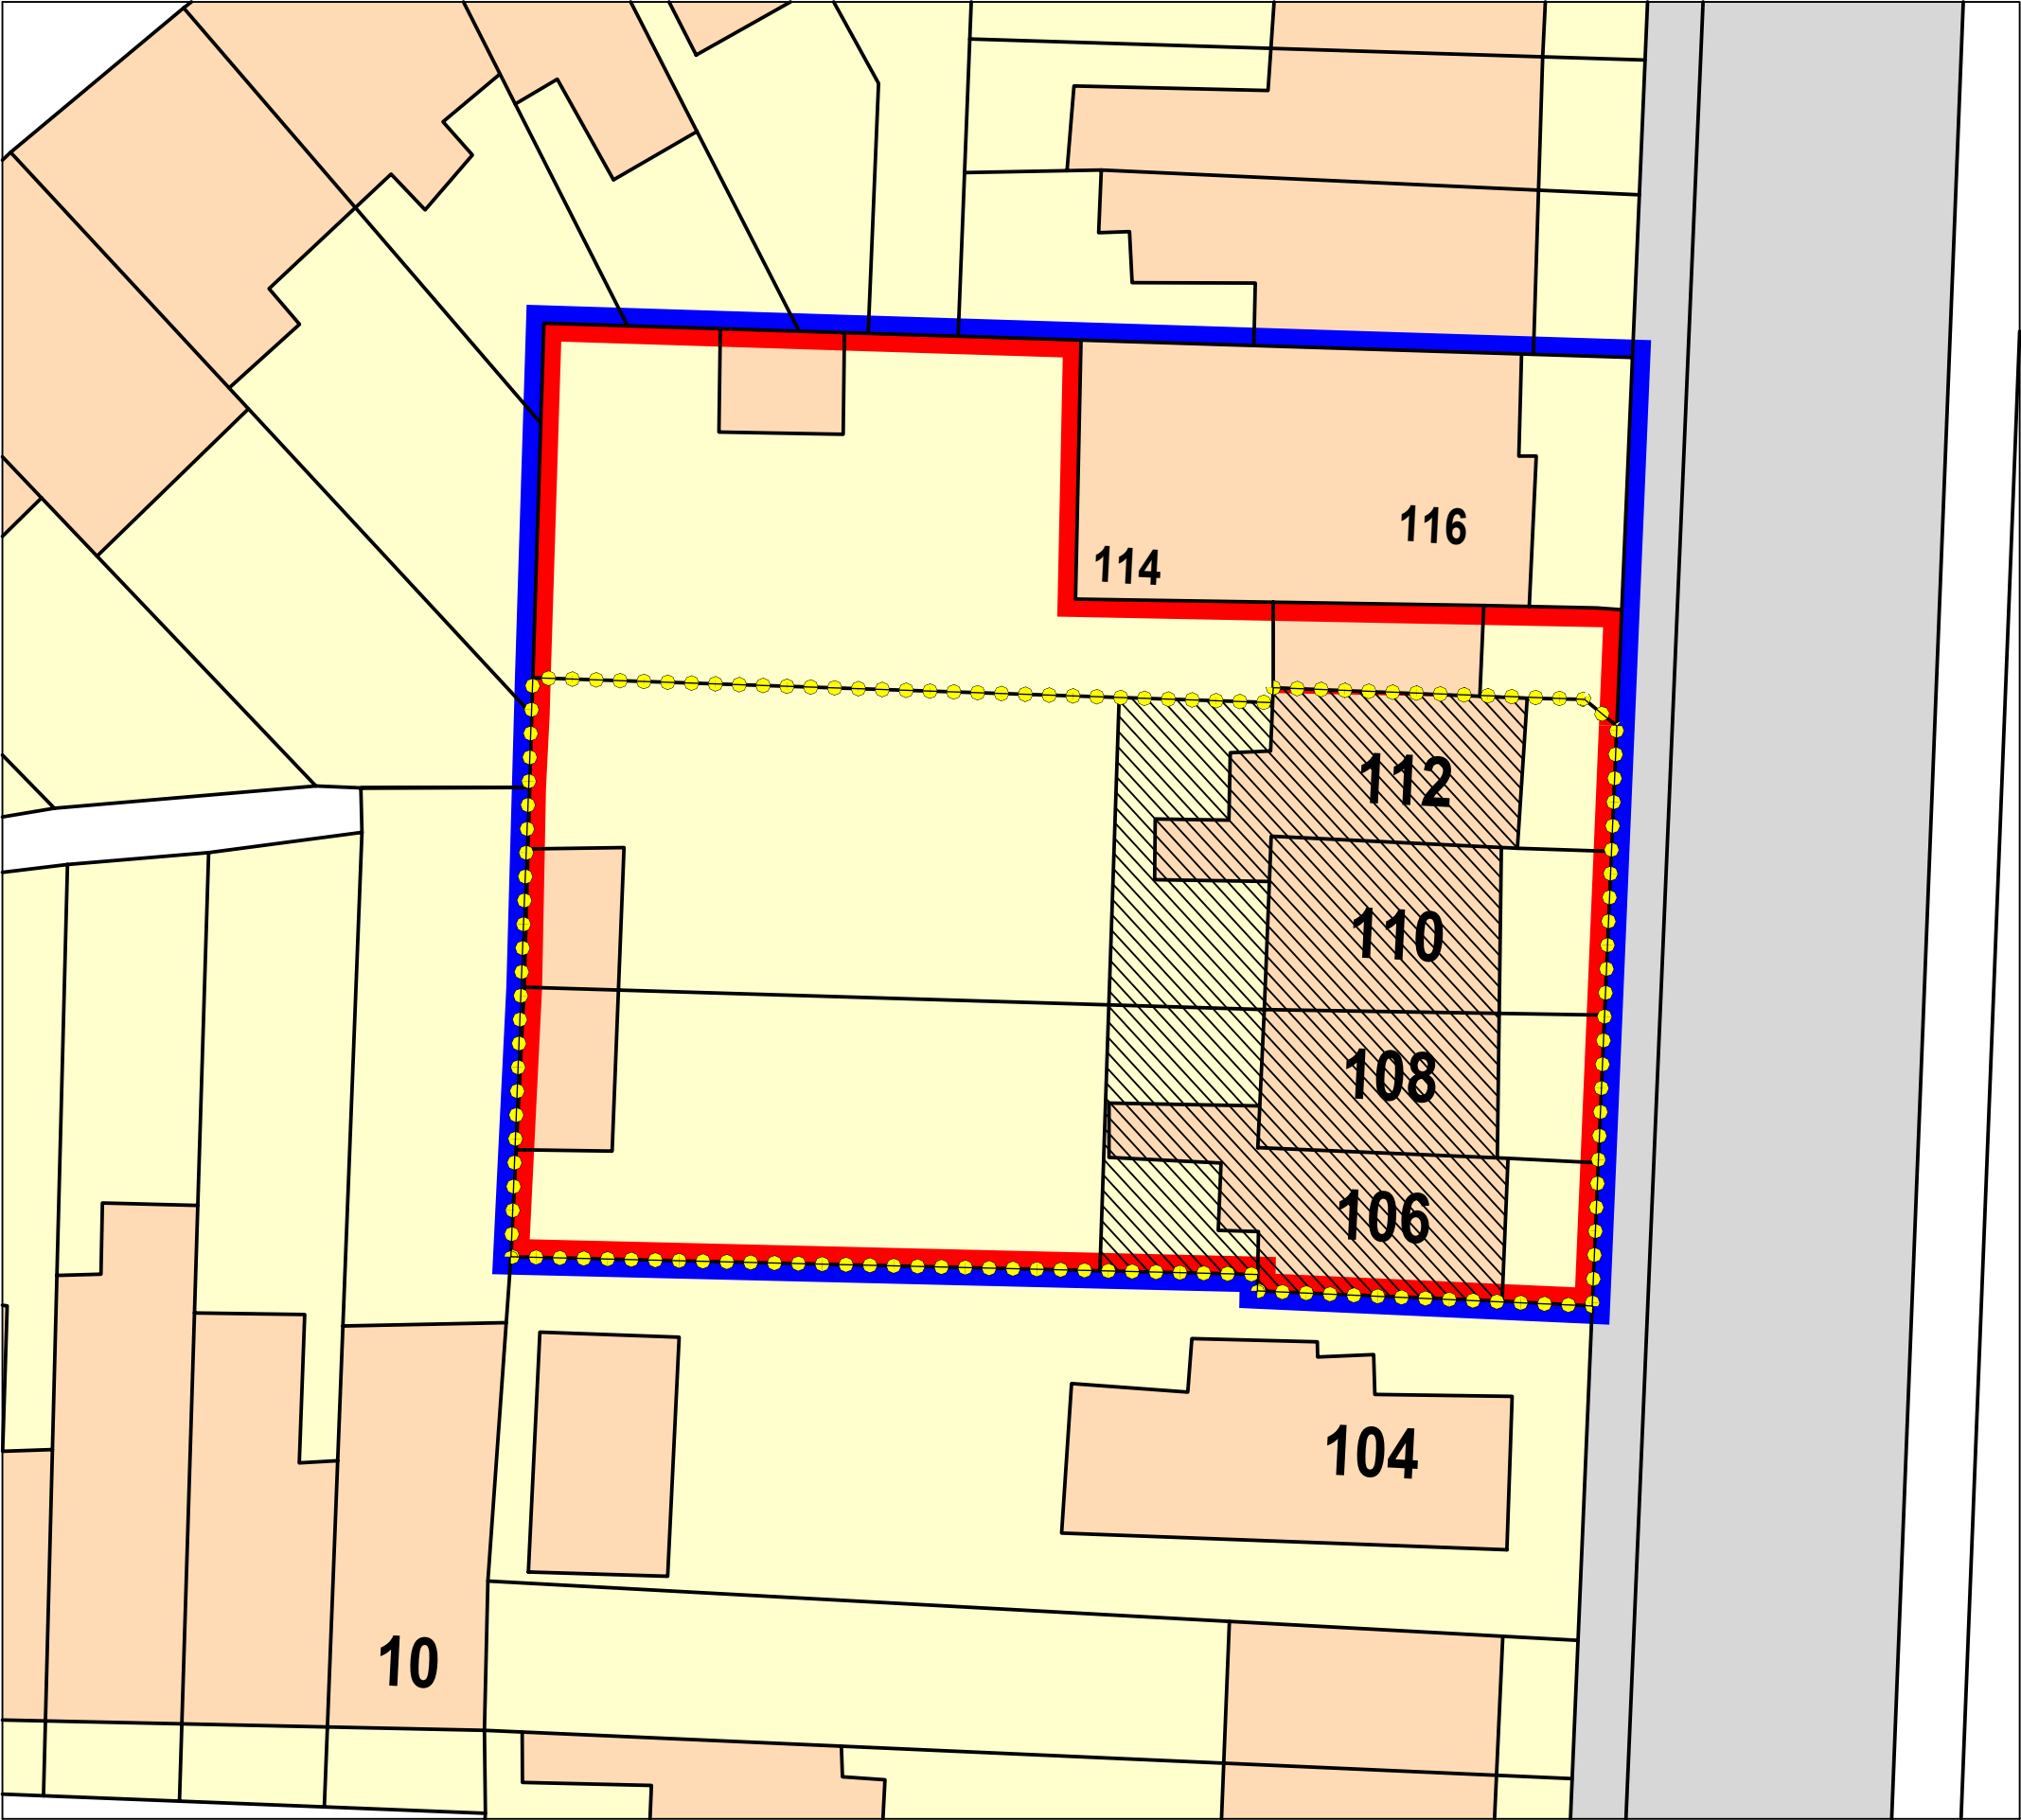
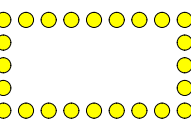


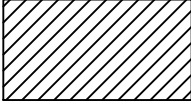

-  Site boundary
-  Adjacent land
-  Titles object of the Planning Application
-  Proposed development

1

501

Block plan

scale 1:1200@A3

Revision	Release date	Drawn/Checked	NOTES
A	28/05/2019	CB	First issue for planning
B	10/06/2019	CB	Blue line added
C	10/06/2019	CB	Amended boundary line

CLIENT: Prospect Development Ltd
GENERAL NOTES



Avalon Construction & Design
a: Black Mews, Richmond TW9 3GA
e: architecture@avalonbuild.co.uk
w: avalonbuild.co.uk
t: 020 7348 9058
m: 07891 174552

PROJECT	Westfield Rd
ADDRESS	106-116 Westfield Rd - Reading RG4 8JH
DRAWING TITLE	Block plan
DRAWING NO	ACD 0518501
PURPOSE OF ISSUE	Planning
SCALE	1:200
FORMAT	@ A3