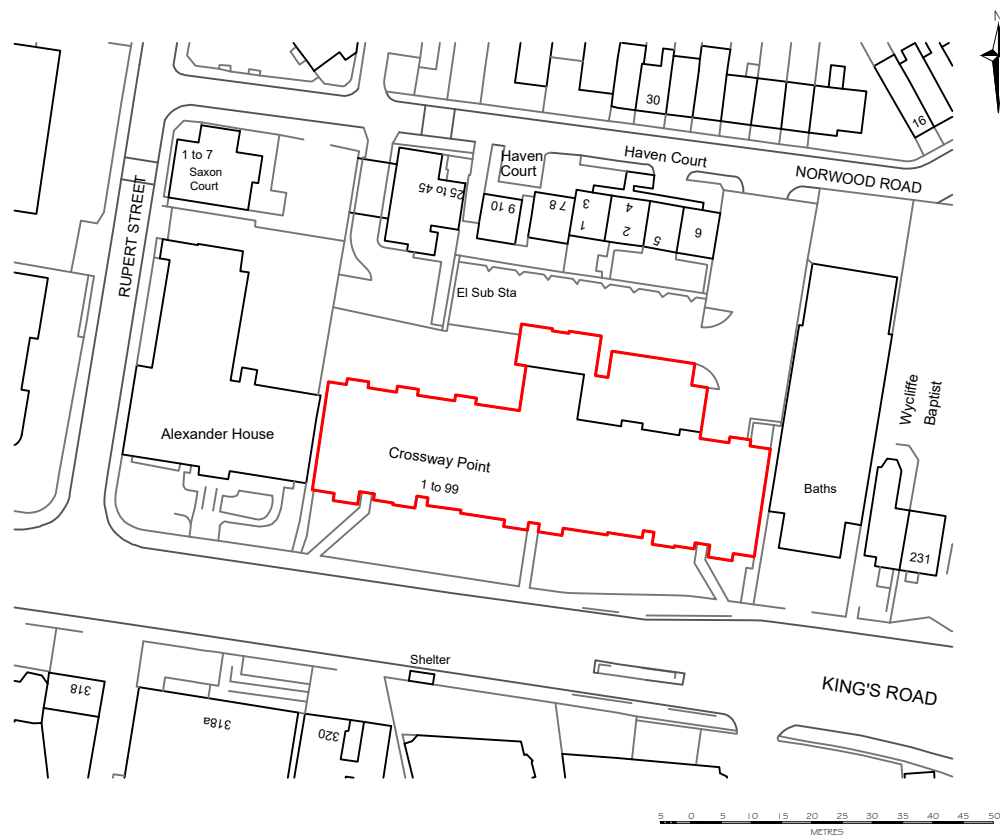


All dimensions and levels are to be checked on site by the contractor prior to preparation of shop drawings and commencement of works on site.

Do not scale from this drawing.

This drawing and the copyrights and patents therein are the property of ig9 and may not be used or reproduced without prior written consent.

This drawing is to be read in conjunction with all relevant consultants' and/or specialist's drawings/documents and any discrepancies or variations are to be notified to ig9 Limited before the affected work commences.

PI	Jul 19	Issued for Planning
Rev	Date	Description
 11 Riverside Building Trinity Buoy Wharf 64 Orchard Place London E14 0FF t: 0207 538 4646 e: info@ig9.co.uk w: www.ig9.co.uk		
Building Surveying Project Management Cost Consultants Consulting Engineers Principal Designer		
Client Catalyst Housing Limited		
Project Cladding Replacement Crossway Point Norwood Road Reading RG1 3UF		
Title Site Location Plan		
Scale 1:1250 @ A4		Drawn By RE
Date July 2019		Checked By JB
Drawing No. 1920-101748-001		Revision P1