



17/15

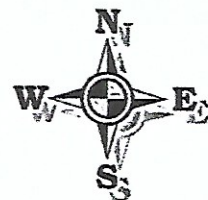

SU7075NE

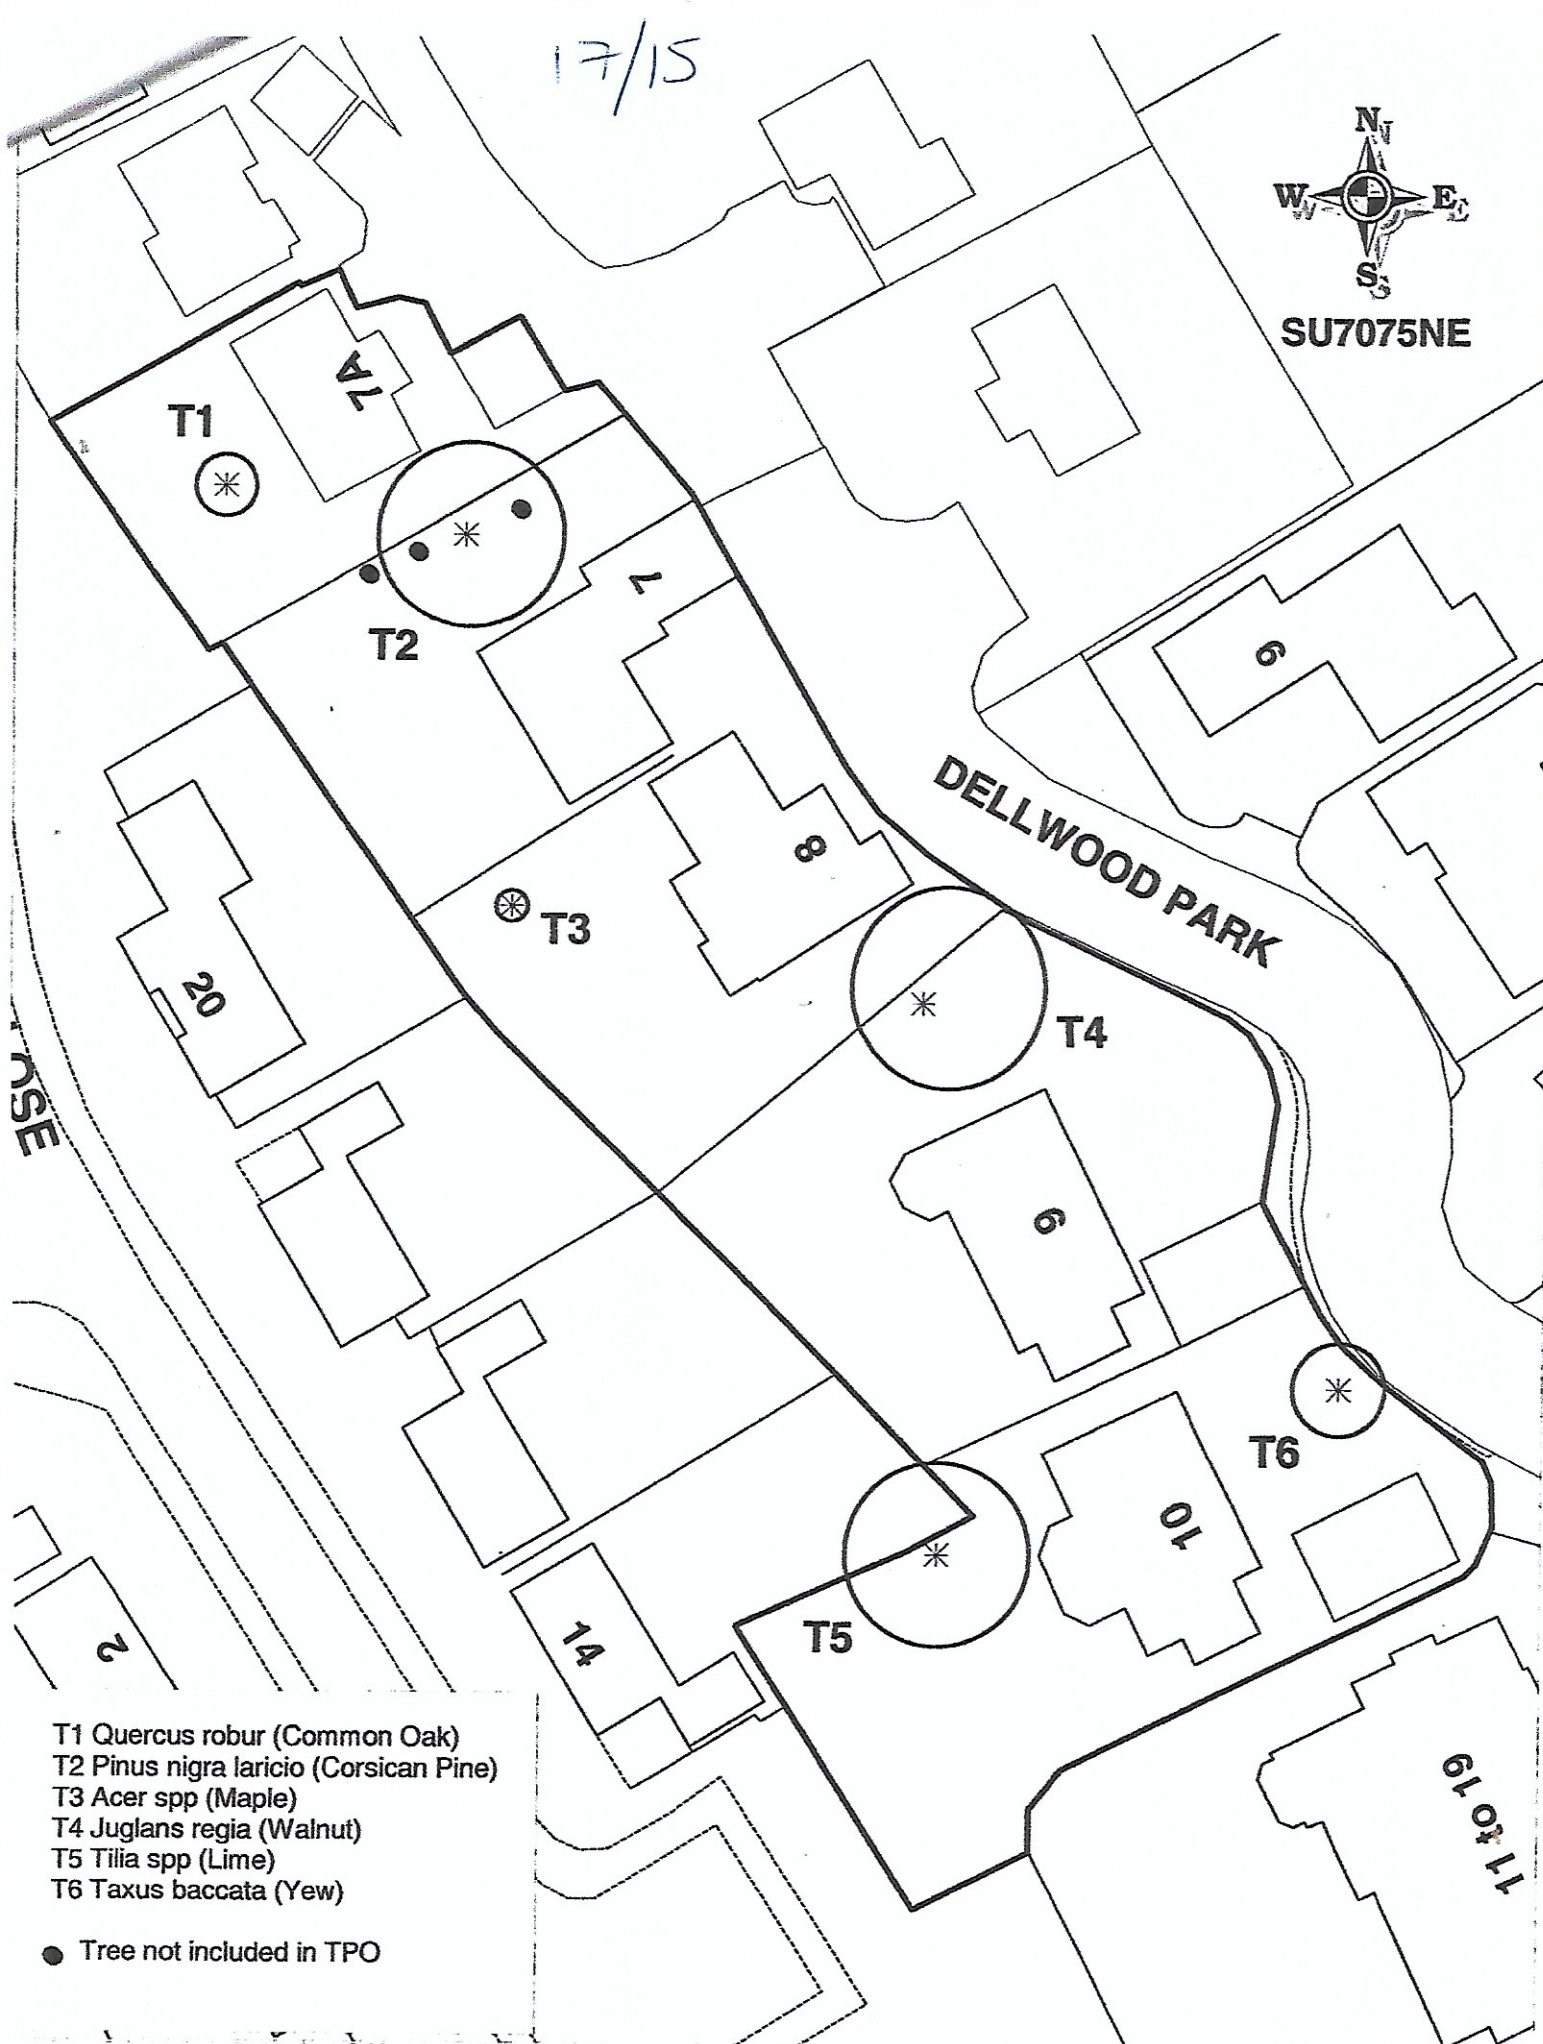

- T1 Quercus robur (Common Oak)
- T2 Pinus nigra laricio (Corsican Pine)
- T3 Acer spp (Maple)
- T4 Juglans regia (Walnut)
- T5 Tilia spp (Lime)
- T6 Taxus baccata (Yew)

● Tree not included in TPO

TITLE TREE PRESERVATION ORDER: 7A-10 DELLWOOD PARK, READING

IRG NO E2907

DATE SEPT 2015

DRAWN BY KM

SCALE 1:500

Crown Copyright. All Rights Reserved. Reading Borough Council. Account No 100019672. 2009



Reading
BOROUGH COUNCIL
NATURAL ENVIRONMENT TEAM

26/07



ORWELL CLOSE

G1

- G1- 5 no *Acer pseudoplatanus* (Sycamore)
 2 no *Ilex aquifolium* (Holly)
 1 no *Fagus sylvatica* (Beech)
 1 no *Fagus sylvatica* 'Purpurea' (Copper Beech)
 1 no *Quercus robur* (English Oak)
 1 no *Tilia cordata* (Small leaved Lime)

TITLE TREE PRESERVATION ORDER:- LAND BETWEEN 17 & 20 ORWELL CLOSE, CAVERSHAM, READING.

DRG NO E2526	DATE SEPTEMBER 2006
DRAWN BY EW33967	SCALE 1:500
© Crown Copyright. All Rights Reserved. Reading Borough Council. Account No 100019672 2004	



Reading
 BOROUGH COUNCIL
 PLANNING SUPPORT TEAM