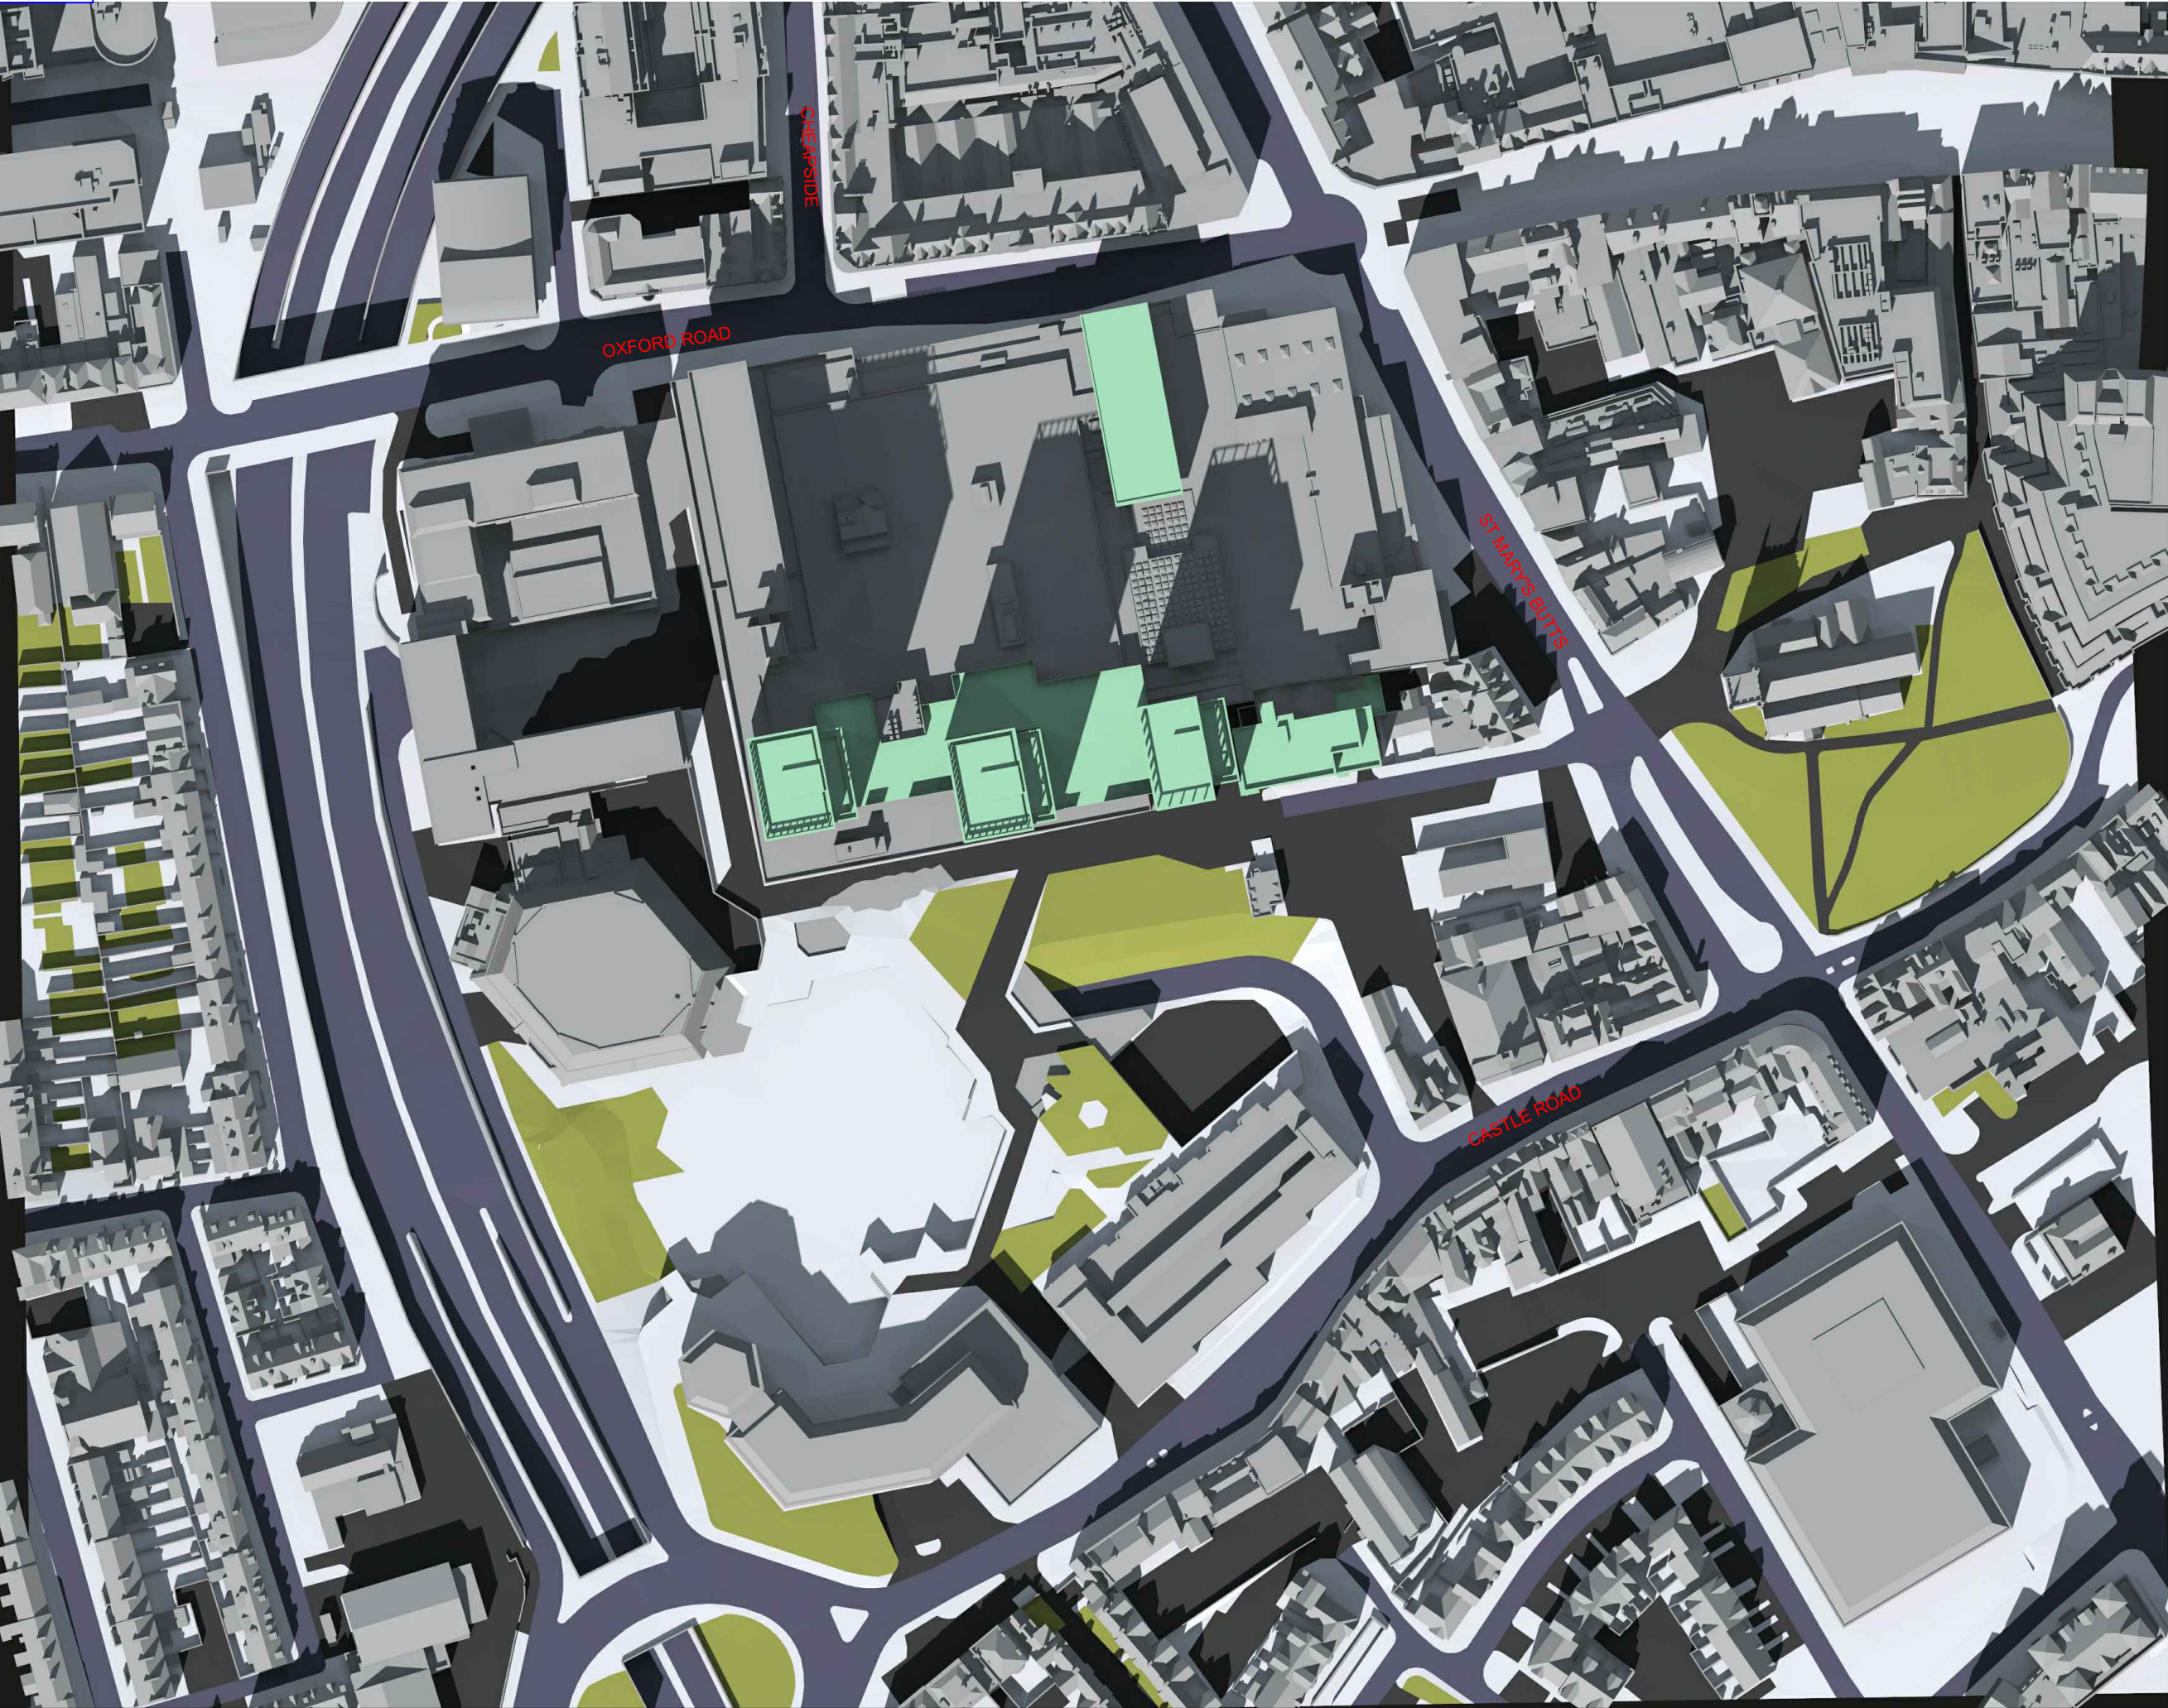


Sources of Information

EXISTING BUILDING
MBS survey 3D Model received 07 June 2018
MBS18_841 Broad Street Mall, Reading.dwg

SURROUNDING BUILDINGS
Corstorphine & Wright Architects proposal 3D model
02 Nov 2018
16428-3D View - Exploded

Accuties wide area model received 01 April 2018
000222-Broad Street Mall,Reading_HD_MASTER.dwg

PROPOSED BUILDING
INFO 1 OCTOBER 2019 Trium New Scheme
16428-BSM READING - FOR ISSUE - 270919.dwg
Joining Hosier Street masterplan document
Hosier St Development Framework.pdf
received 21 May 2018

**AVISON
YOUNG**

08449 02 03 04
65 Gresham Street, London, EC2V 7NQ
www.gva.co.uk



Project Name
BROAD STREET MALL READING

Client
INCEPTION (READING) SARL

Drawing Title
TRANSIENT SHADOW ANALYSIS - MARCH 21
PROPOSED

Drawn By CC	Chk'd By CC	Scale @ A3 1/1500	Date 16 OCT 2019
-----------------------	-----------------------	-----------------------------	----------------------------

Project No. BR167_24	Drawing No. BRE_383	Revision -
--------------------------------	-------------------------------	----------------------

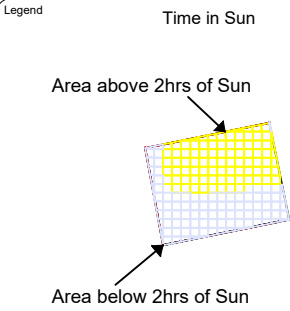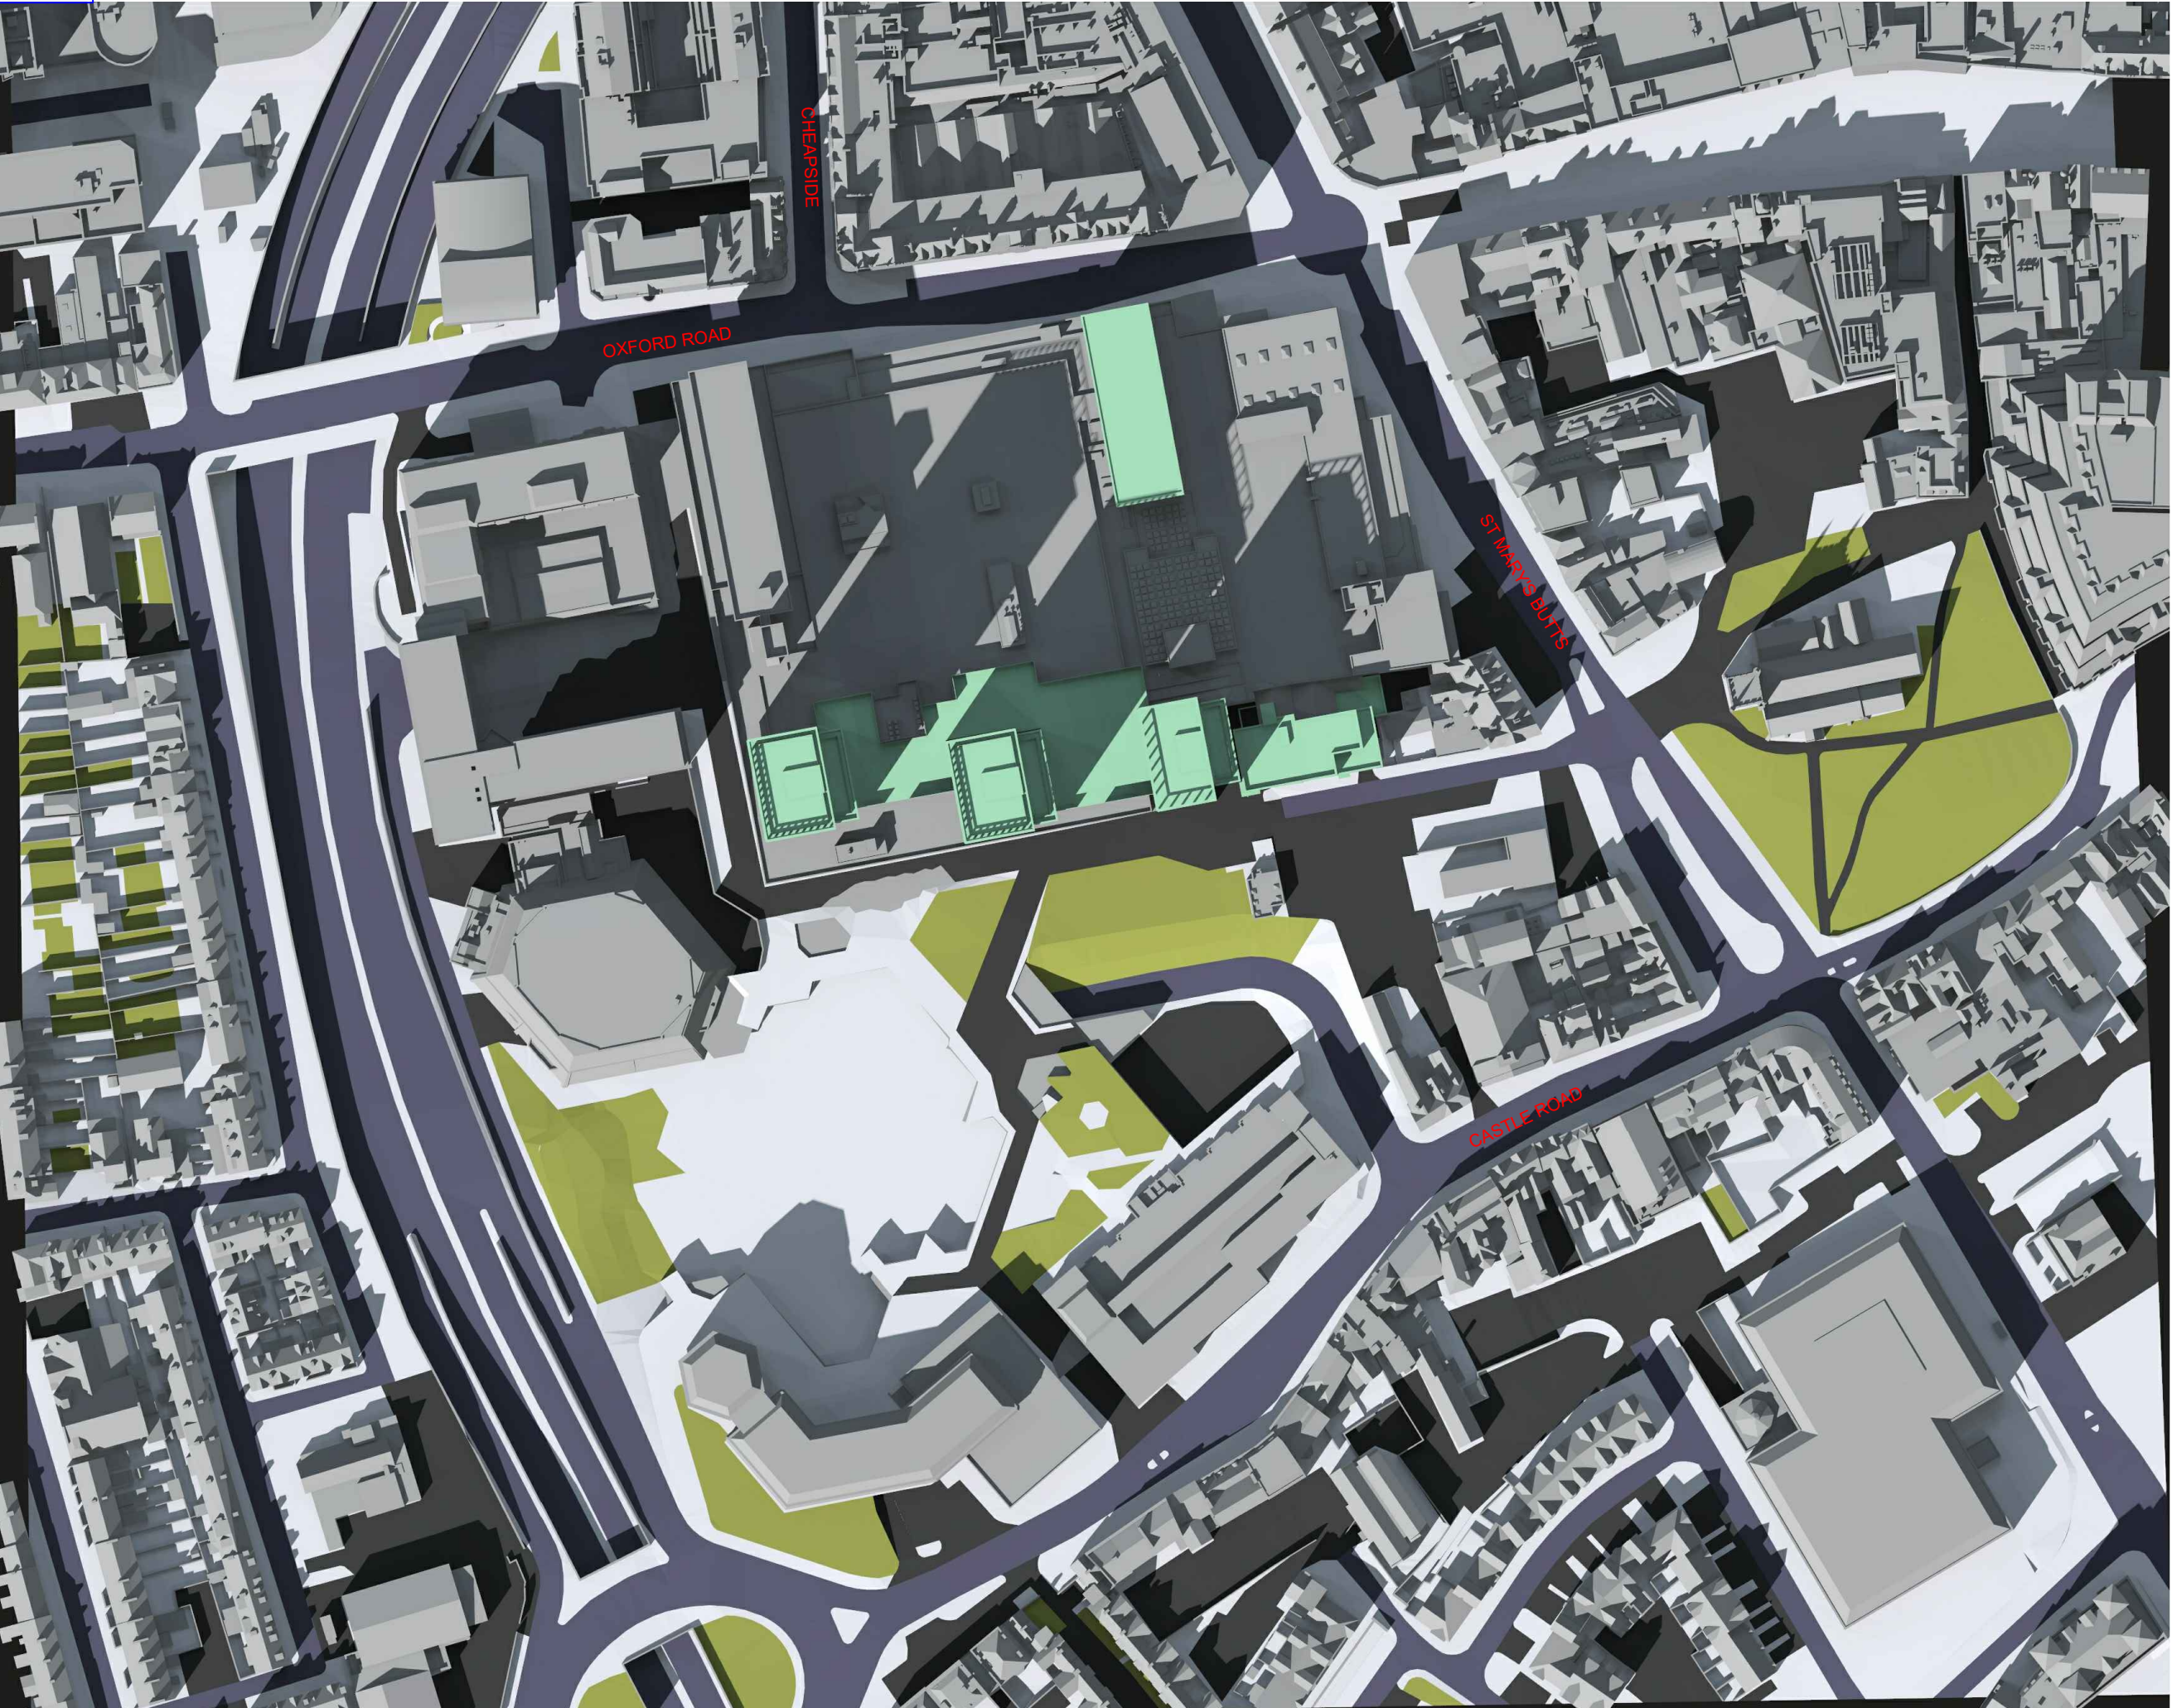

Sources of Information

EXISTING BUILDING
MBS survey 3D Model received 07 June 2018
MBS18_841 Broad Street Mall, Reading.dwg

SURROUNDING BUILDINGS
Corstorphine & Wright Architects proposal 3D model
02 Nov 2018
16428-3D View - Exploded

Accuties wide area model received 01 April 2018
000222-Broad Street Mall,Reading_HD_MASTER.dwg

PROPOSED BUILDING
INFO 1 OCTOBER 2019 Trium New Scheme
16428-BSM READING - FOR ISSUE - 270919.dwg
Joining Hosier Street masterplan document
Hosier St Development Framework.pdf
received 21 May 2018

**AVISON
YOUNG**

08449 02 03 04
65 Gresham Street, London, EC2V 7NQ
www.gva.co.uk


Project Name
BROAD STREET MALL READING

Client
INCEPTION (READING) SARL

Drawing Title
TRANSIENT SHADOW ANALYSIS - MARCH 21
PROPOSED

Drawn By CC	Chk'd By	Scale @ A3 1/1500	Date 16 OCT 2019
-----------------------	-----------------	-----------------------------	----------------------------

Project No. BR167_24	Drawing No. BRE_384	Revision -
--------------------------------	-------------------------------	----------------------

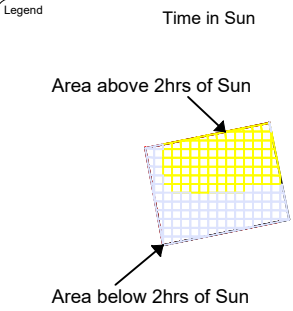

Sources of Information

EXISTING BUILDING
MBS survey 3D Model received 07 June 2018
MBS18_841 Broad Street Mall, Reading.dwg

SURROUNDING BUILDINGS
Corstorphine & Wright Architects proposal 3D model
02 Nov 2018
16428-3D View - Exploded

Accutities wide area model received 01 April 2018
000222-Broad Street Mall,Reading_HD_MASTER.dwg

PROPOSED BUILDING
INFO 1 OCTOBER 2019 Trium New Scheme
16428-BSM READING - FOR ISSUE - 270919.dwg
Joining Hosier Street masterplan document
Hosier St Development Framework.pdf
received 21 May 2018



08449 02 03 04
65 Gresham Street, London, EC2V 7NQ
www.gva.co.uk


Project Name
BROAD STREET MALL READING

Client
INCEPTION (READING) SARL

Drawing Title
TRANSIENT SHADOW ANALYSIS - MARCH 21
PROPOSED

Drawn By CC	Chk'd By	Scale @ A3 1/1500	Date 16 OCT 2019
-----------------------	-----------------	-----------------------------	----------------------------

Project No. BR167_24	Drawing No. BRE_385	Revision -
--------------------------------	-------------------------------	----------------------

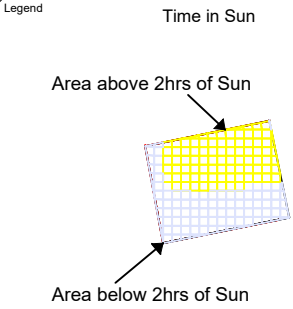

Sources of Information

EXISTING BUILDING
MBS survey 3D Model received 07 June 2018
MBS18_841 Broad Street Mall, Reading.dwg

SURROUNDING BUILDINGS
Corstorphine & Wright Architects proposal 3D model
02 Nov 2018
16428-3D View - Exploded

Accuties wide area model received 01 April 2018
000222-Broad Street Mall,Reading_HD_MASTER.dwg

PROPOSED BUILDING
INFO 1 OCTOBER 2019 Trium New Scheme
16428-BSM READING - FOR ISSUE - 270919.dwg
Joining Hosier Street masterplan document
Hosier St Development Framework.pdf
received 21 May 2018



08449 02 03 04
65 Gresham Street, London, EC2V 7NQ
www.gva.co.uk


Project Name
BROAD STREET MALL READING

Client
INCEPTION (READING) SARL

Drawing Title
TRANSIENT SHADOW ANALYSIS - MARCH 21
PROPOSED

Drawn By CC	Chk'd By CC	Scale @ A3 1/1500	Date 16 OCT 2019
-----------------------	-----------------------	-----------------------------	----------------------------

Project No. BR167_24	Drawing No. BRE_386	Revision -
--------------------------------	-------------------------------	----------------------

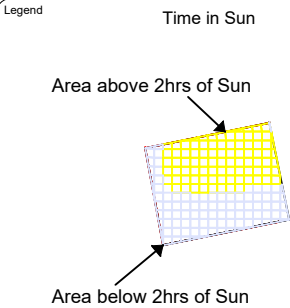

Sources of Information

EXISTING BUILDING
MBS survey 3D Model received 07 June 2018
MBS18_841 Broad Street Mall, Reading.dwg

SURROUNDING BUILDINGS
Corstorphine & Wright Architects proposal 3D model
02 Nov 2018
16428-3D View - Exploded

Accuties wide area model received 01 April 2018
000222-Broad Street Mall,Reading_HD_MASTER.dwg

PROPOSED BUILDING
INFO 1 OCTOBER 2019 Trium New Scheme
16428-BSM READING - FOR ISSUE - 270919.dwg
Ajoining Hosier Street masterplan document
Hosier St Development Framework.pdf
received 21 May 2018

**AVISON
YOUNG**

08449 02 03 04
65 Gresham Street, London, EC2V 7NQ
www.gva.co.uk


Project Name
BROAD STREET MALL READING

Client
INCEPTION (READING) SARL

Drawing Title
TRANSIENT SHADOW ANALYSIS - MARCH 21
PROPOSED

Drawn By CC	Chk'd By	Scale @ A3 1/1500	Date 16 OCT 2019
----------------	----------	----------------------	---------------------

Project No. BR167_24	Drawing No. BRE_387	Revision -
-------------------------	------------------------	---------------

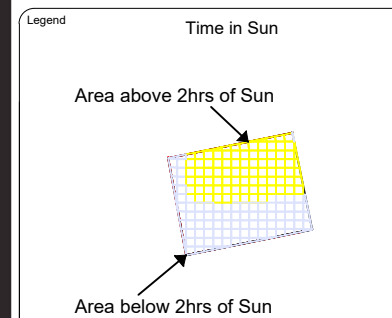**Sources of Information****EXISTING BUILDING**

MBS survey 3D Model received 07 June 2018
MBS18_841 Broad Street Mall, Reading.dwg

SURROUNDING BUILDINGS

Corstorphine & Wright Architects proposal 3D model
02 Nov 2018
16428-3D View - Exploded

Accuties wide area model received 01 April 2018
000222-Broad Street Mall,Reading_HD_MASTER.dwg

PROPOSED BUILDING

INFO 11 OCTOBER 2019 Updated 3D model
16428-BSM-CURRENT.dwg
Ajoining Hosier Street masterplan document
Hosier St Development Framework.pdf
received 21 May 2018

**AVISON
YOUNG**

08449 02 03 04
65 Gresham Street, London, EC2V 7NQ
www.gva.co.uk

Project Name

BROAD STREET MALL READING

Client

INCEPTION (READING) SARL

Drawing Title

TRANSIENT SHADOW ANALYSIS - JUNE 21
EXISTING

Drawn By

CC

Chk'd By

CC

Scale @ A3

1/1500

Date

16 OCT 2019

Project No.


BR167_27

Drawing No.

BRE_388

Revision

-

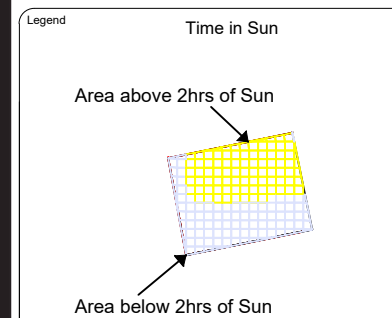

Sources of Information

EXISTING BUILDING

MBS survey 3D Model received 07 June 2018
MBS18_841 Broad Street Mall, Reading.dwg

SURROUNDING BUILDINGS

Corstorphine & Wright Architects proposal 3D model
02 Nov 2018
16428-3D View - Exploded

Accuties wide area model received 01 April 2018
000222-Broad Street Mall,Reading_HD_MASTER.dwg

PROPOSED BUILDING

INFO 11 OCTOBER 2019 Updated 3D model
16428-BSM-CURRENT.dwg
Ajoining Hosier Street masterplan document
Hosier St Development Framework.pdf
received 21 May 2018

**AVISON
YOUNG**

08449 02 03 04
65 Gresham Street, London, EC2V 7NQ
www.gva.co.uk

Project Name

BROAD STREET MALL READING

Client

INCEPTION (READING) SARL

Drawing Title

TRANSIENT SHADOW ANALYSIS - JUNE 21
EXISTING

Drawn By

CC

Chk'd By

1/1500

Scale @ A3

16 OCT 2019

Date

-

Project No.



BR167_27

Drawing No.

BRE_389

Revision

-

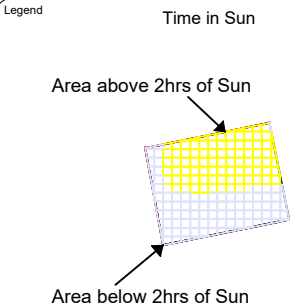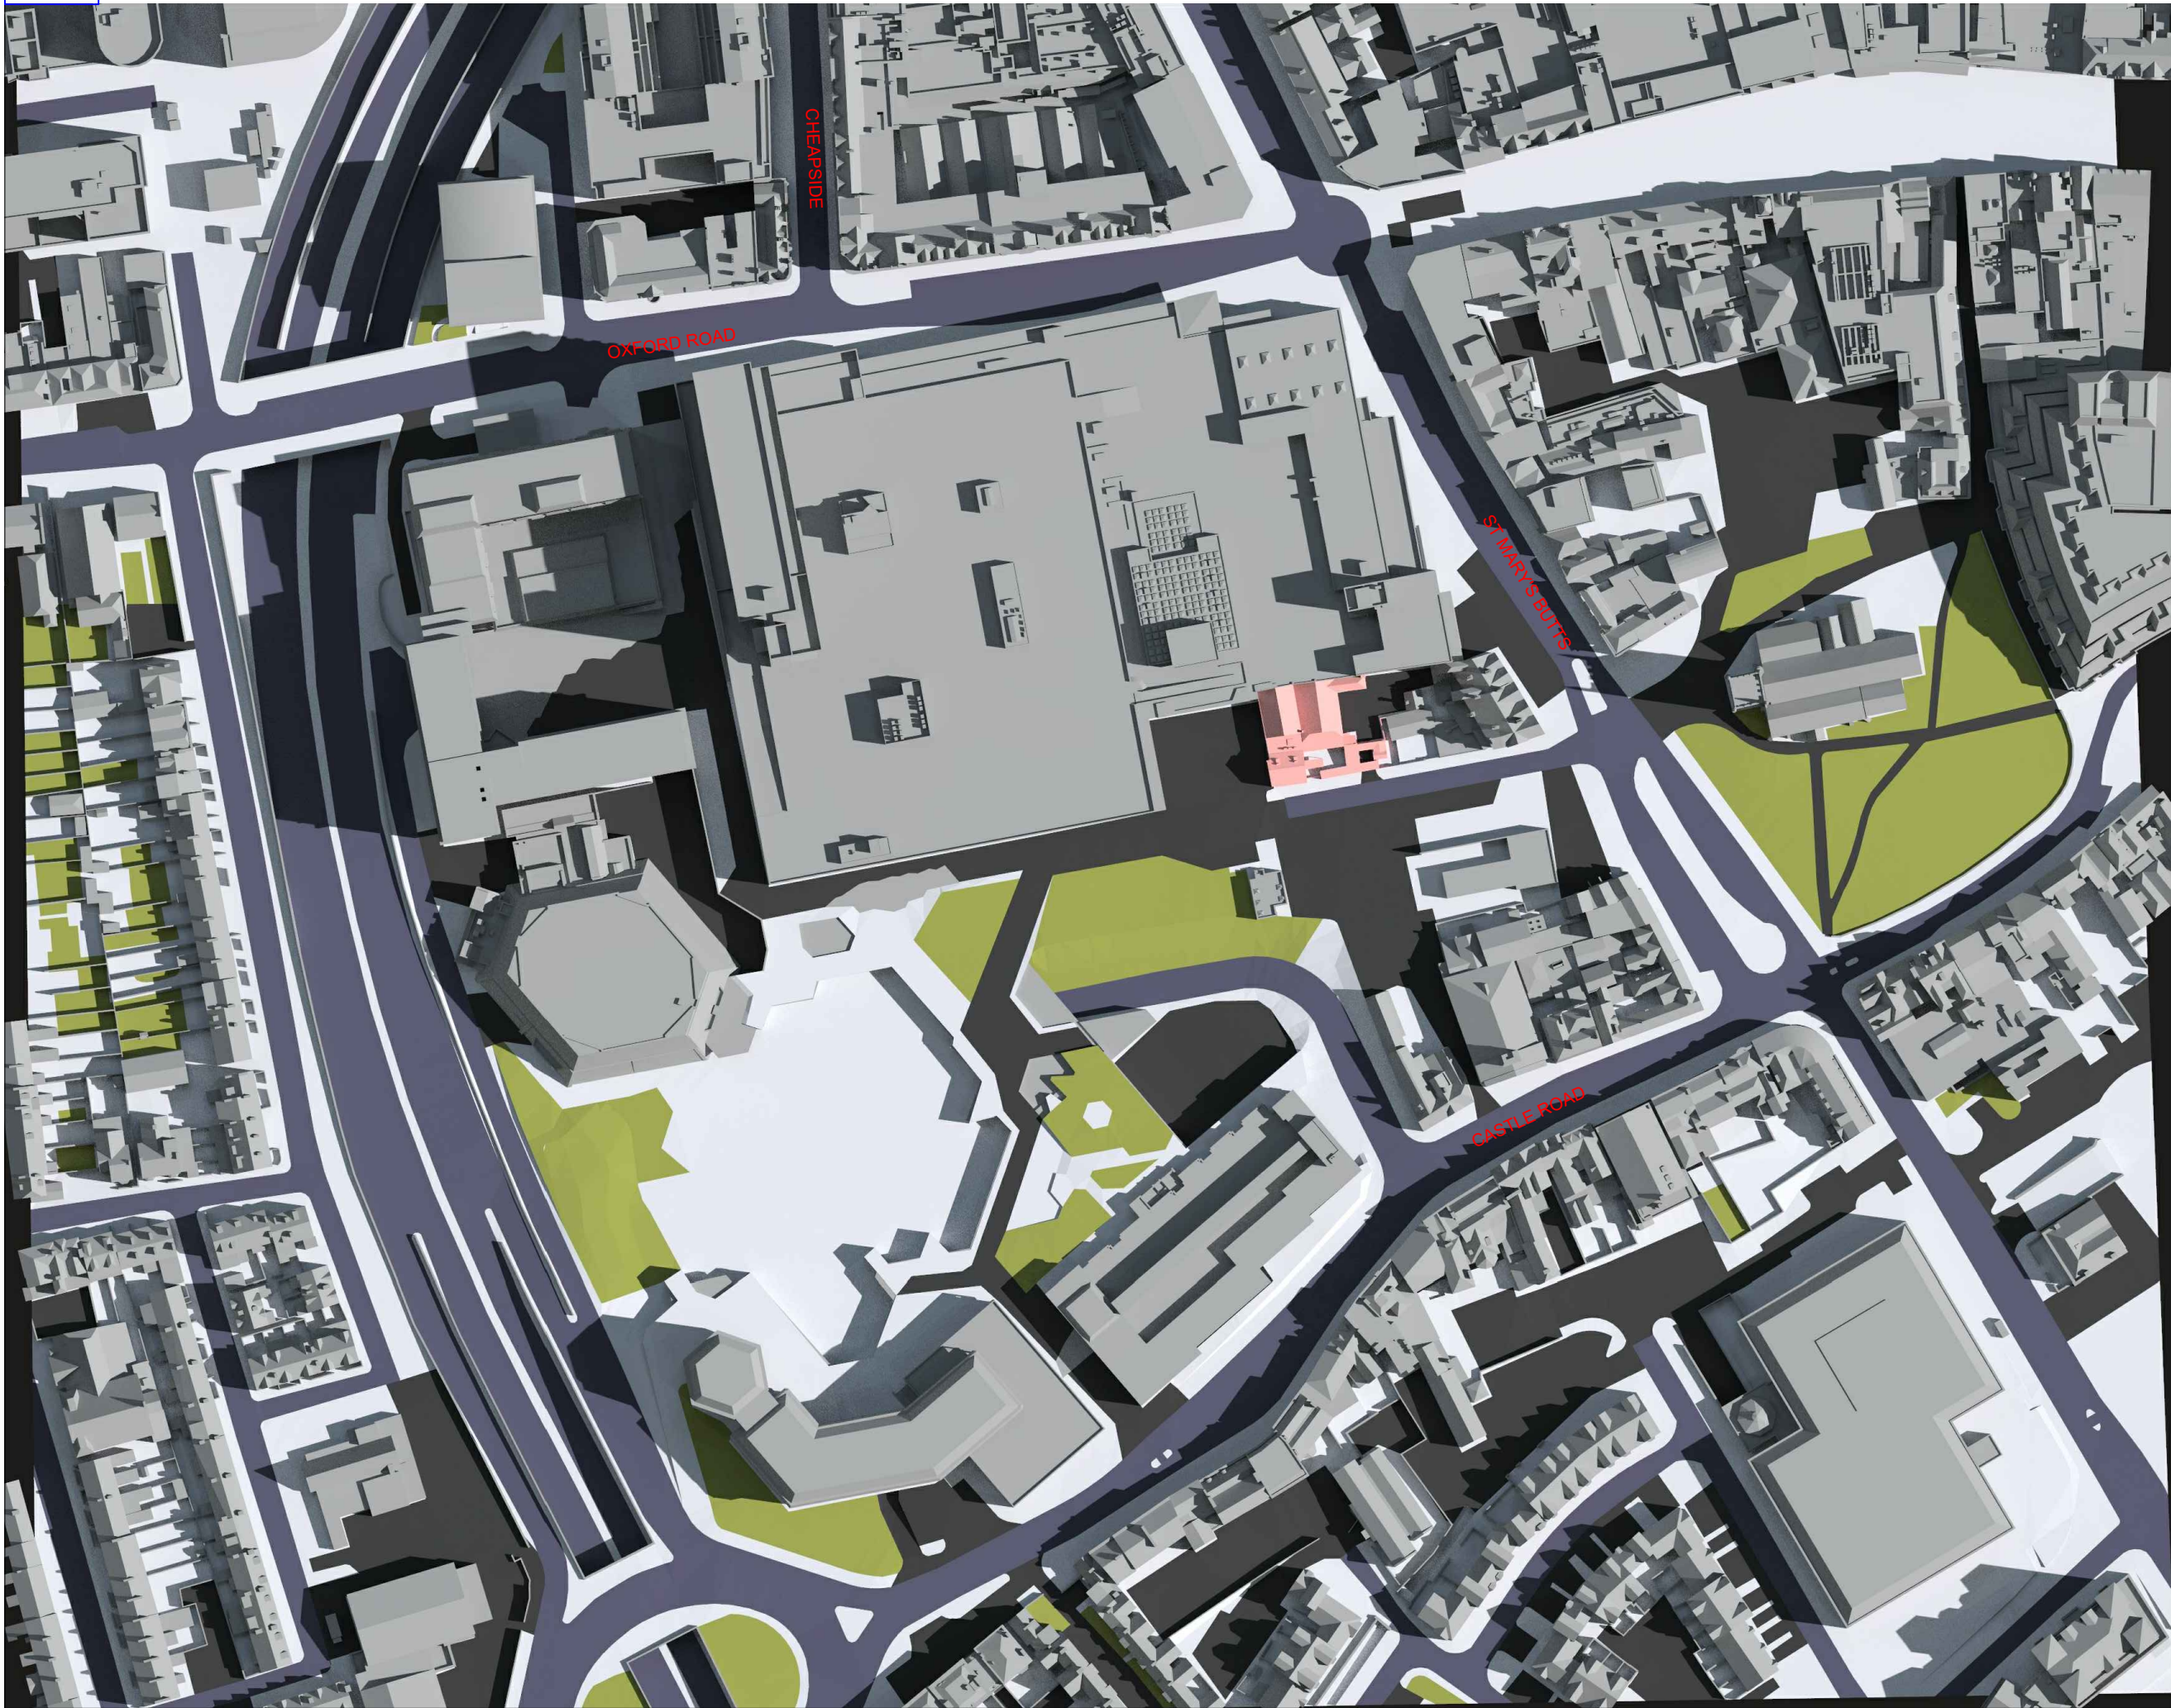

Sources of Information

EXISTING BUILDING
MBS survey 3D Model received 07 June 2018
MBS18_841 Broad Street Mall, Reading.dwg

SURROUNDING BUILDINGS
Corstorphine & Wright Architects proposal 3D model
02 Nov 2018
16428-3D View - Exploded

Accutities wide area model received 01 April 2018
000222-Broad Street Mall,Reading_HD_MASTER.dwg

PROPOSED BUILDING
INFO 11 OCTOBER 2019 Updated 3D model
16428-BSM-CURRENT.dwg
Ajoining Hosier Street masterplan document
Hosier St Development Framework.pdf
received 21 May 2018

**AVISON
YOUNG**

08449 02 03 04
65 Gresham Street, London, EC2V 7NQ
www.gva.co.uk

Project Name
BROAD STREET MALL READING



Client
INCEPTION (READING) SARL

Drawing Title
TRANSIENT SHADOW ANALYSIS - JUNE 21
EXISTING

Drawn By CC	Chk'd By	Scale @ A3 1/1500	Date 16 OCT 2019
----------------	----------	----------------------	---------------------

Project No. BR167_27	Drawing No. BRE_390	Revision -
-------------------------	------------------------	---------------

Do not scale this drawing.
All dimensions to be checked on site. Drawing to be read in conjunction with any specifications, schedules and Consultants drawings and details.

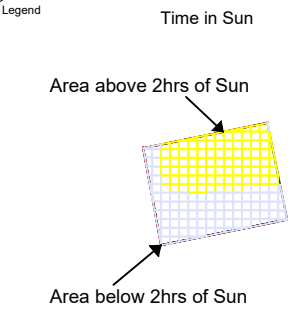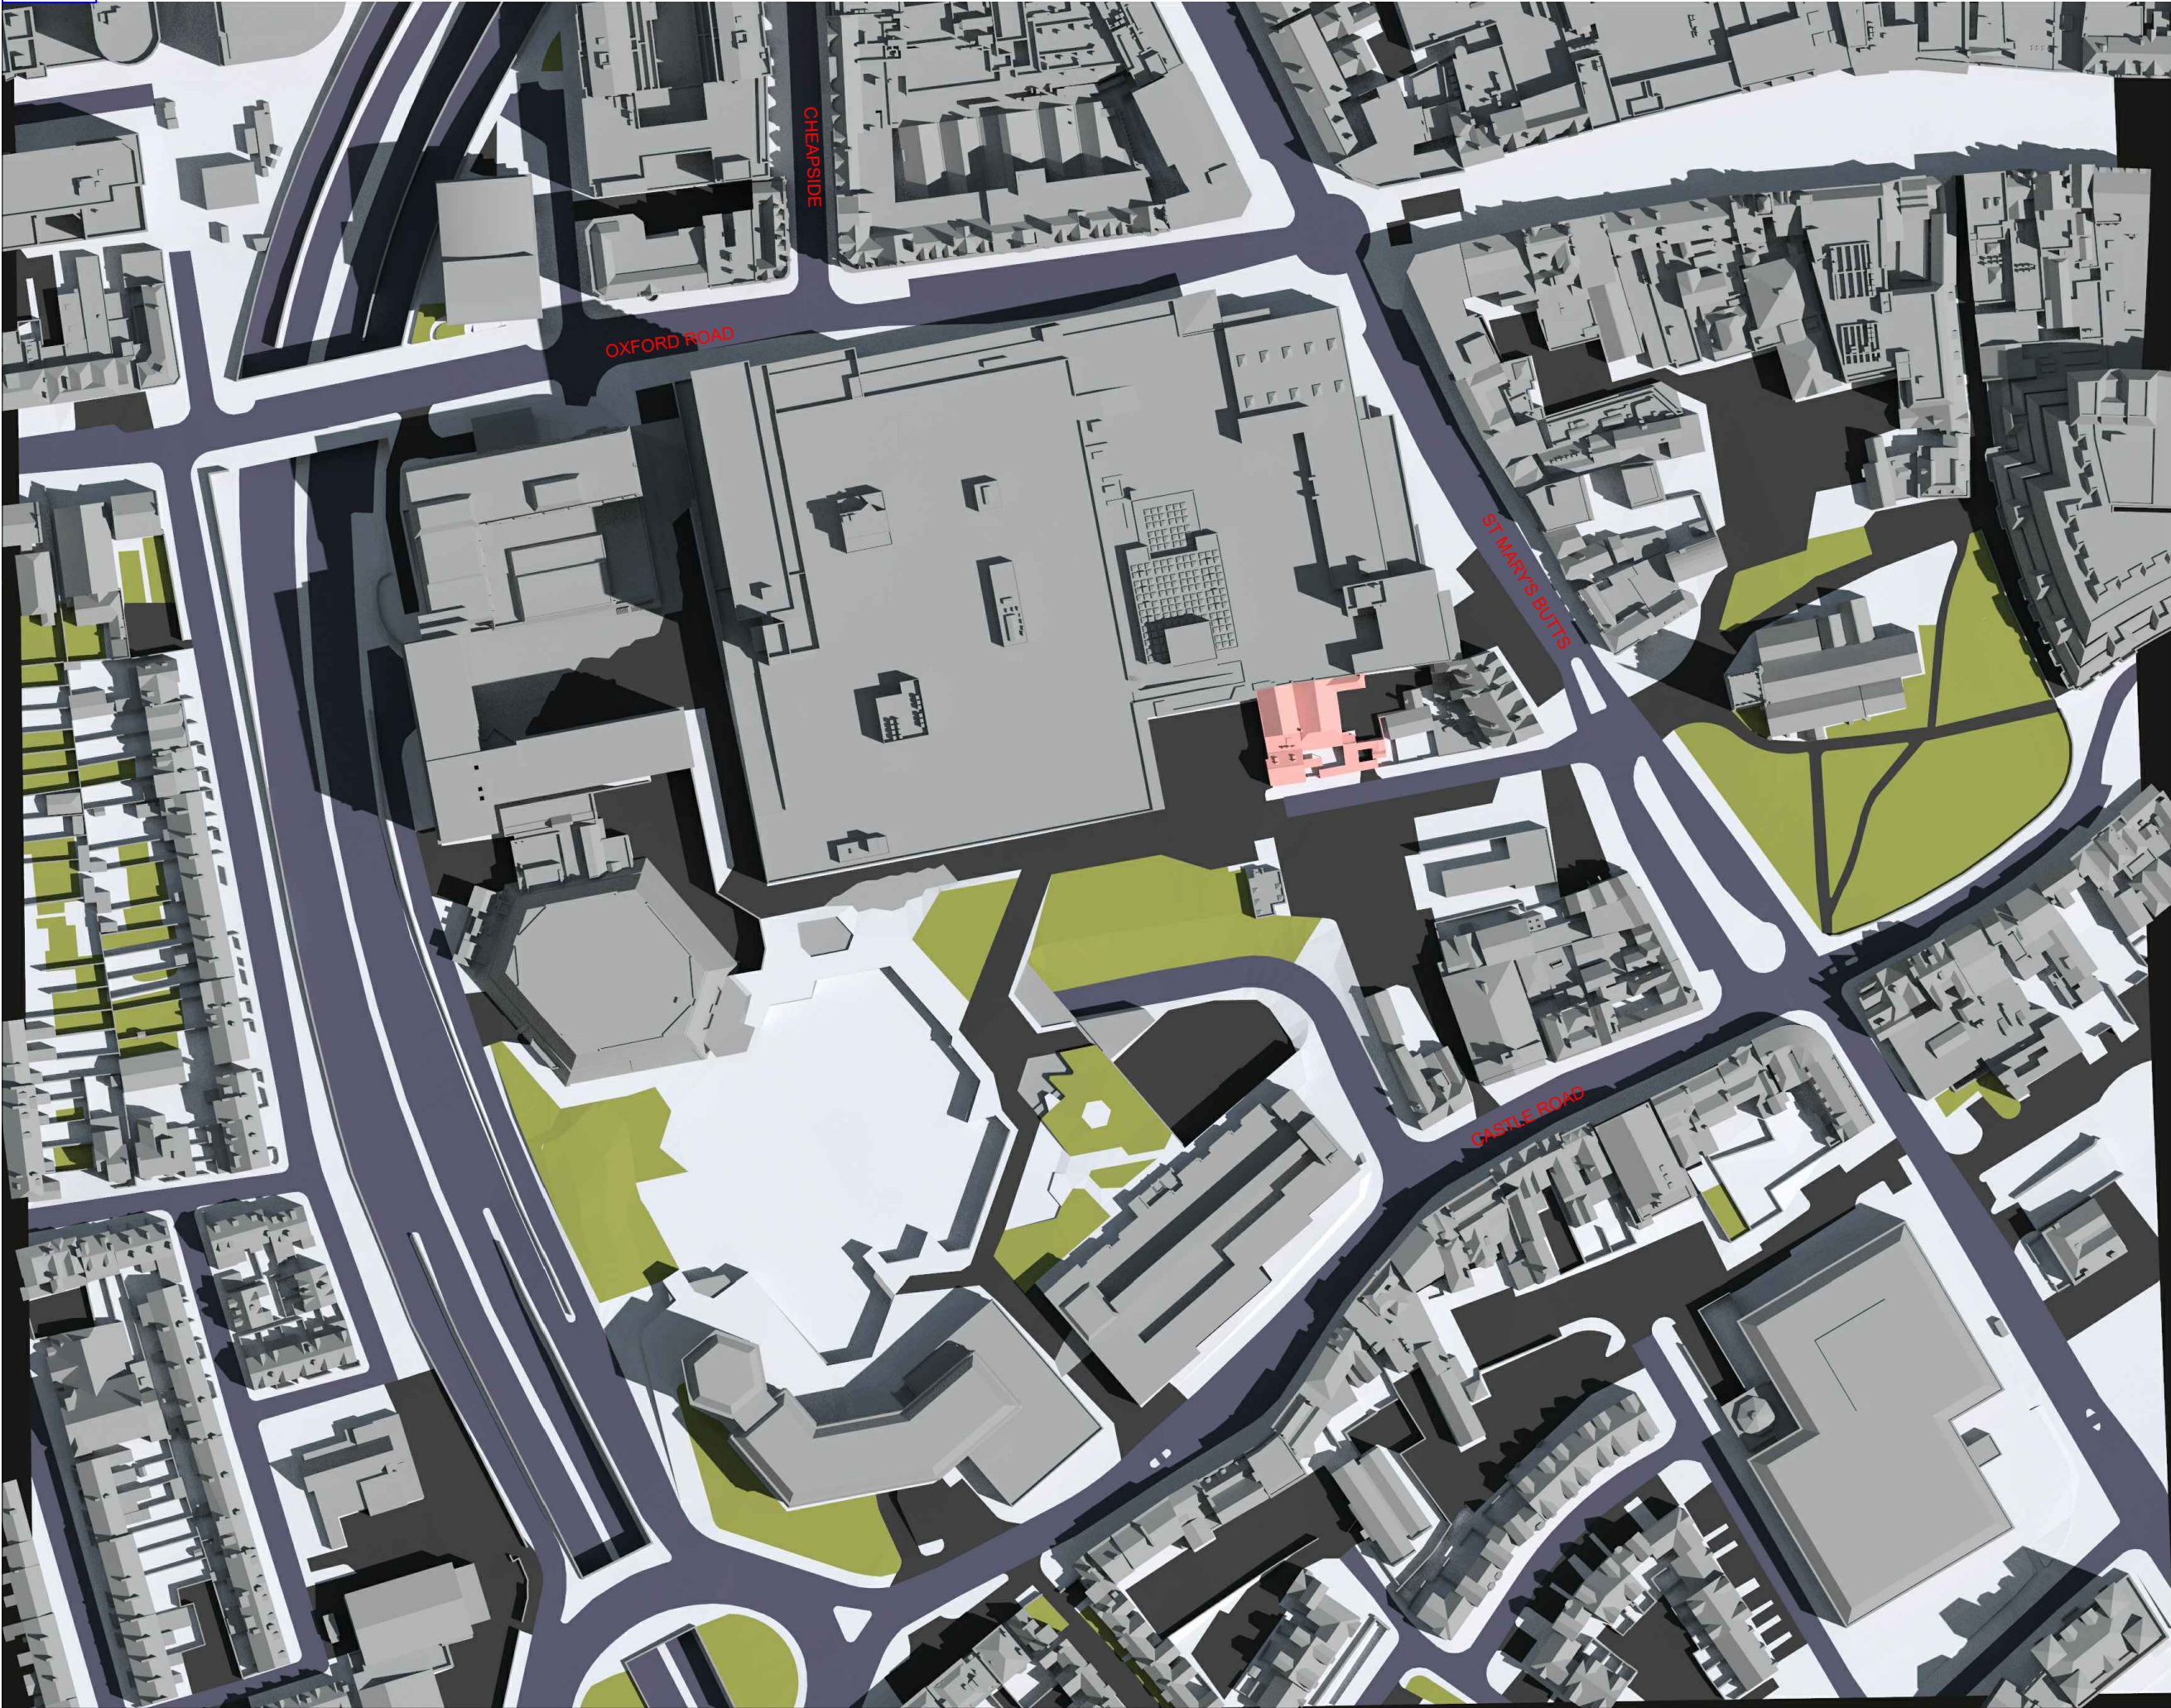

Sources of Information

EXISTING BUILDING
MBS survey 3D Model received 07 June 2018
MBS18_841 Broad Street Mall, Reading.dwg

SURROUNDING BUILDINGS
Corstorphine & Wright Architects proposal 3D model
02 Nov 2018
16428-3D View - Exploded

Accuties wide area model received 01 April 2018
000222-Broad Street Mall,Reading_HD_MASTER.dwg

PROPOSED BUILDING
INFO 11 OCTOBER 2019 Updated 3D model
16428-BSM-CURRENT.dwg
Ajoining Hosier Street masterplan document
Hosier St Development Framework.pdf
received 21 May 2018



08449 02 03 04
65 Gresham Street, London, EC2V 7NQ
www.gva.co.uk


Project Name
BROAD STREET MALL READING

Client
INCEPTION (READING) SARL


Drawing Title
TRANSIENT SHADOW ANALYSIS - JUNE 21
EXISTING

Drawn By CC	Chk'd By	Scale @ A3 1/1500	Date 16 OCT 2019
----------------	----------	----------------------	---------------------

Project No. BR167_27	Drawing No. BRE_391	Revision -
-------------------------	------------------------	---------------

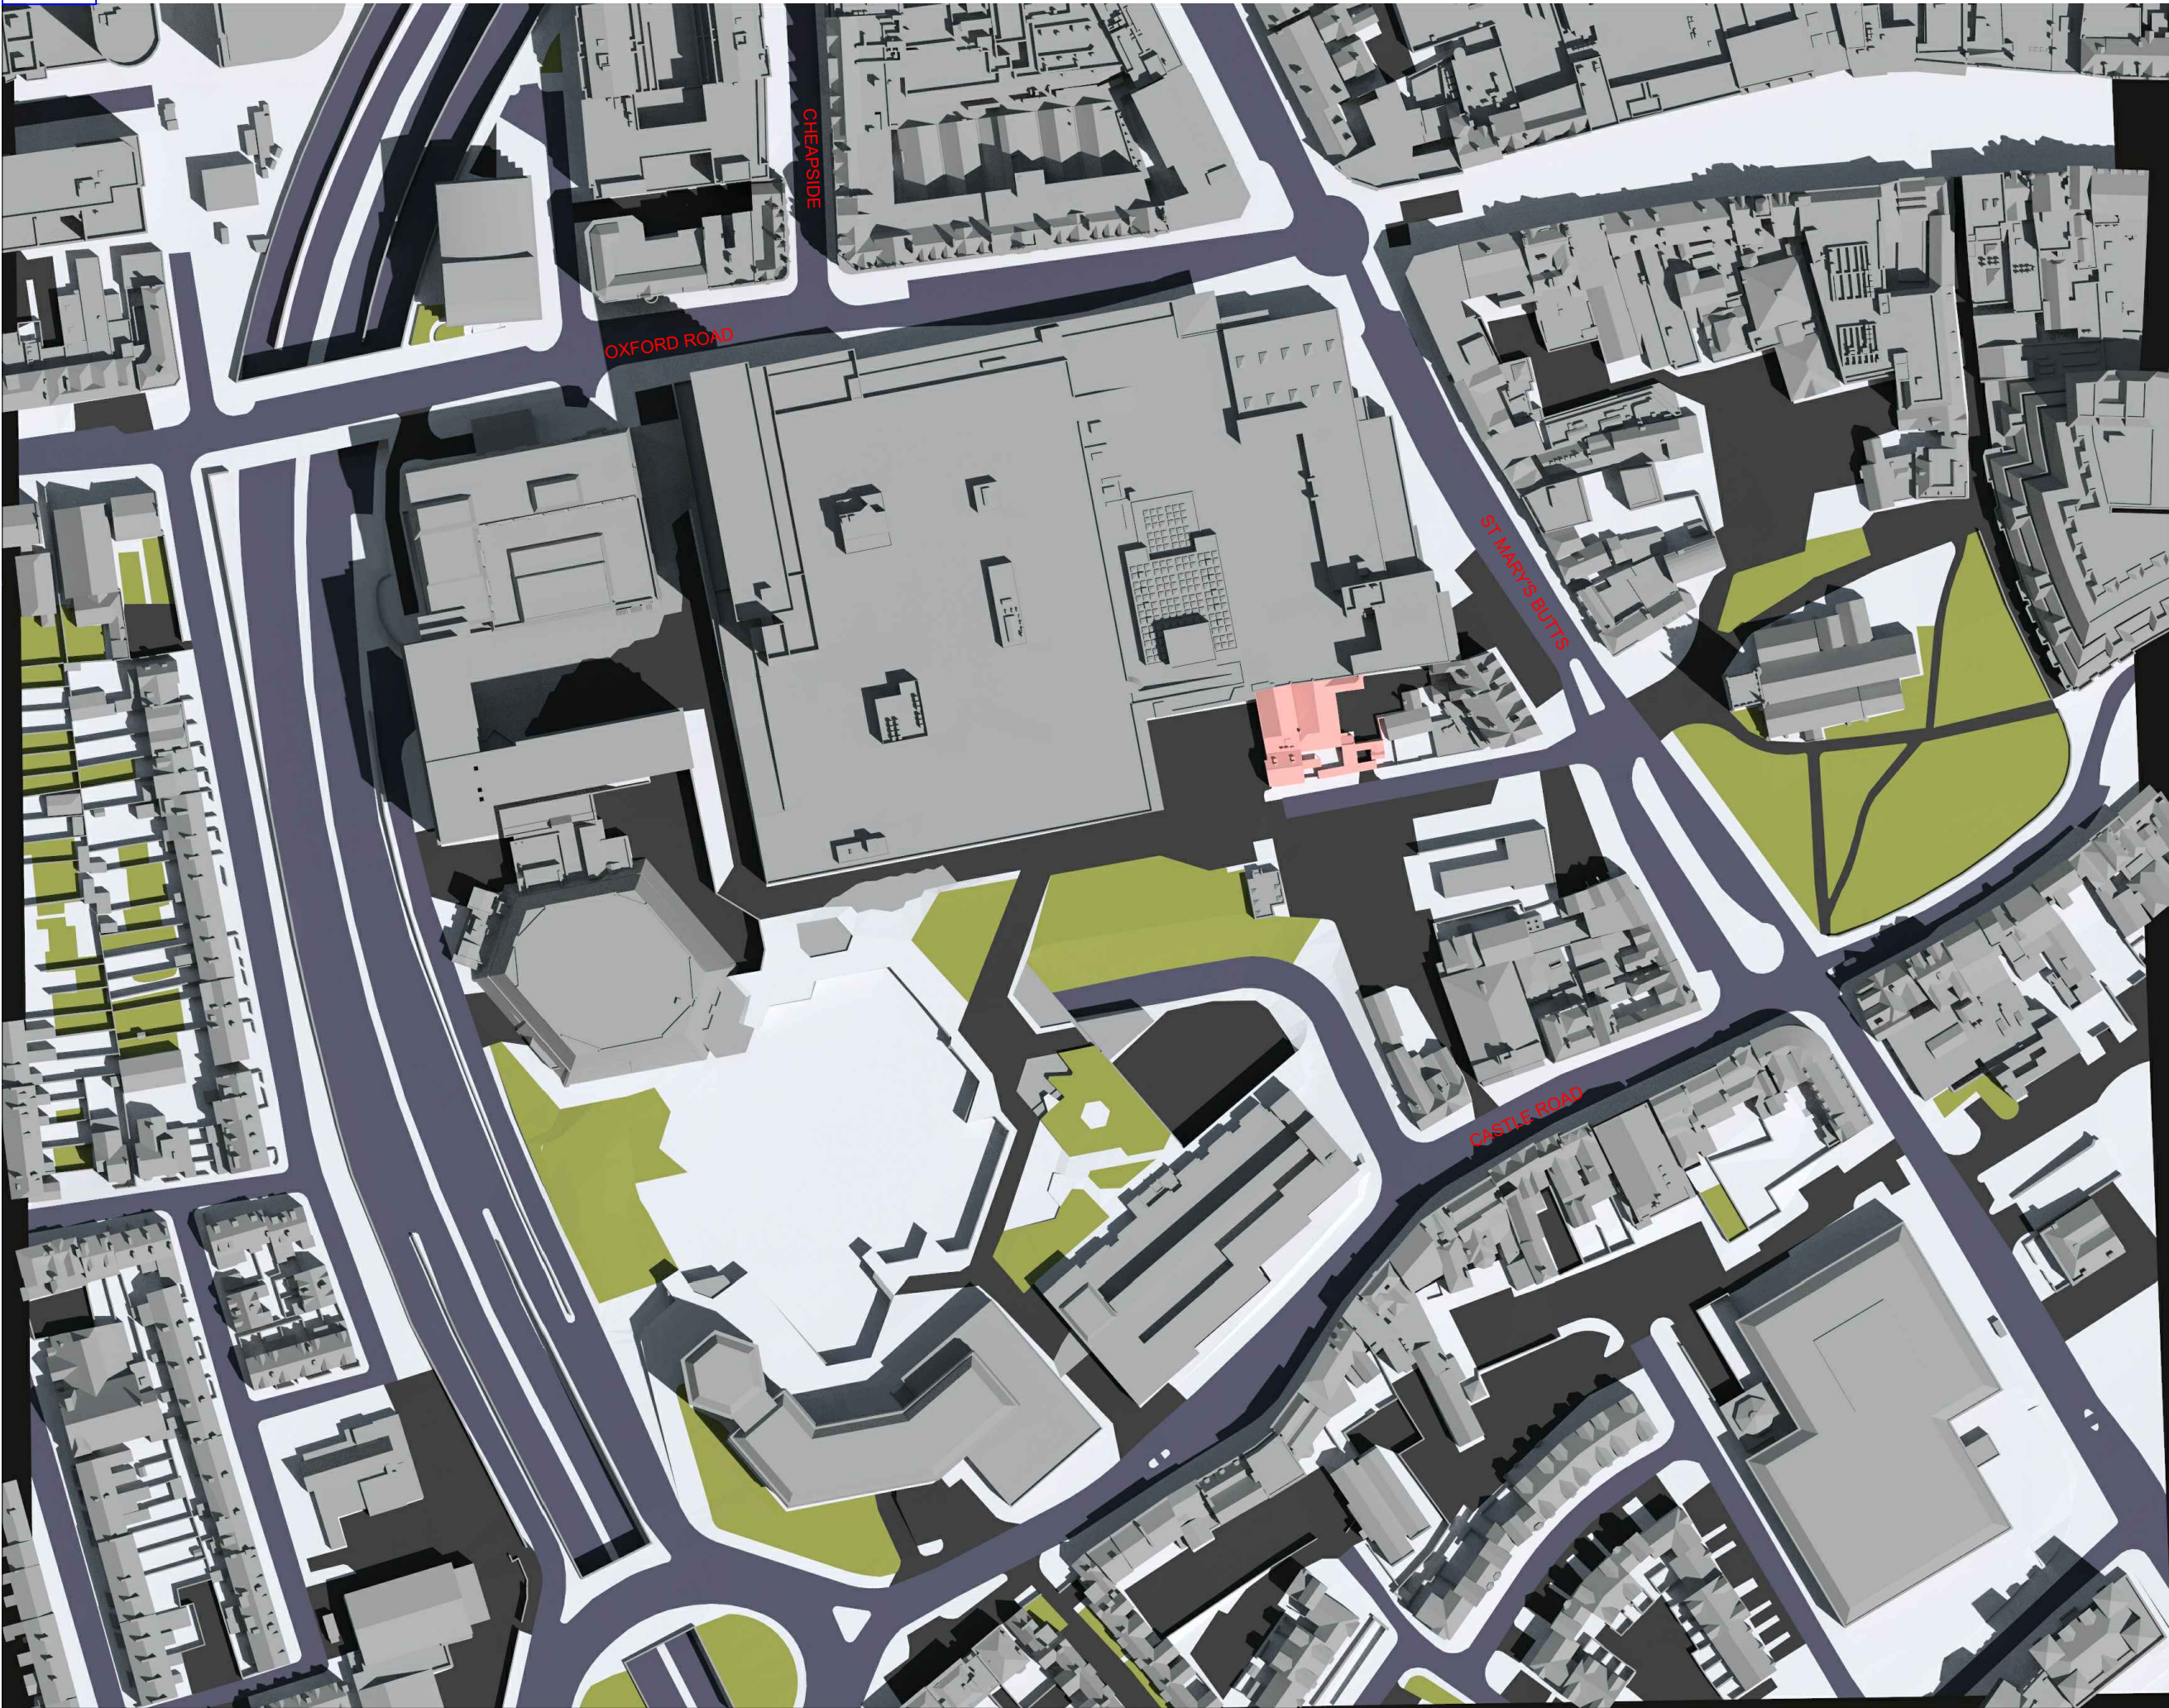

This drawing is Copyright © of GVA Grimley Limited.
Do not scale this drawing.
All dimensions to be checked on site. Drawing to be read in conjunction with any specifications, schedules and Consultants drawings and details.

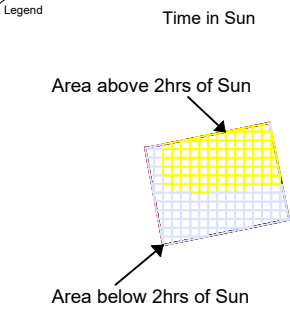

Sources of Information

EXISTING BUILDING
MBS survey 3D Model received 07 June 2018
MBS18_841 Broad Street Mall, Reading.dwg

SURROUNDING BUILDINGS
Corstorphine & Wright Architects proposal 3D model
02 Nov 2018
16428-3D View - Exploded

Accuties wide area model received 01 April 2018
000222-Broad Street Mall,Reading_HD_MASTER.dwg

PROPOSED BUILDING
INFO 11 OCTOBER 2019 Updated 3D model
16428-BSM-CURRENT.dwg
Ajoining Hosier Street masterplan document
Hosier St Development Framework.pdf
received 21 May 2018

**AVISON
YOUNG**

08449 02 03 04
65 Gresham Street, London, EC2V 7NQ
www.gva.co.uk


Project Name
BROAD STREET MALL READING

Client
INCEPTION (READING) SARL

Drawing Title
TRANSIENT SHADOW ANALYSIS - JUNE 21
EXISTING

Drawn By CC	Chk'd By	Scale @ A3 1/1500	Date 16 OCT 2019
----------------	----------	----------------------	---------------------

Project No. BR167_27	Drawing No. BRE_393	Revision -
-------------------------	------------------------	---------------

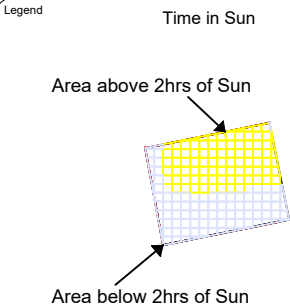

Sources of Information

EXISTING BUILDING
MBS survey 3D Model received 07 June 2018
MBS18_841 Broad Street Mall, Reading.dwg

SURROUNDING BUILDINGS
Corstorphine & Wright Architects proposal 3D model
02 Nov 2018
16428-3D View - Exploded

Accutities wide area model received 01 April 2018
000222-Broad Street Mall,Reading_HD_MASTER.dwg

PROPOSED BUILDING
INFO 11 OCTOBER 2019 Updated 3D model
16428-BSM-CURRENT.dwg
Ajoining Hosier Street masterplan document
Hosier St Development Framework.pdf
received 21 May 2018



08449 02 03 04
65 Gresham Street, London, EC2V 7NQ
www.gva.co.uk


Project Name
BROAD STREET MALL READING

Client
INCEPTION (READING) SARL

Drawing Title
TRANSIENT SHADOW ANALYSIS - JUNE 21
EXISTING

Drawn By CC	Chk'd By	Scale @ A3 1/1500	Date 16 OCT 2019
-----------------------	-----------------	-----------------------------	----------------------------

Project No. BR167_27	Drawing No. BRE_394	Revision -
--------------------------------	-------------------------------	----------------------

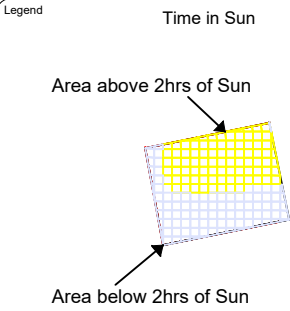

Sources of Information

EXISTING BUILDING
MBS survey 3D Model received 07 June 2018
MBS18_841 Broad Street Mall, Reading.dwg

SURROUNDING BUILDINGS
Corstorphine & Wright Architects proposal 3D model
02 Nov 2018
16428-3D View - Exploded

Accuties wide area model received 01 April 2018
000222-Broad Street Mall,Reading_HD_MASTER.dwg

PROPOSED BUILDING
INFO 11 OCTOBER 2019 Updated 3D model
16428-BSM-CURRENT.dwg
Ajoining Hosier Street masterplan document
Hosier St Development Framework.pdf
received 21 May 2018

**AVISON
YOUNG**

08449 02 03 04
65 Gresham Street, London, EC2V 7NQ
www.gva.co.uk



Project Name
BROAD STREET MALL READING

Client
INCEPTION (READING) SARL

Drawing Title
TRANSIENT SHADOW ANALYSIS - JUNE 21
EXISTING

Drawn By CC	Chk'd By CC	Scale @ A3 1/1500	Date 16 OCT 2019
-----------------------	-----------------------	-----------------------------	----------------------------

Project No. BR167_27	Drawing No. BRE_395	Revision -
--------------------------------	-------------------------------	----------------------

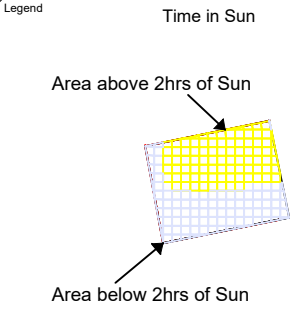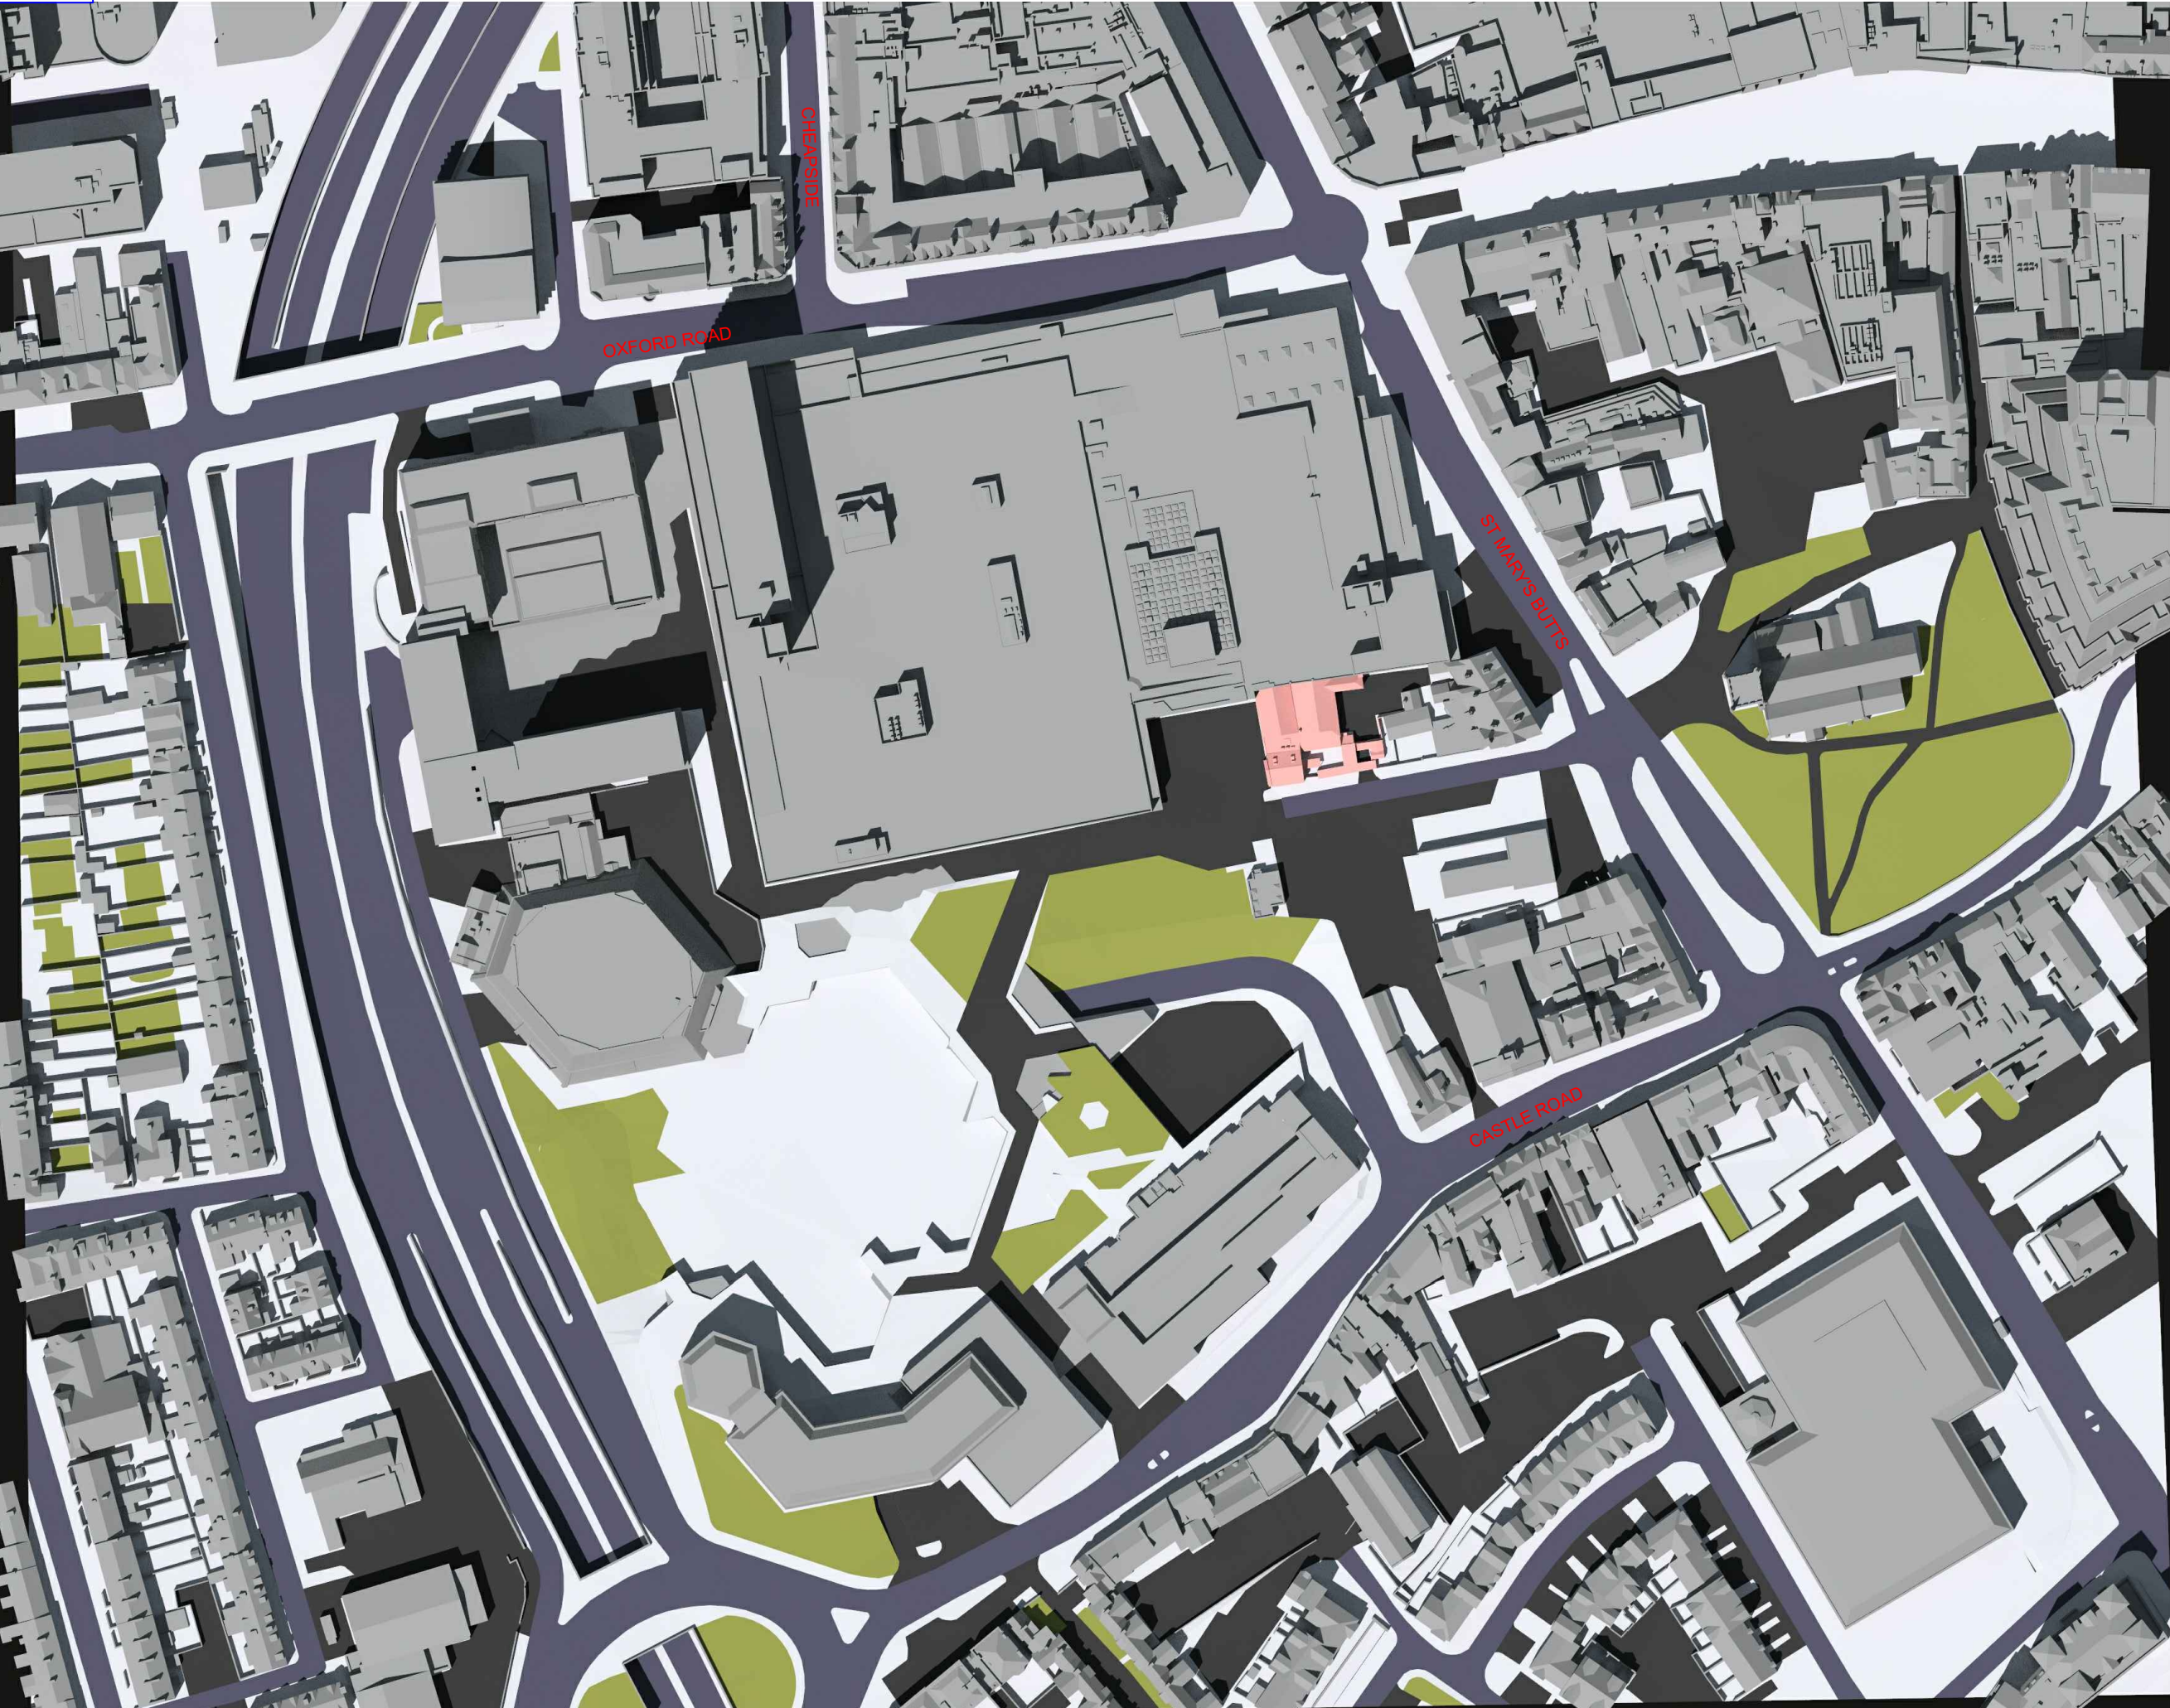

Sources of Information

EXISTING BUILDING
MBS survey 3D Model received 07 June 2018
MBS18_841 Broad Street Mall, Reading.dwg

SURROUNDING BUILDINGS
Corstorphine & Wright Architects proposal 3D model
02 Nov 2018
16428-3D View - Exploded

Accuties wide area model received 01 April 2018
000222-Broad Street Mall,Reading_HD_MASTER.dwg

PROPOSED BUILDING
INFO 11 OCTOBER 2019 Updated 3D model
16428-BSM-CURRENT.dwg
Ajoining Hosier Street masterplan document
Hosier St Development Framework.pdf
received 21 May 2018

**AVISON
YOUNG**

08449 02 03 04
65 Gresham Street, London, EC2V 7NQ
www.gva.co.uk

Project Name
BROAD STREET MALL READING

Client
INCEPTION (READING) SARL

Drawing Title
TRANSIENT SHADOW ANALYSIS - JUN 21
EXISTING

Drawn By CC	Chk'd By	Scale @ A3 1/1500	Date 16 OCT 2019
----------------	----------	----------------------	---------------------

Project No. BR167_27	Drawing No. BRE_396	Revision -
-------------------------	------------------------	---------------