



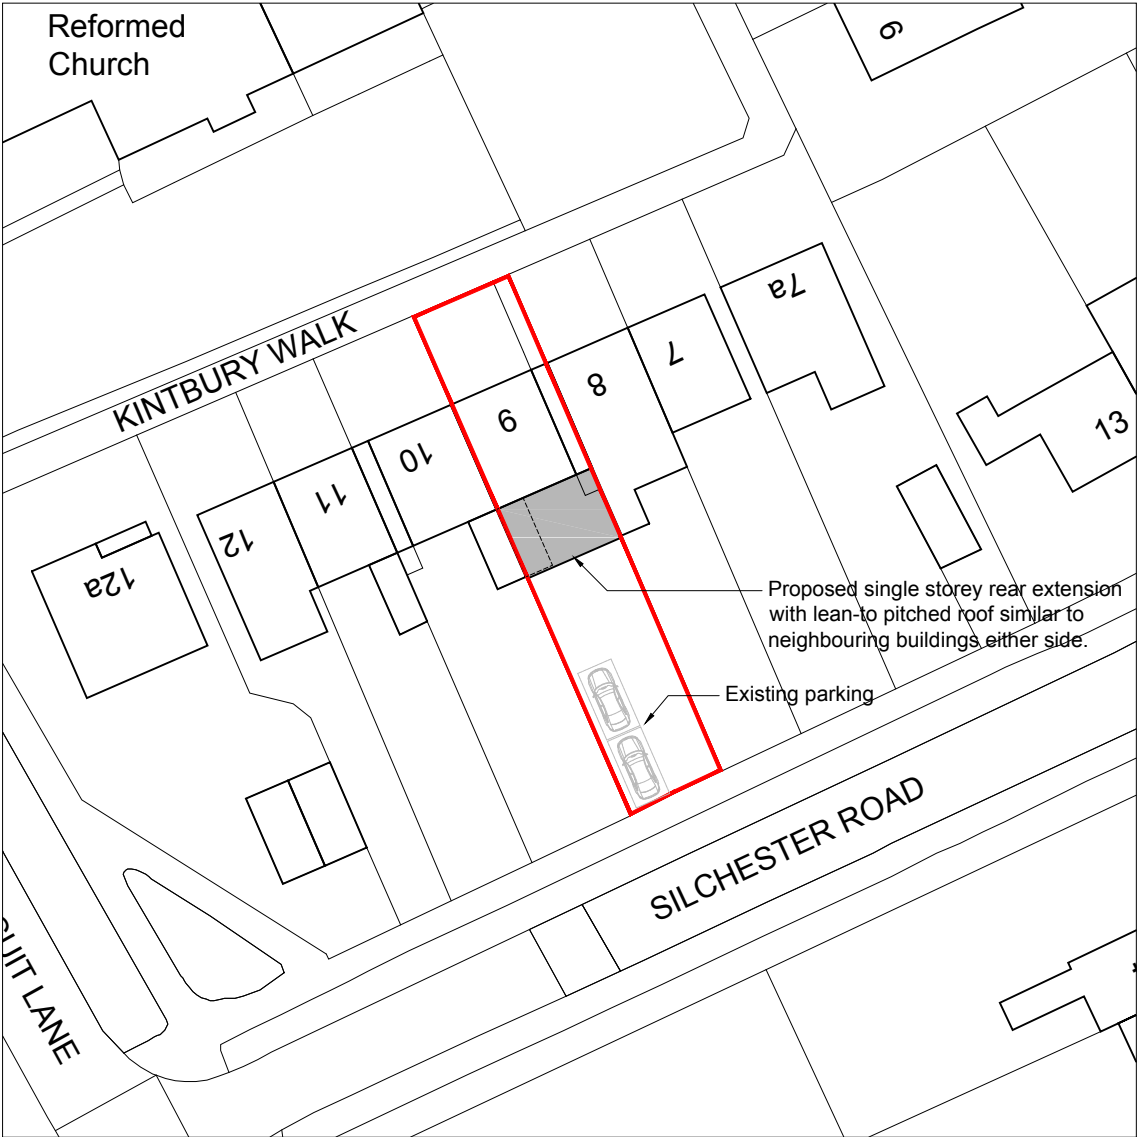


LOCATION PLAN

SCALE 1 : 1250

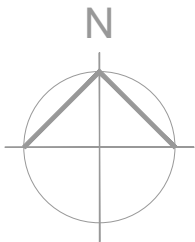

BLOCK PLAN

SCALE 1 : 500

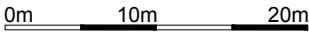

NOTES

© SpaceOffice - THIS DRAWING AND DESIGN REMAINS THE COPYRIGHT AND INTELLECTUAL PROPERTY OF SPACE OFFICE LIMITED (SpaceOffice) AND SHALL NOT BE COPIED IN ANY FORMAT WITHOUT APPROVAL.

THIS DRAWING IS TO BE READ IN CONJUNCTION WITH ALL OTHER DRAWINGS AND DOCUMENTS PROVIDED. THE CONTRACTOR MUST CHECK ALL DIMENSIONS ON SITE BEFORE PLACING ORDERS FOR MATERIALS OR SHOP FABRICATIONS OR COMMENCING WORKS ON SITE. ANY DISCREPANCIES SHOULD BE NOTIFIED BEFORE PROCEEDING.

Rev B 23.07.19 Title and block plan revised for prior approval application.

Space Office

ARCHITECTURE ■ PLANNING ■ BUILDING DESIGN

104 Westfield Road, Caversham, Reading RG4 8HJ
Phone: 0118 328 2777 Mobile: 07974 707832
Email: mail@spaceoffice.com

Client:	MR M SADIQ	
Project:	SINGLE STOREY REAR EXTENSION	
Location:	9 KINTBURY WALK, READING RG30 3HE	
Drawing Title:	LOCATION PLAN & BLOCK PLAN	
Date:	DEC 2018	Sheet Size: A3
Drawn:	MC	

Drawing No:	P1816-01	Revision:	B
-------------	----------	-----------	---