


This drawing is copyright and may not be reproduced in whole or part without written authority.
The Harris Group Ltd does not accept liability for any deviation from our drawings or specification.
Do not scale off this drawing.


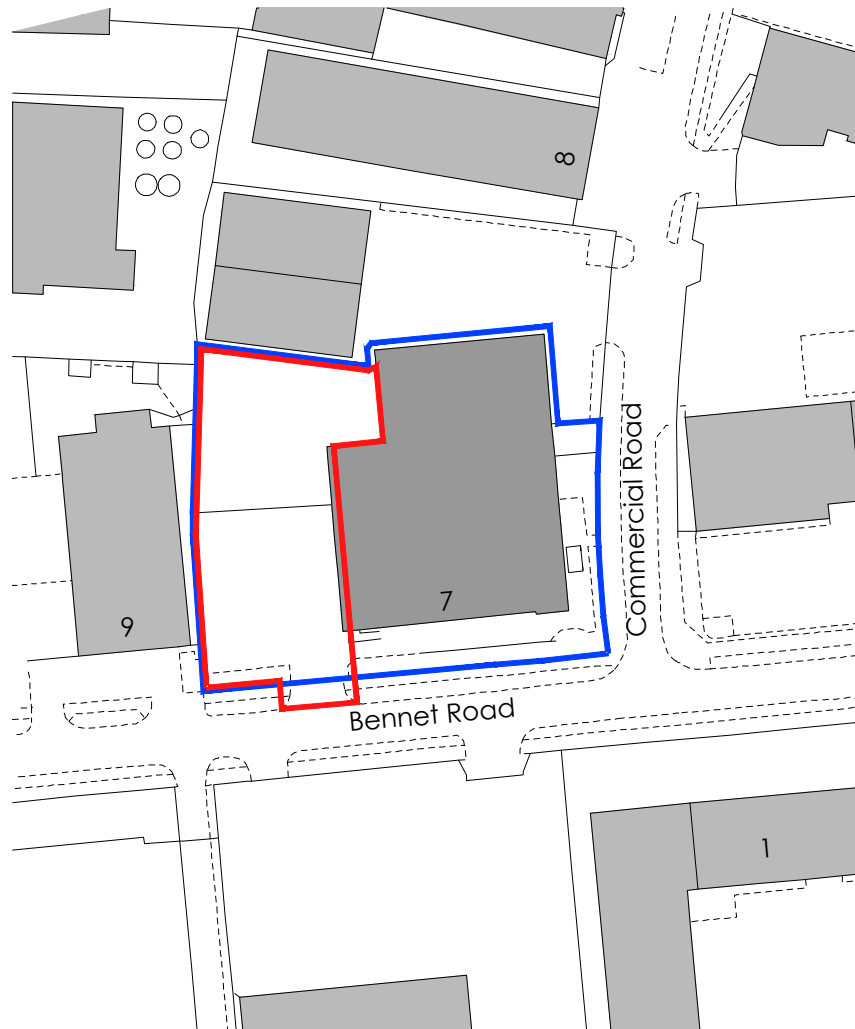


— Site ownership boundary
— Application boundary

B	05.08.2019	Application boundary indicated, draft status removed	MZ	DT
A	15.07.2019	Scheme presented.	ASR	DT
Rev	Date	Description	Rev By	Chk'd By

Project Title	Proposed Redevelopment			Drawing Title	Location Plan			
	Unit 1, 7-8 Bennet Road Reading RG2 0QX			Job-Dwg No	15786-100		Rev	B
Client	London Anglican			2 St Johns North, Wakefield, WF1 3QA t. 01924 291800 Carvers Warehouse, 77 Dale Street, Manchester, M1 2HG t. 0161 2388555 The Old Rectory, 79 High Street, Newport Pagnell, MK16 8AB t. 01908 211577 101 London Road, Reading, RG1 5BY t. 0118 9507700 10 Gees Court, St Christophers Place, London, W1U 1JJ t. 0207 4091215 THE HARRIS PARTNERSHIP ARCHITECTS www.harrispartnership.com				
Status	PLANNING							
Scale	1:1250		Drawing Size					
Date	12.04.19	Drawn By	MZ	Chk'd by	DT			

Location Plan
Scale 1:1250 @ A4

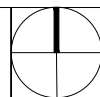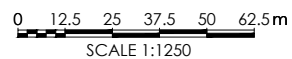

CAD file reference J:\15001-16000\15786 Reading\17.0 Drawings\100 Series-Planning