


Bradbury Bichard owns the copyright of this drawing, which must not be reproduced in whole or in part without the permission of Bradbury Bichard

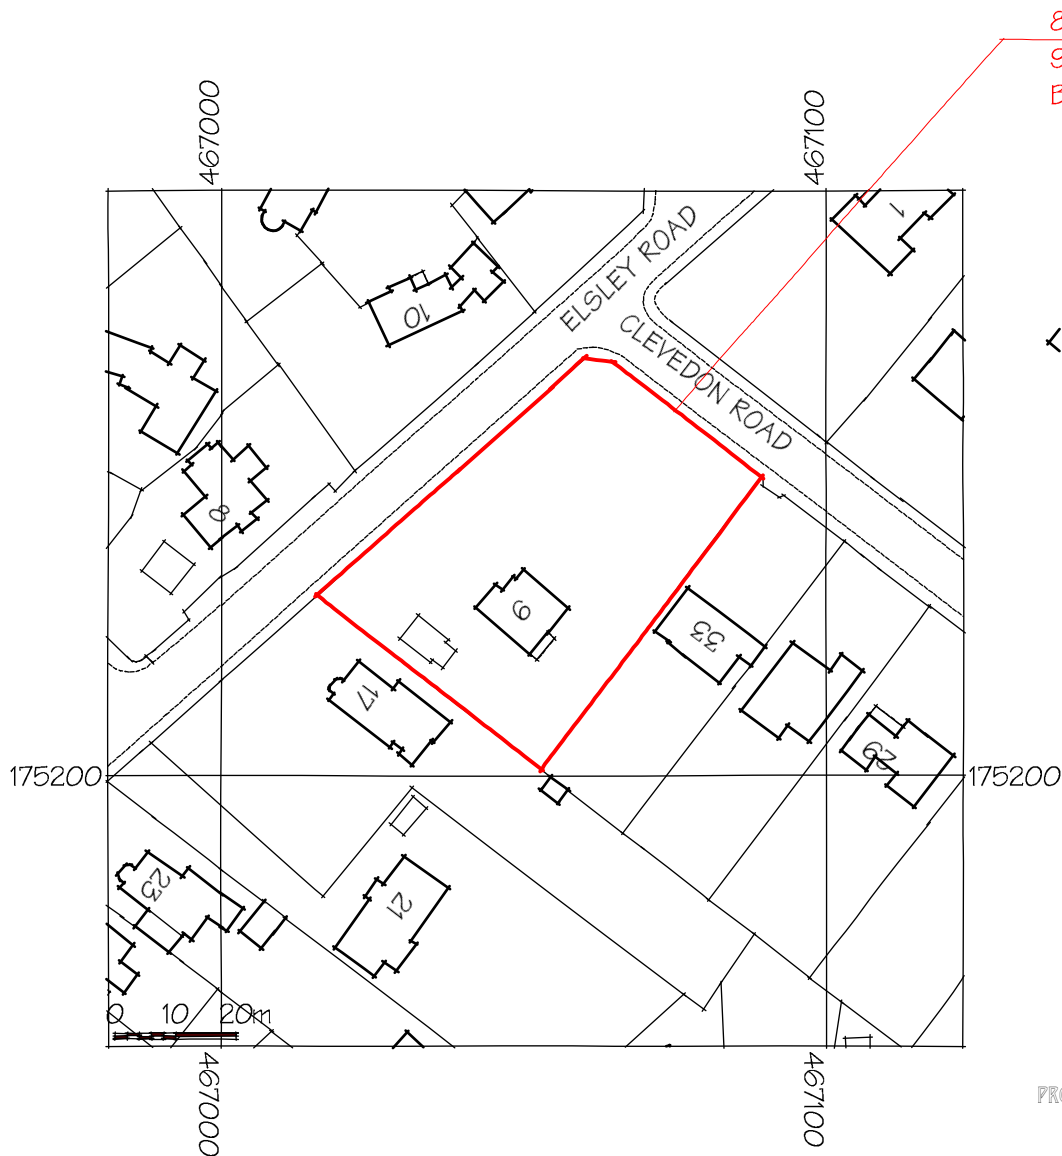

PROJECT: Proposed Double Garage
9 Elsley Road
READING

DRAWING: Location Plan

SCALE: 1: 1250 @ A4

DATE: September 2019

DWG NO. 1446.201

BRADBURY BICHARD	
Chartered Architect and CDM Services	
40 Corfe Way Broadstone Dorset BH18 9NE	Telephone: (01202) 693988 E-mail: neilbichard@me.com
All dimensions should be checked and not scaled	
© Bradbury Bichard	