
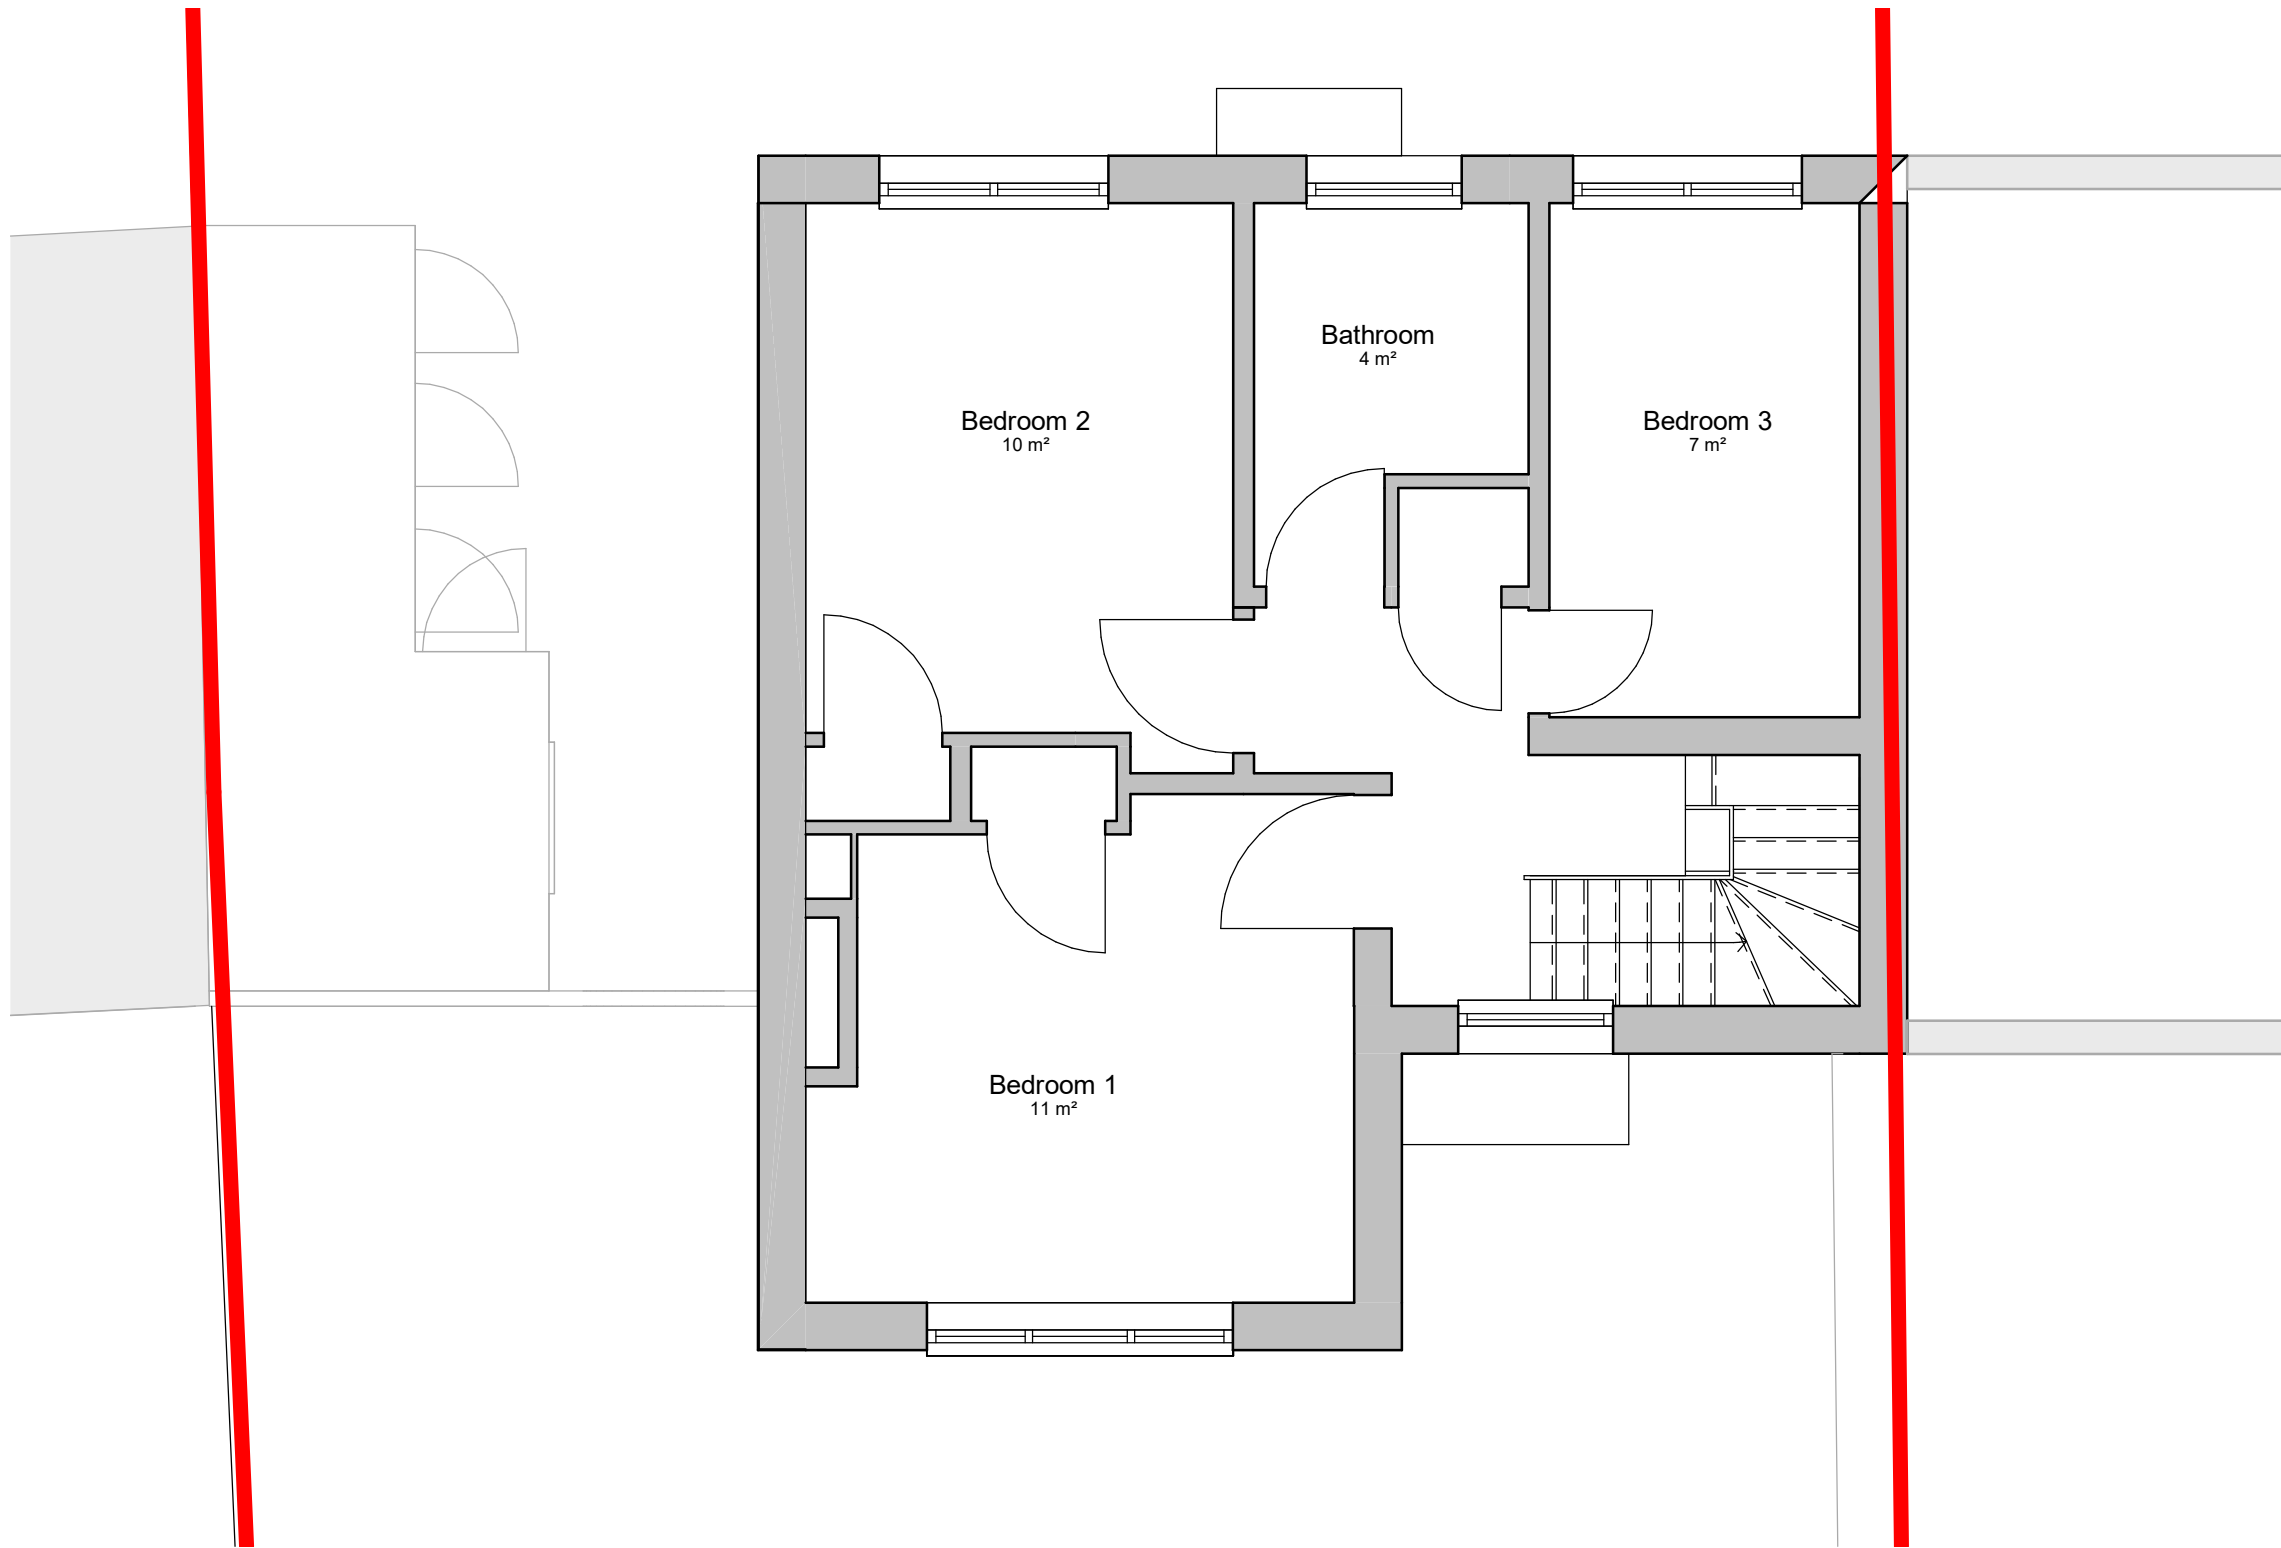


VISUAL SCALE 1:50 @ A3

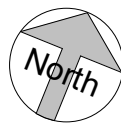

PLANNING

Project No
19001

Drawing No
E-PL-011

Revision
F1

Drawing Title
Existing First Floor

Project
78 Knights Way Road



Reform
ARCHITECTURAL DESIGN

Revision
F1 Scale Bar added

Date Drn
14/08/19 ROR

Date 04/05/2019
Scale 1 : 50 @ A3
Drawn by ROR
Check by ROR