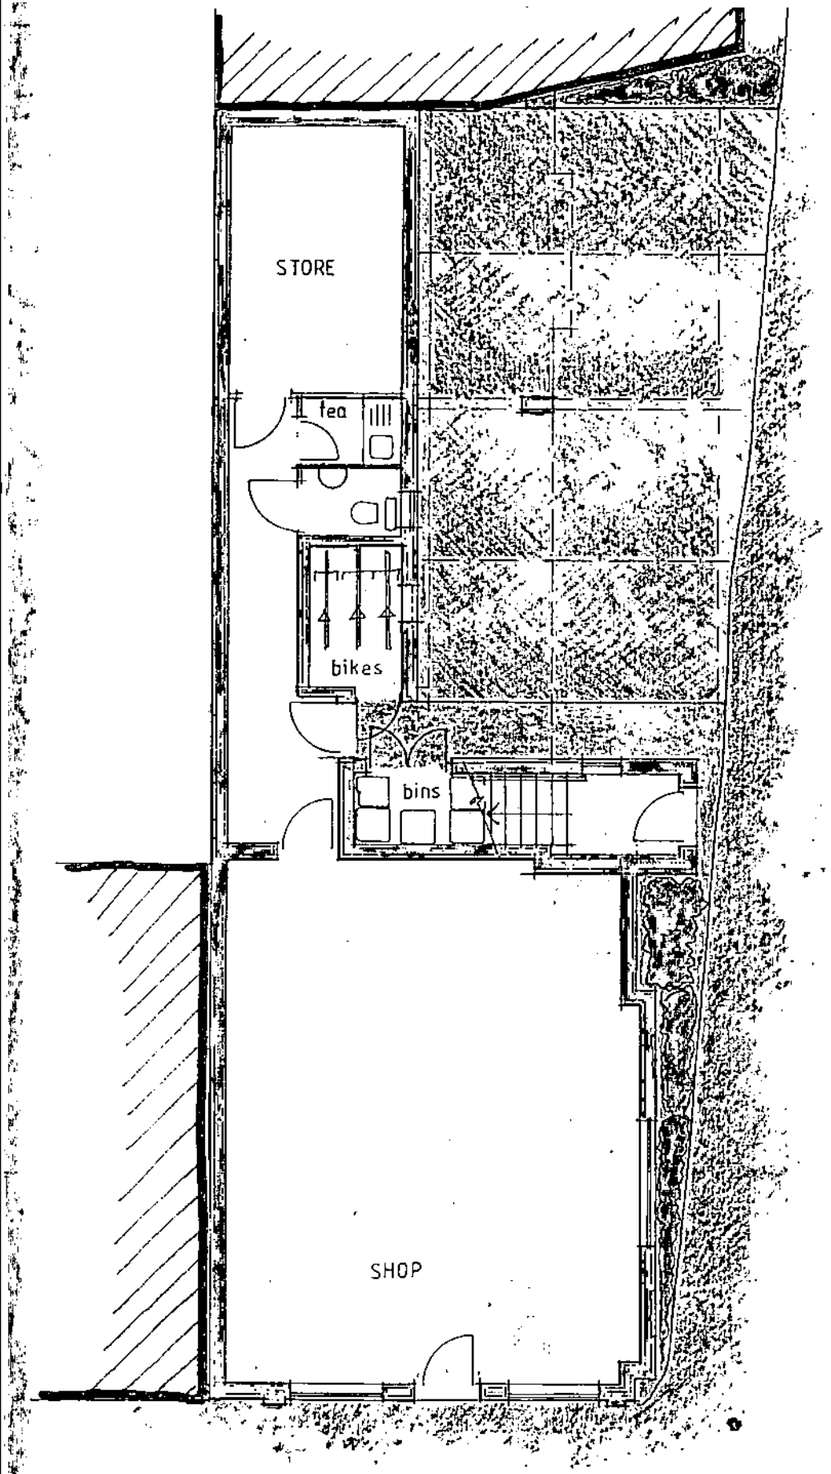

GROUND FLOOR PLAN

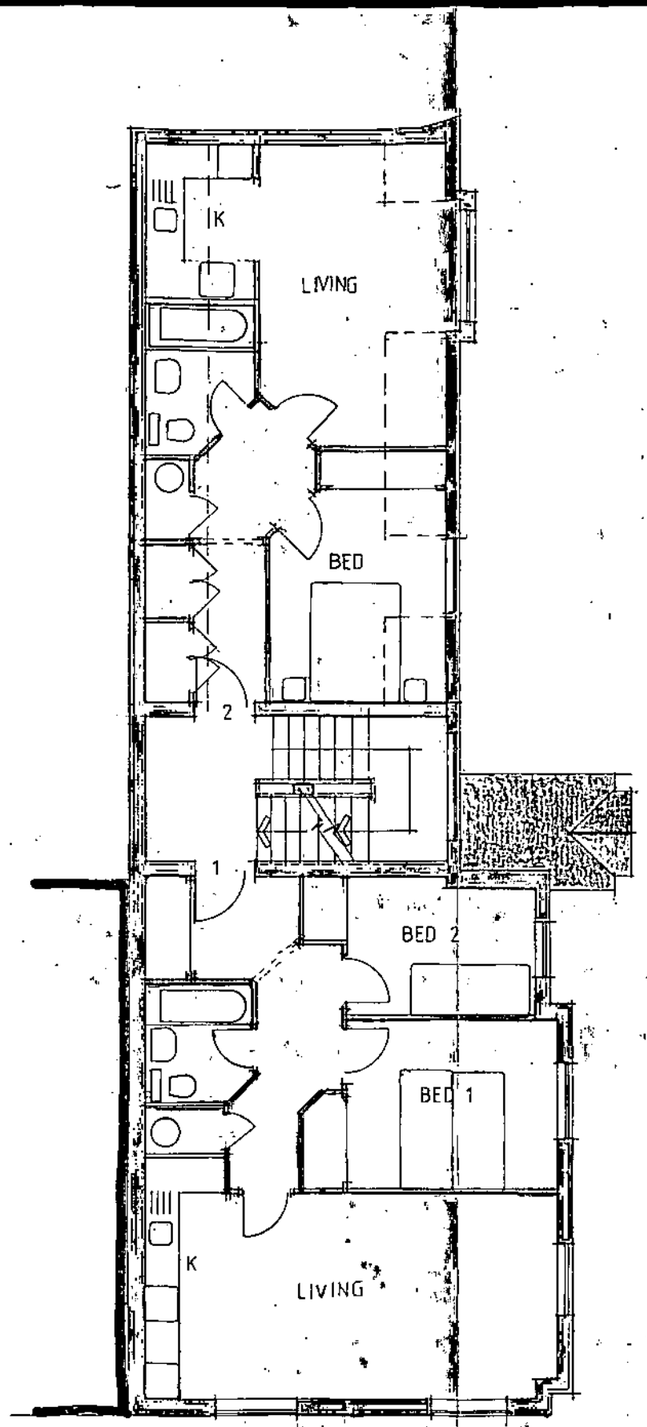

FIRST FLOOR PLAN

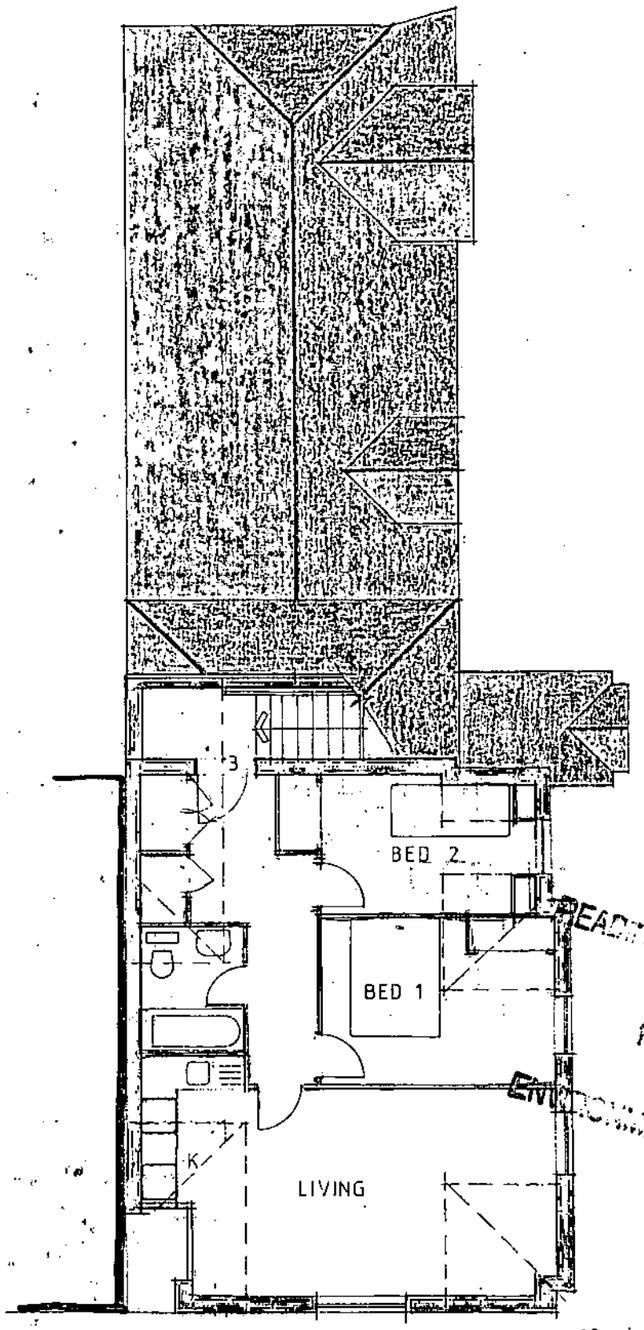

SECOND FLOOR

READING BOROUGH COUNCIL
AMENDED PLAN

C 18 12 01 REDRAWN
B 19.10.01 FLAT 4 REVISED
A 24.05.01 FLAT 1 REVISED PARKING ADDED

MIXED DEVELOPMENT
119 WOKINGHAM ROAD
READING

MR P STEVENS

PROPOSED FLOOR PLANS

1:100
FEB 2001
PB
1570-2C

THE STUDIO
101 LONDON ROAD
READING
BERKSHIRE
CHARTERED ARCHITECTS
ANDREWS KALIK ASSOCIATES

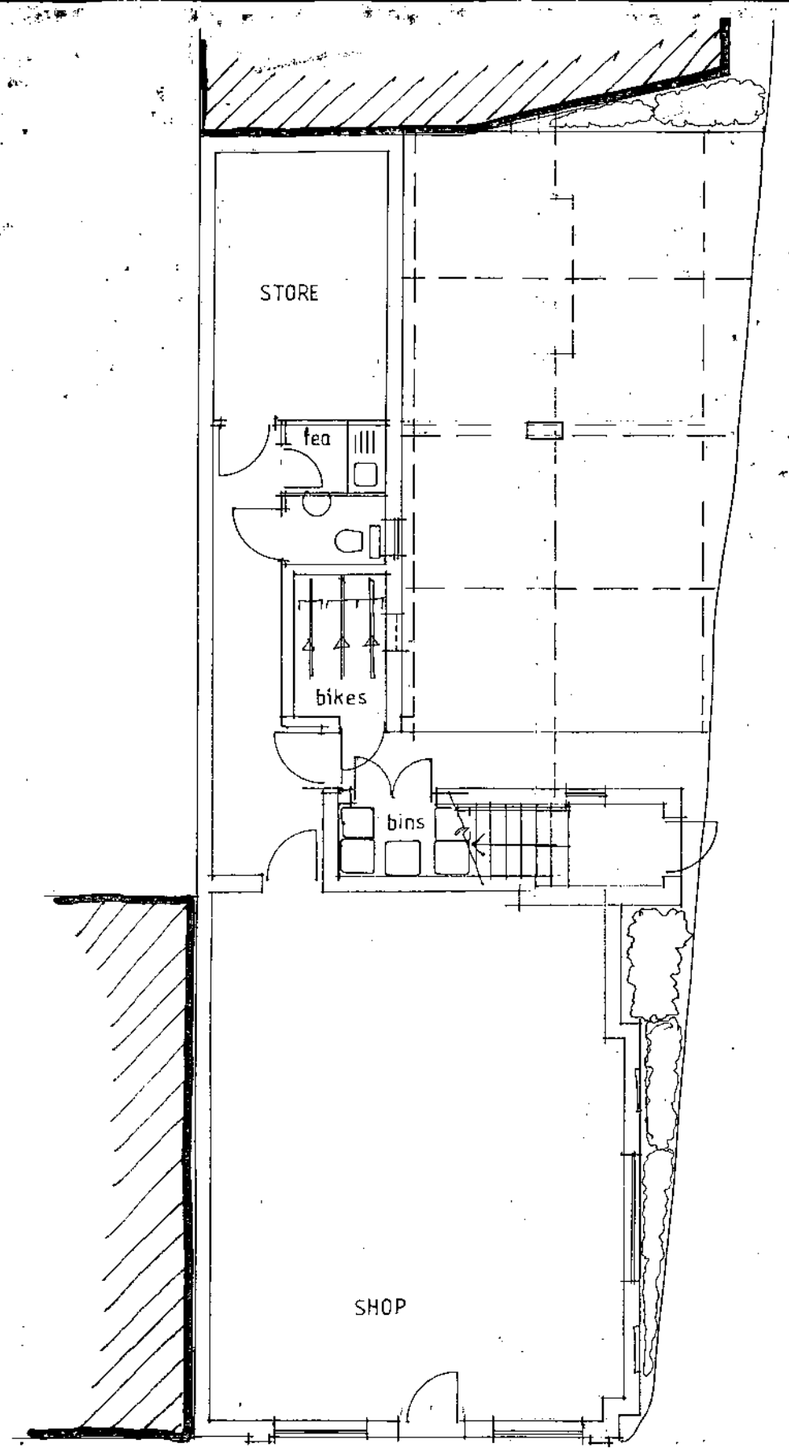

GROUND FLOOR PLAN

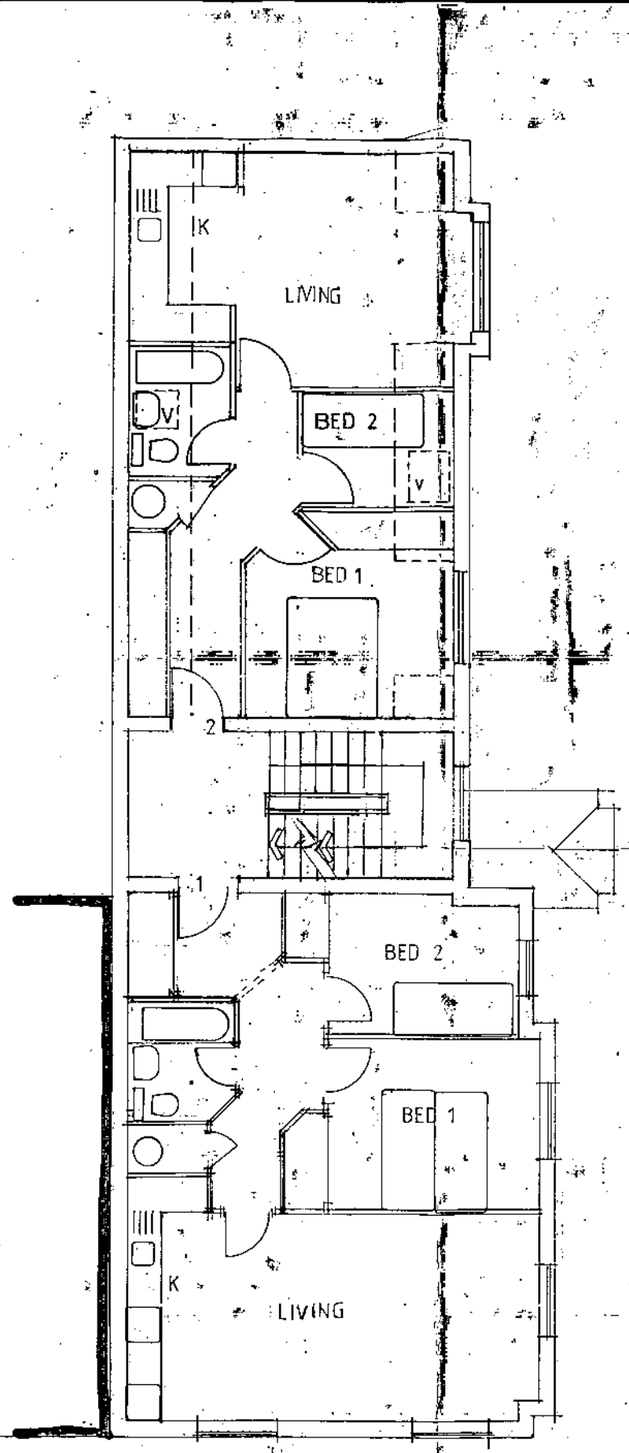

FIRST FLOOR PLAN

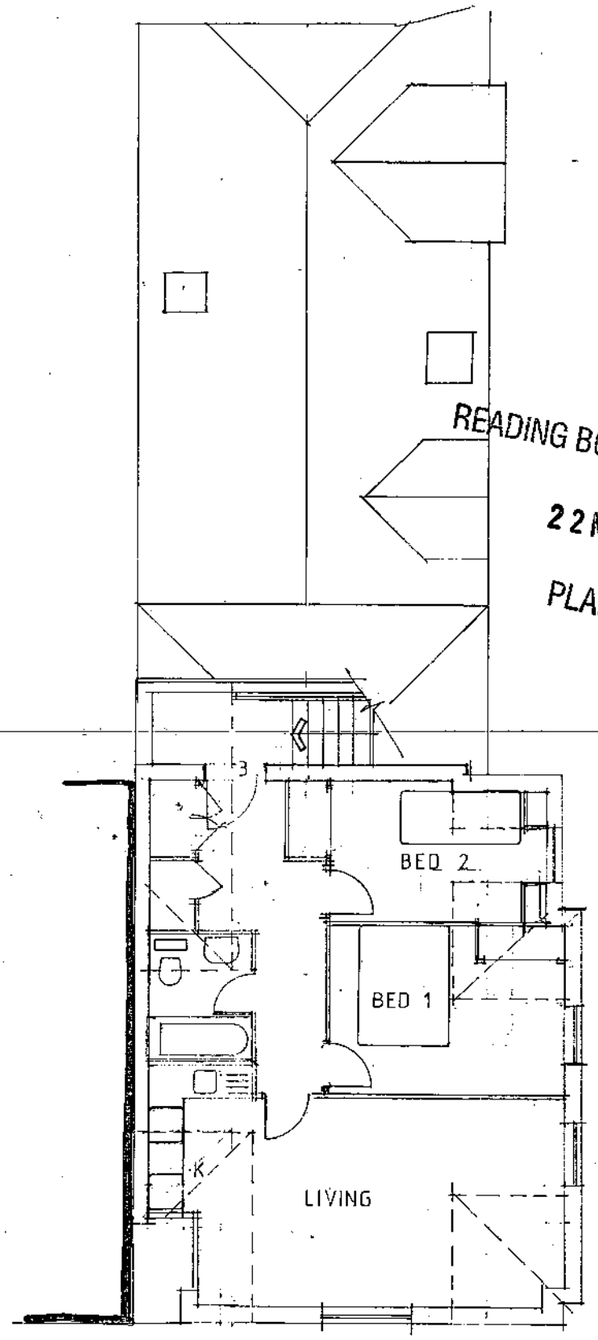

SECOND FLOOR

READING BOROUGH COUNCIL
22 MAY 2002
PLANNING

project	MIXED DEVELOPMENT 119 WOKINGHAM ROAD READING
client	MR P STEVENS
drawing	PROPOSED FLOOR PLANS
scale	1:100
date	MAY 2002
drawn by	PS & KK
	1570-7

letter date revision

THE STUDIO
101 LONDON ROAD
READING BERKSHIRE
(0118) 9507100
CHARTERED ARCHITECTS
ANDREWS KALIK ASSOCIATES

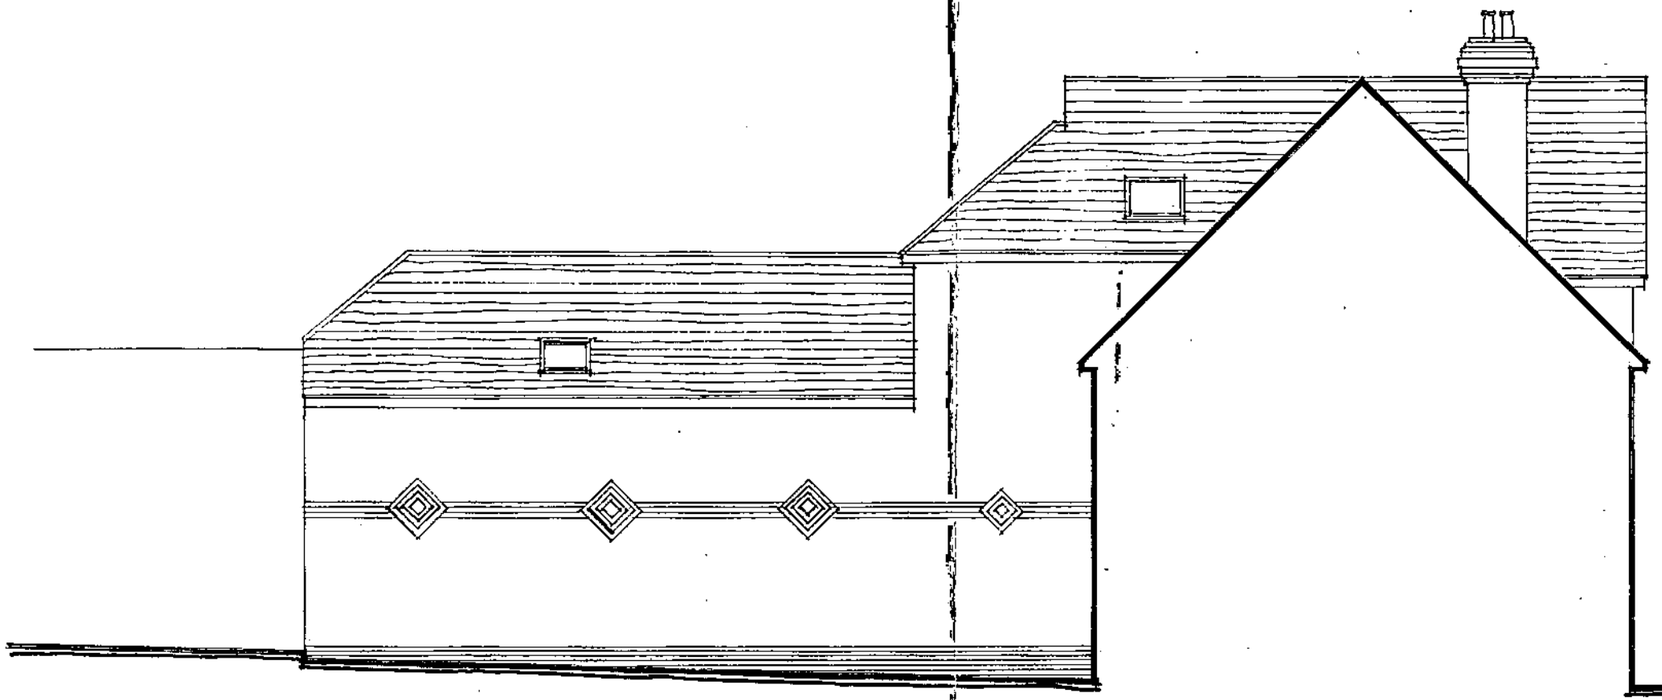

REAR ELEVATION

READING BOROUGH COUNCIL
11 JAN
ENVIRONMENTAL SERVICES

READING BOROUGH COUNCIL
AMENDED PLAN

job MIXED DEVELOPMENT
119 WOKINGHAM ROAD
READING

client MR P STEVENS

drawing PROPOSED REAR ELEVATION

scale 1:100

date DEC 2001

drawn by PB

1570-5

THE STUDIO
LONDON ROAD
BERKSHIRE
READING
CHARTERED ARCHITECTS
ANDREWS KALIK ASSOCIATES



PITCROFT AVENUE ELEVATION



WOKINGHAM ROAD ELEVATION

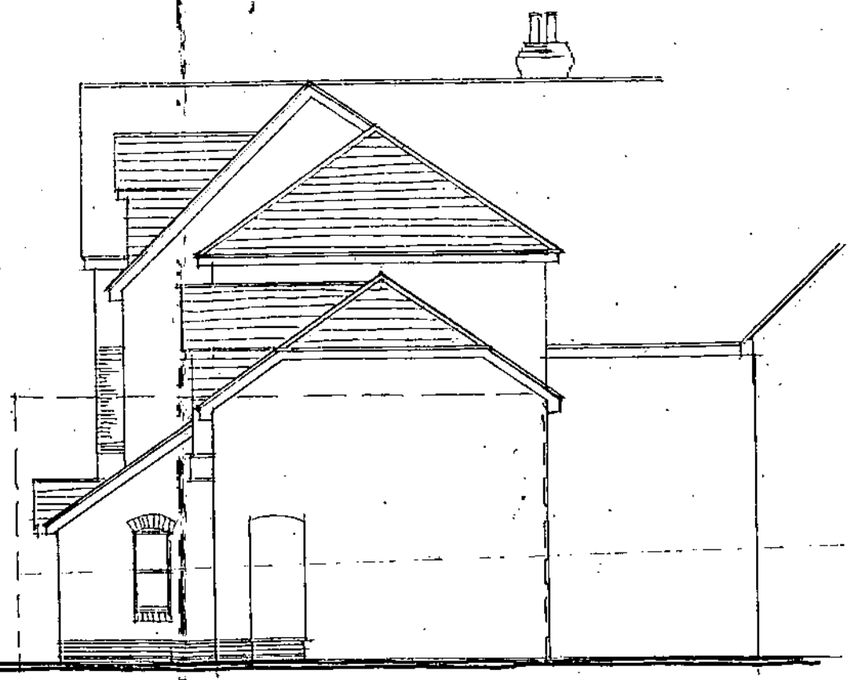

END ELEVATION

READING B... ...UNCIL
DATE
11 JAN 2002
ENVIRONMENTAL SERVICES

C	3.01.02	ROOF REVISED
B	18.12.01	REDRAWN
A	19.10.01	GENERAL REVISION

job	MIXED DEVELOPMENT 119 WOKINGHAM ROAD READING
client	MR P STEVENS
drawing	PROPOSED ELEVATIONS
scale	1:100
date	FEB 2001
drawn by	PB
	1570-3C

THE STUDIO
101 LONDON ROAD
READING BERKSHIRE
CHARTERED ARCHITECTS
ANDREWS KALIK ASSOCIATES



PITCROFT AVENUE ELEVATION



WOKINGHAM ROAD ELEVATION

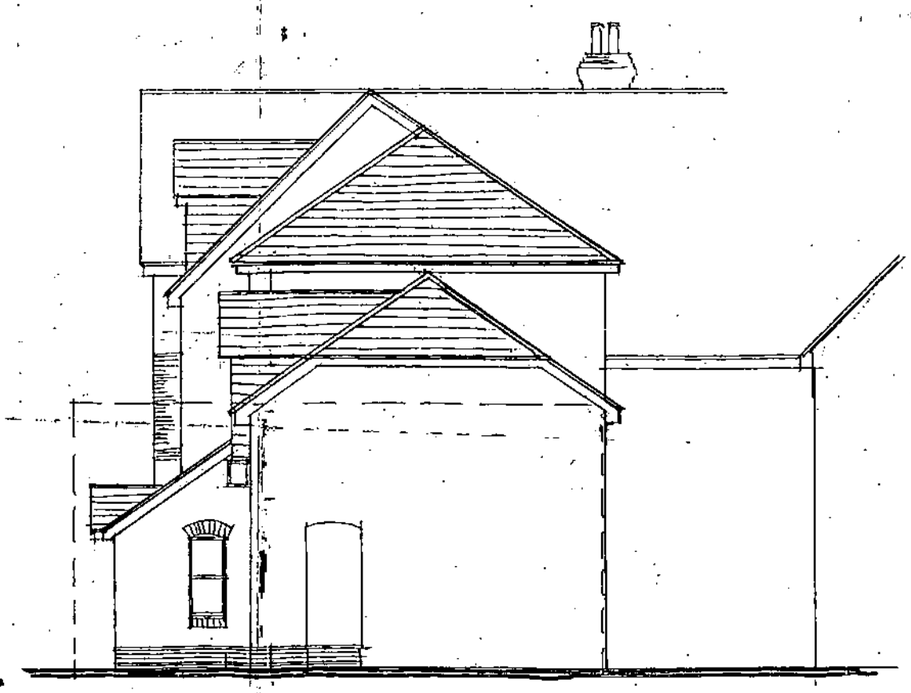

END ELEVATION

READING BOROUGH COUNCIL
22 MAY 2002
PLANNING

MIXED DEVELOPMENT 119 WOKINGHAM ROAD READING	
client MR P STEVENS	
drawing PROPOSED ELEVATIONS	
scale 1:100 date MAY 2002 / drawn by PB & KK	1570-8

letter date revision

THE STUDIO
101 LONDON ROAD
READING BERKSHIRE
CHARTERED ARCHITECTS
ANDREWS KALIK ASSOCIATES