



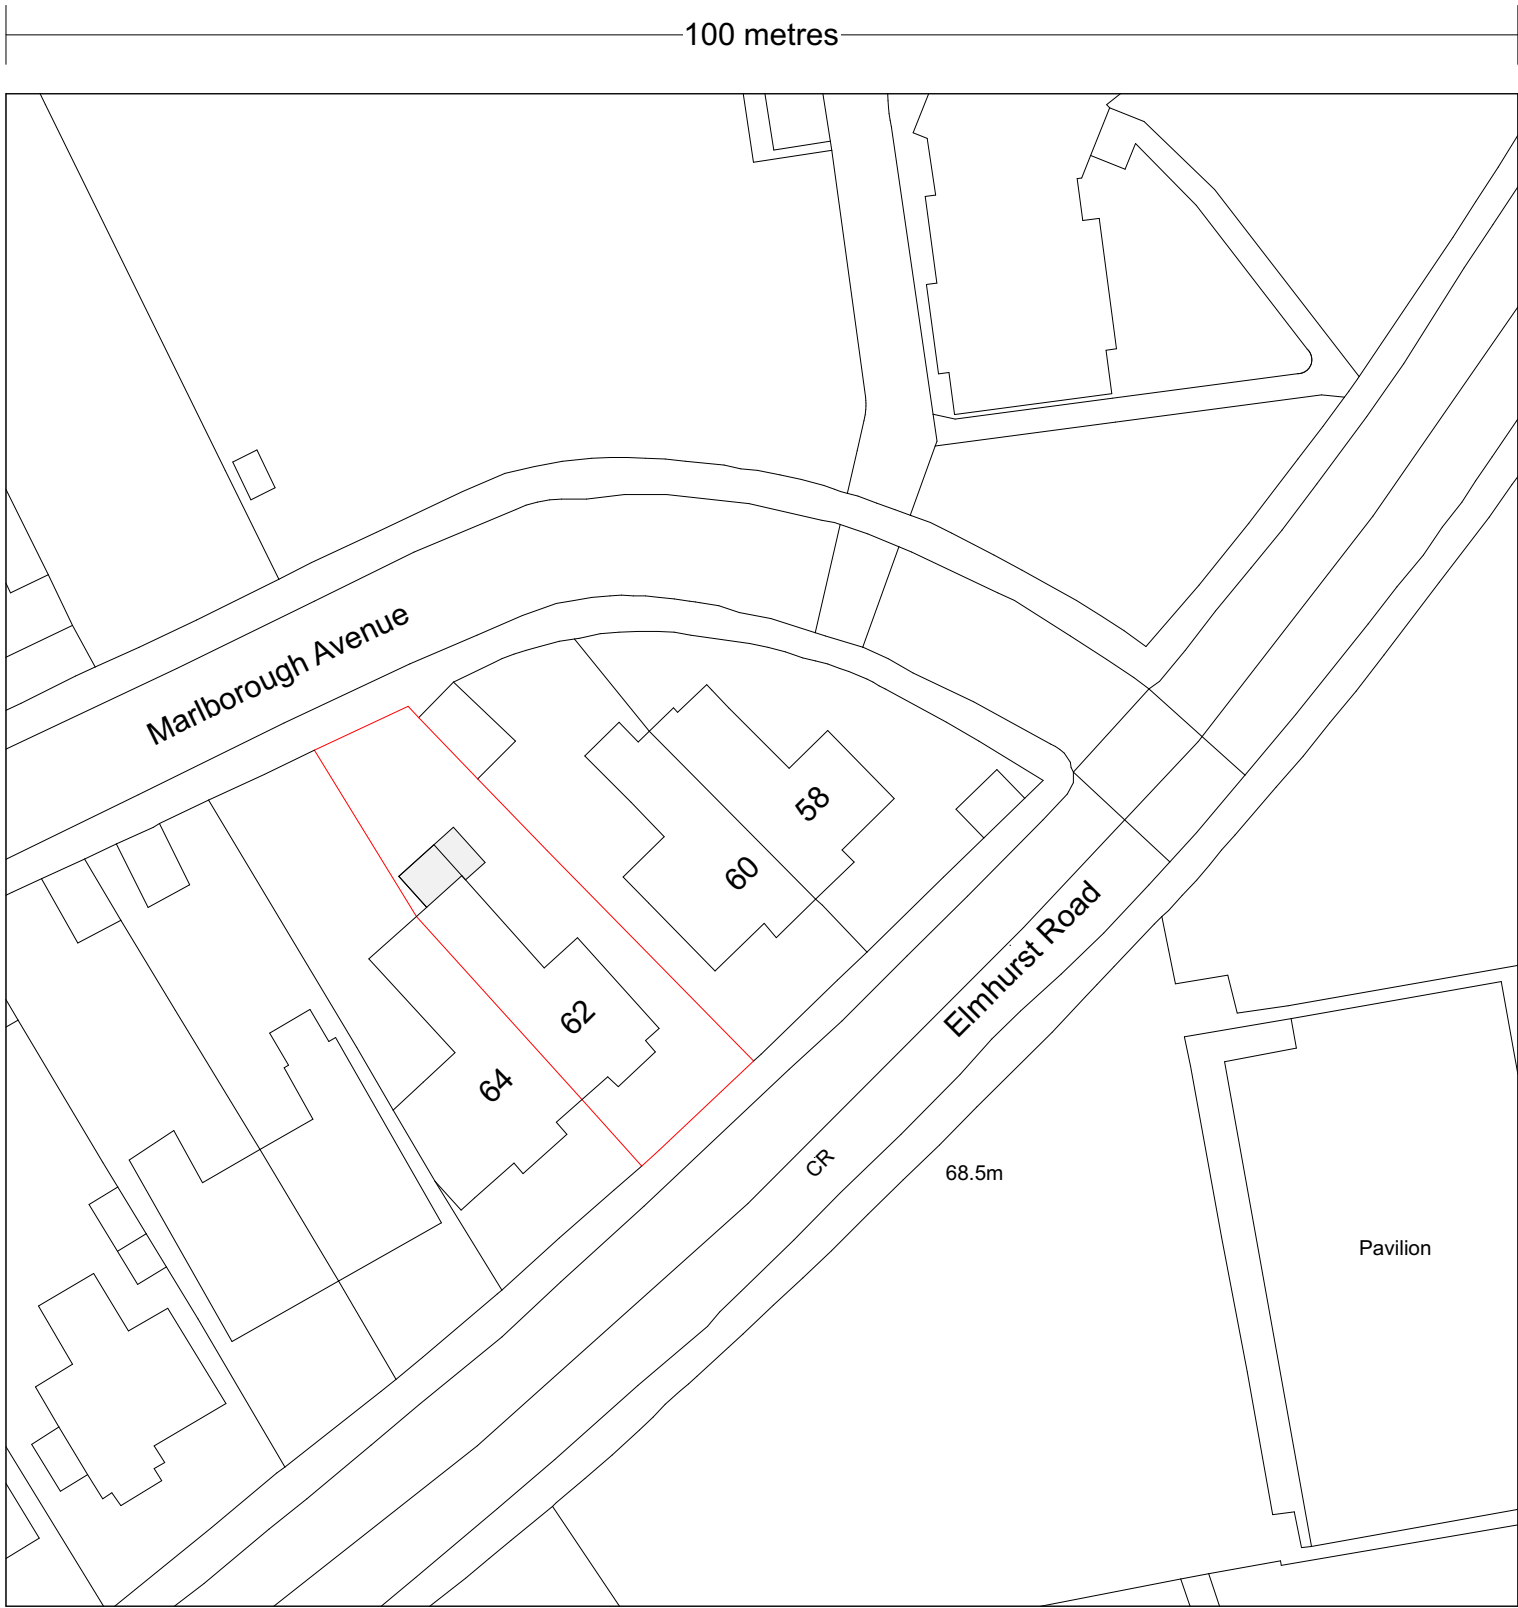

©Crown Copyright and database rights 2019 OS 100019980

1
-

Block Plan
1:500

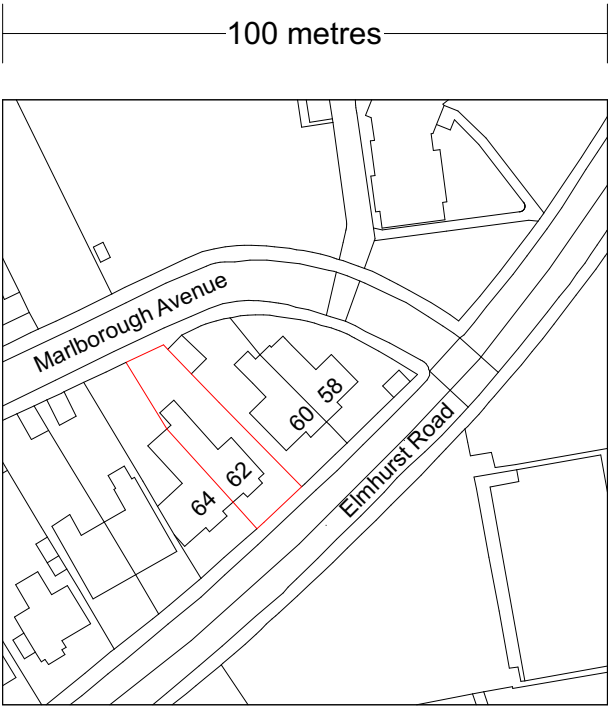

2
-

Location Plan
1:1250

Notes:

 = Ground floor extension approved under application 151021 [Non Material Amendment to approved application 131518].

All dimensions should be checked and confirmed on-site by the Contractor prior to setting out, fabrication, and/or ordering of any materials. This drawing alone is insufficient to form a contract; it should be used in conjunction with the Building Regulation Notes, Specifications, Schedule of Work or other priced document, and the Agreement. Atherstone White Architecture will not be liable for any damage, failings or loss, relating to any element of the design which is a consequence of any designs, acts or omissions of any third party. All Engineer's structural information to take precedence over this drawing and all other structural documents.

Atherstone White
architecture
RIBA Chartered Practice

14 Heathmount Gardens
Crowthorne RG45 6HW

studio: 01344 751144
architect@atherstone-white.co.uk

CLIENT:	Mr T. Jefferies		
DRAWING TITLE:	Location Plan and Block Plan		
DATE:	18-07-2019	DRAWING NUMBER:	AWA19.01.01
SCALE:	as noted @ iso A3	ISSUE:	P1
PROJECT:	Ground Floor Rear Extension, Internal Alterations and Loft Conversion at: 62 Elmhurst Road, Reading RG1 5HY		