


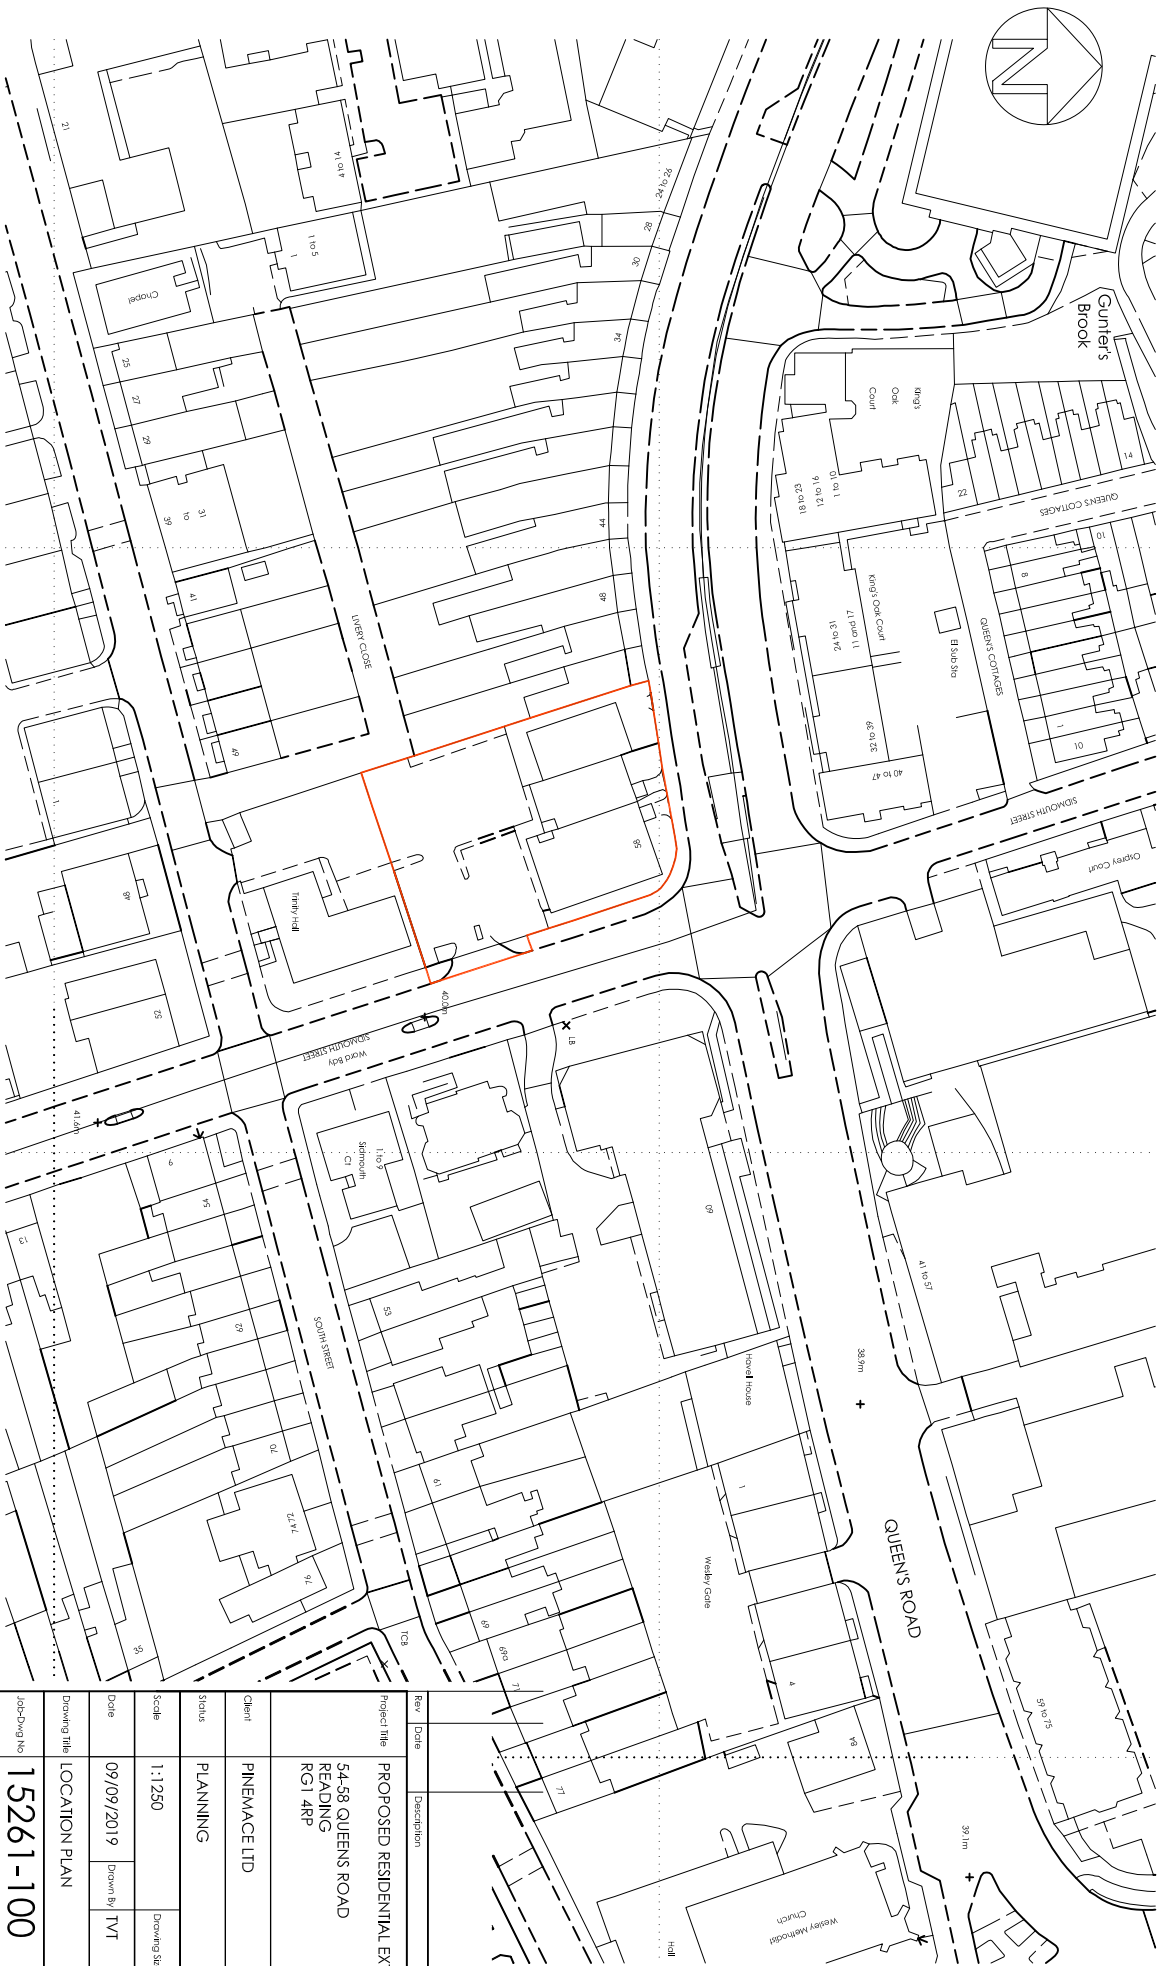

Ordnance Survey (c) Crown Copyright 2018. All rights reserved. Licence number 100022432



Rev	Date	Description	Rev By	Checked By
Project Title				
PROPOSED RESIDENTIAL EXTENSION				
54-58 QUEENS ROAD READING RG1 4RP				
Client				
PINEMACE LTD				
Status				
PLANNING				
Scale		Drawing Size		
1:1250		A4		
Date		Drawn By		
09/09/2019		IVT		
		Checked By		
		IDC		
Drawing Title				
LOCATION PLAN				
Job/Dwg No				
15261-100				
	Rev			
	-			
☐	25 St Johns North, Weymouth, Dorset DT98 1BQ T: 01924 291800			
☐	Carvers Warehouse, 77 Dale Street, Manchester, M1 2HG T: 0161 2388555			
☐	The Old Rectory, 79 High Street, Newport Pagnell, MK16 9AB T: 01908 211577			
☐	10 London Road, Reading, RG1 4BT T: 0118 960700			
☐	10 Gee Court, St Christopher's Place, London, W1U 1JJ T: 0207 4091215			
ARCHITECTS www.harrispartnership.com				