



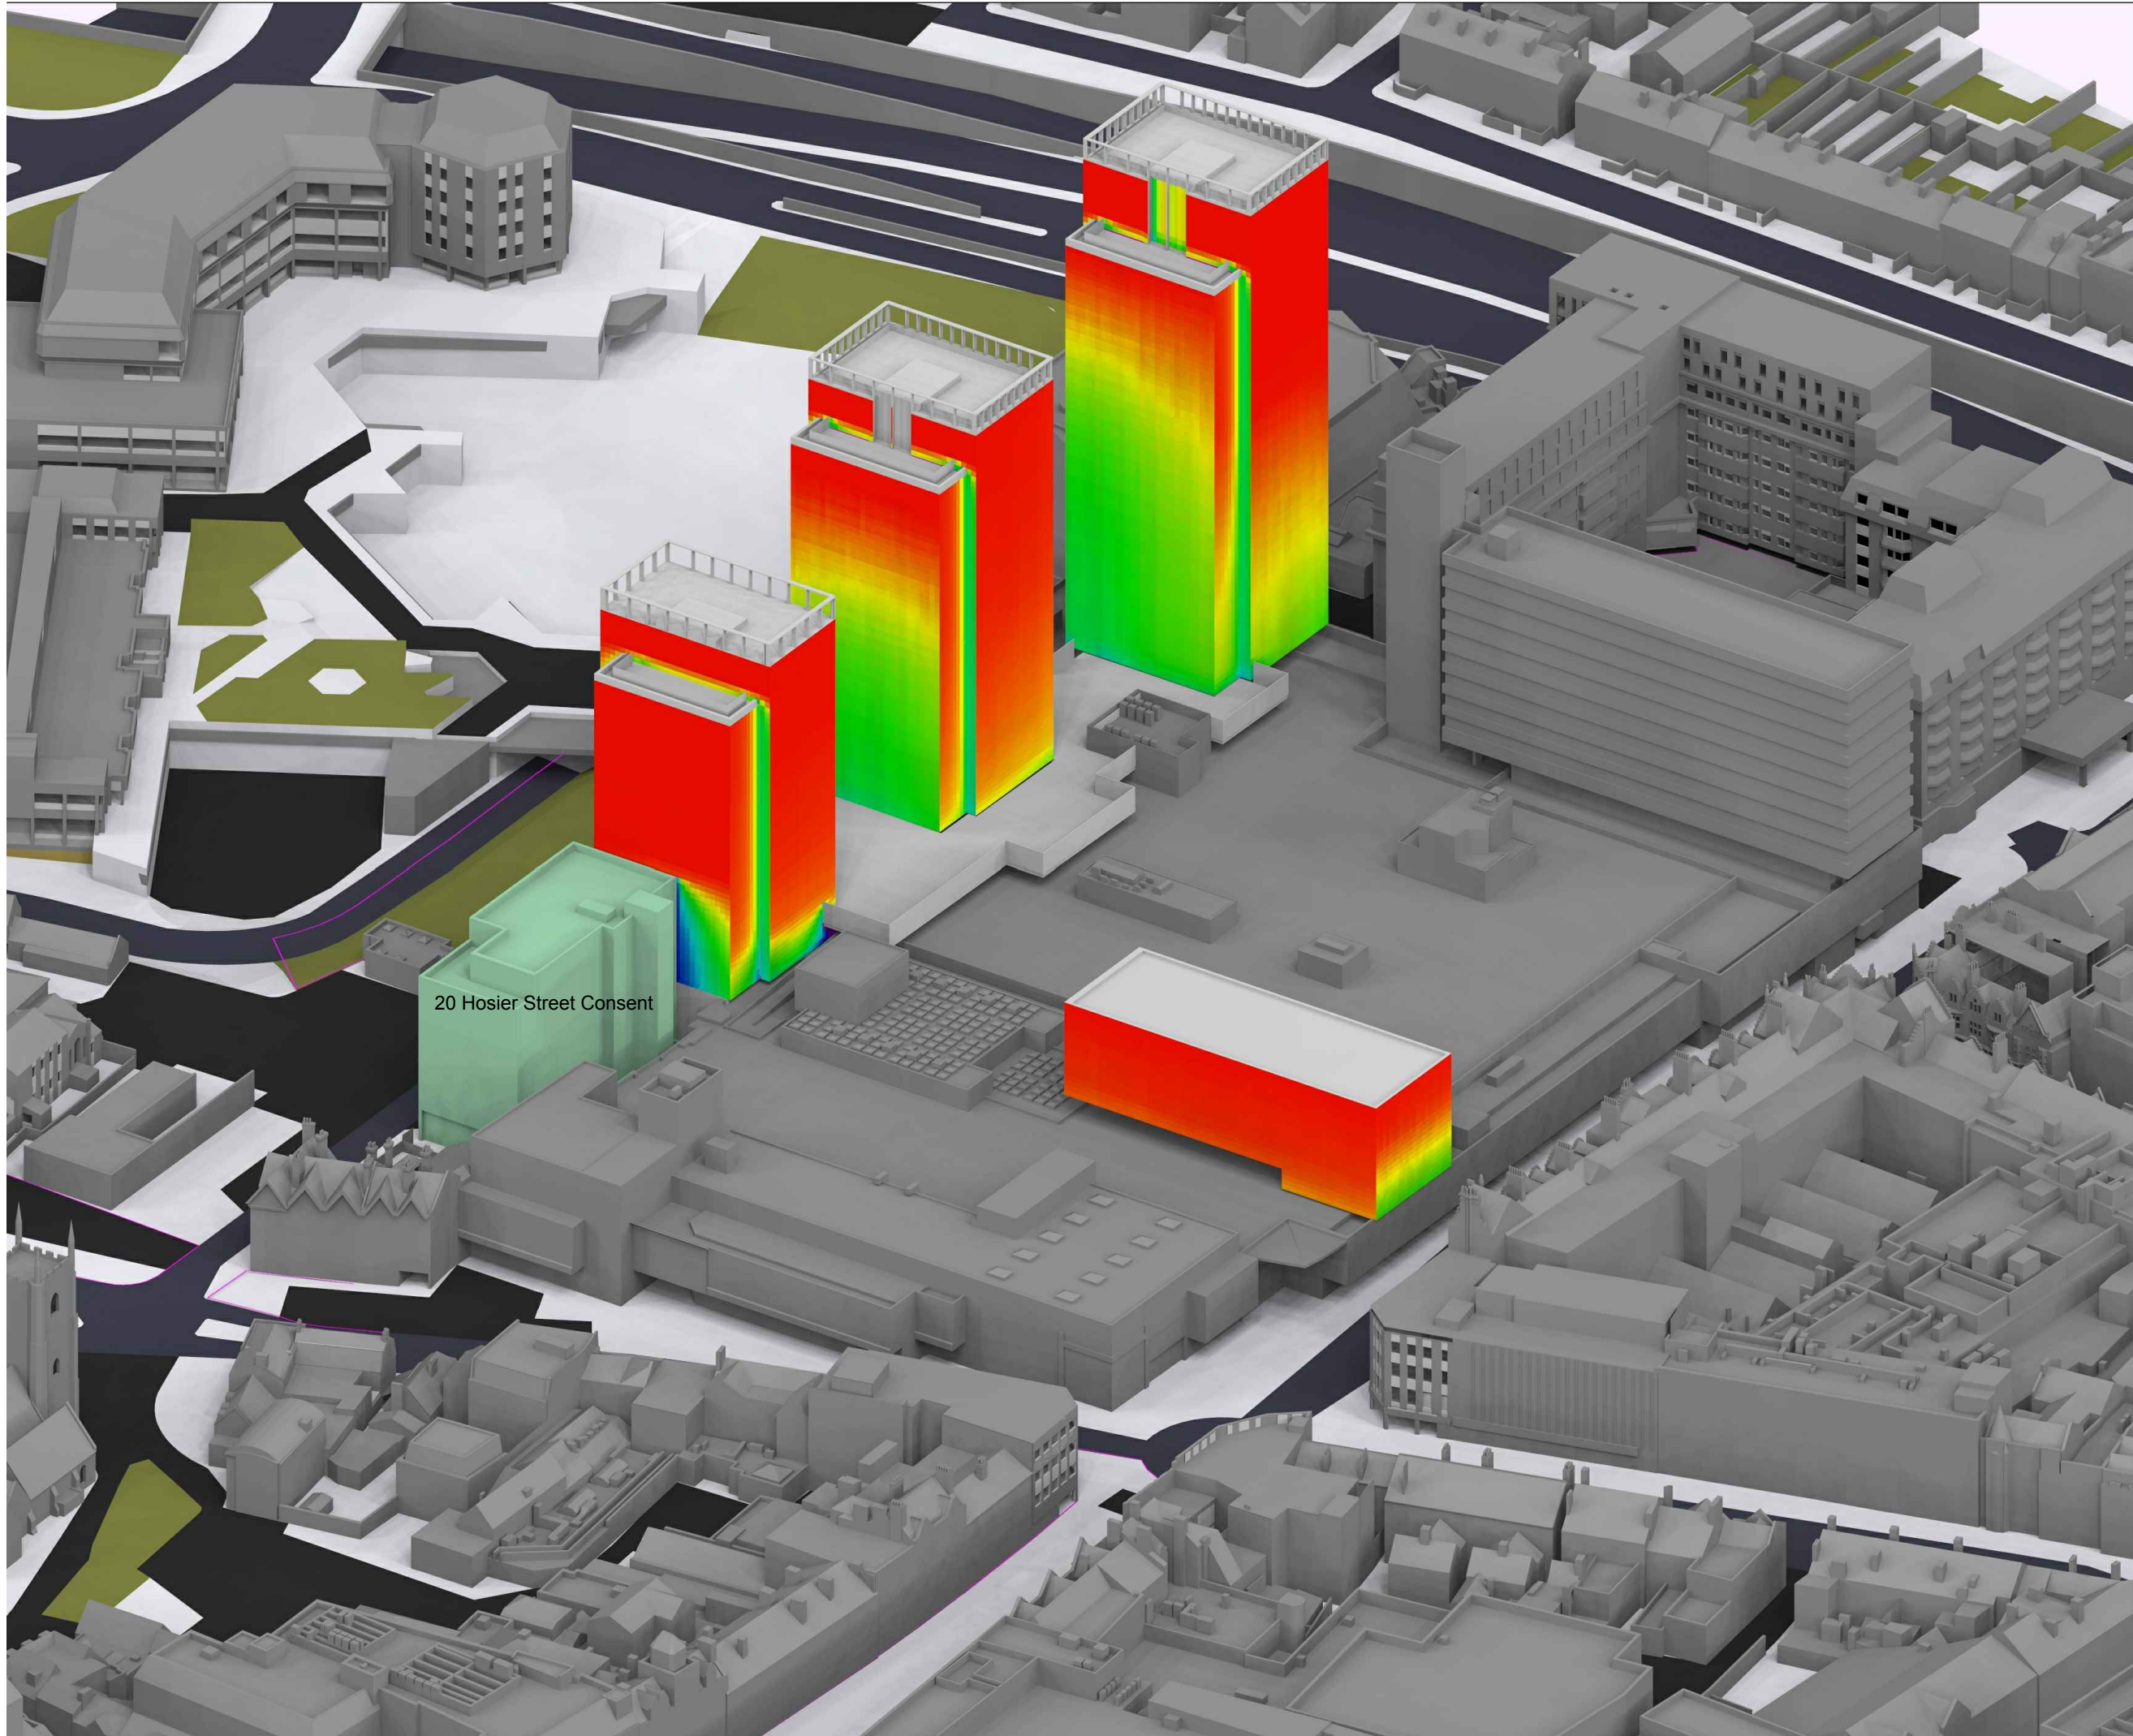

This drawing is Copyright © of GVA Grimley Limited.

Do not scale this drawing.
All dimensions to be checked on site. Drawing to be read in conjunction with any specifications, schedules and Consultants drawings and details.

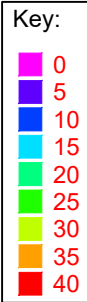

Sources of Information

MBS survey 3D Model received 07 June 2018
MBS18_841 Broad Street Mall, Reading.dwg

Corstorphine & Wright Architects proposal 3D model
02 Nov 2018
16428-3D View - Exploded
Accuties wide area model received 01 April 2018
000222-Broad Street Mall,Reading_HD_MASTER.dwg

INFO 11 OCTOBER 2019 Updated 3D model 16428-
BSM-CURRENT.dwg
Ajoining Hosier Street masterplan document
Hosier St Development Framework.pdf
received 21 May 2018

**AVISON
YOUNG**

08449 02 03 04
65 Gresham Street, London, EC2V 7NQ
www.gva.co.uk


Project Name
BROAD STREET MALL READING

Client
INCEPTION (READING) SARL

Drawing Title
3D VIEW A SHOWING FACADE VSC RESULTS
PROPOSED

Drawn By CC	Chk'd By	Scale @ A3 NTS	Date 16 OCT 2019
----------------	----------	-------------------	---------------------

Project No. BR167_26	Drawing No. BRE_363	Revision -
-------------------------	------------------------	---------------

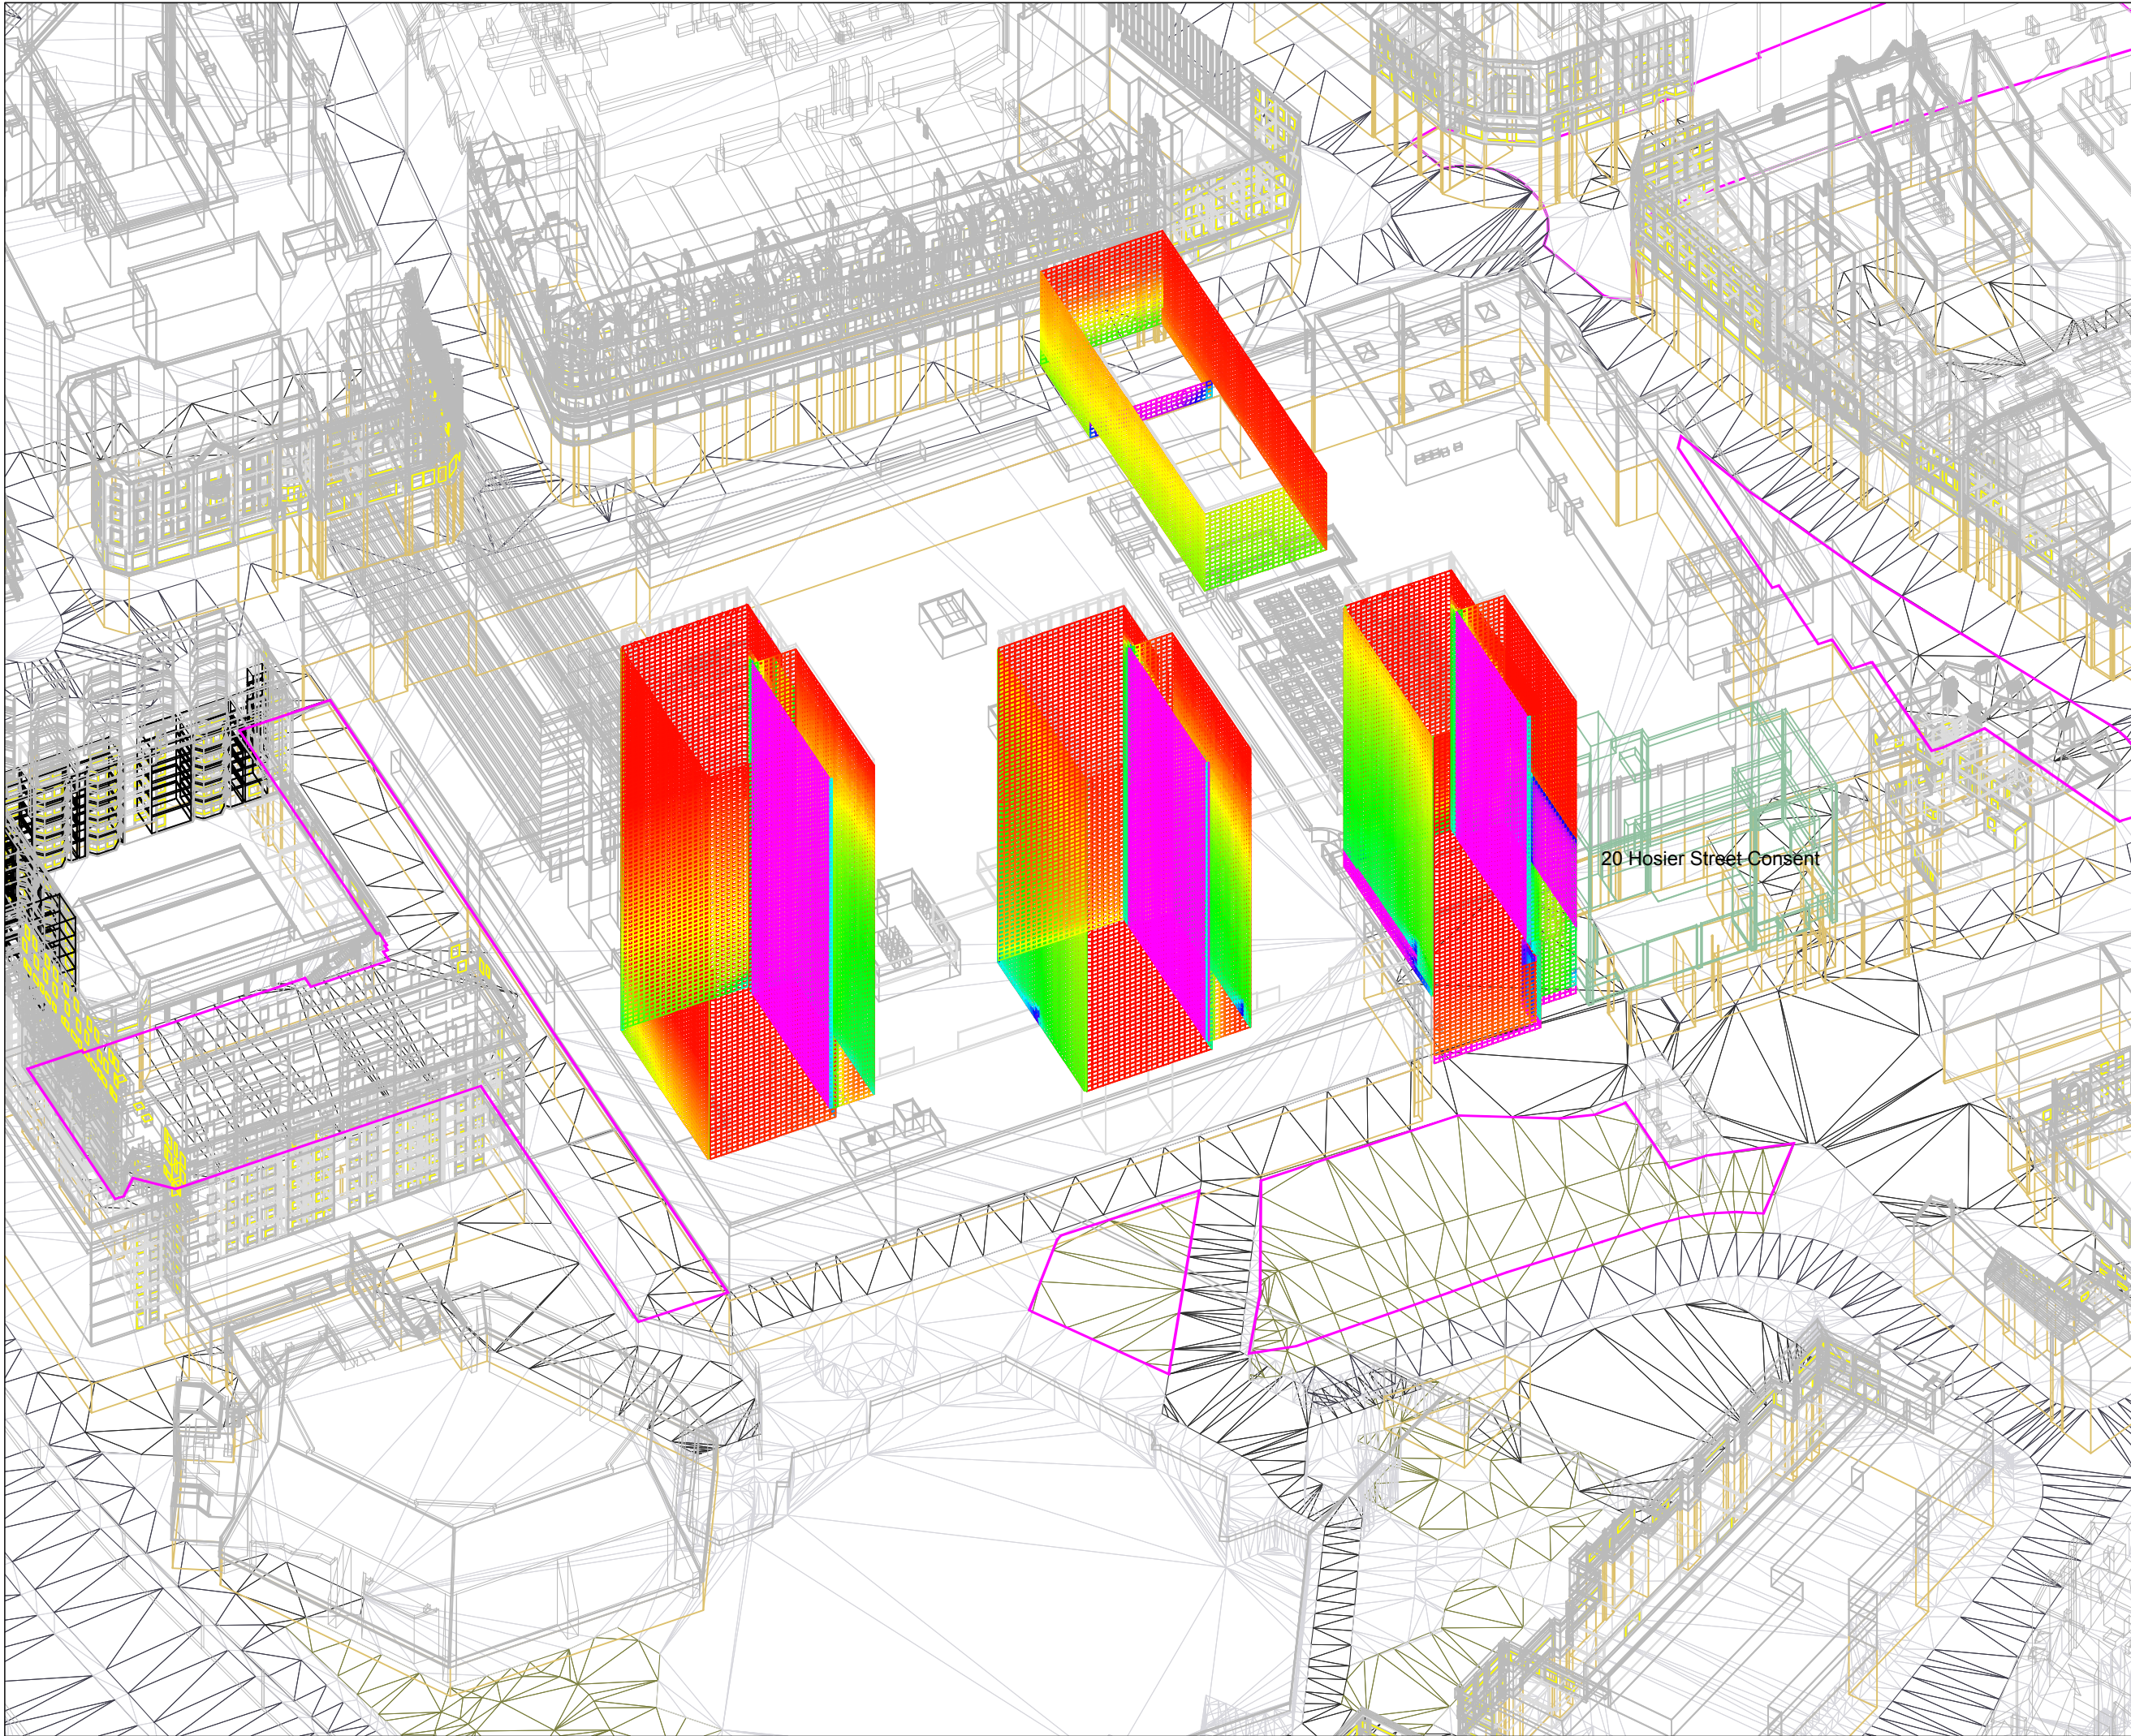

This drawing is Copyright © of GVA Grimley Limited.
Do not scale this drawing.
All dimensions to be checked on site. Drawing to be read in conjunction with any specifications, schedules and Consultants drawings and details.

Key:



Sources of Information

MBS survey 3D Model received 07 June 2018
MBS18_841 Broad Street Mall, Reading.dwg

Corstorphine & Wright Architects proposal 3D model
02 Nov 2018
16428-3D View - Exploded

Accuties wide area model received 01 April 2018
000222-Broad Street Mall,Reading_HD_MASTER.dwg

INFO 11 OCTOBER 2019 Updated 3D model
16428-BSM-CURRENT.dwg
Ajoining Hosier Street masterplan document
Hosier St Development Framework.pdf
received 21 May 2018

**AVISON
YOUNG**

08449 02 03 04
65 Gresham Street, London, EC2V 7NQ
www.gva.co.uk

Project Name

BROAD STREET MALL READING

Client

INCEPTION (READING) SARL

Drawing Title

3D VIEW B SHOWING FACADE VSC RESULTS
PROPOSED

Drawn By

CC

Chk'd By

NTS

Scale @ A3

NTS

Date

16 OCT 2019

Project No.

BR167_26

Drawing No.

BRE_364

Revision

-

Daylight

A3



This drawing is Copyright © of GVA Grimley Limited.

Do not scale this drawing.
All dimensions to be checked on site. Drawing to be read in conjunction with any specifications, schedules and Consultants drawings and details.

Key:



Sources of Information

MBS survey 3D Model received 07 June 2018
MBS18_841 Broad Street Mall, Reading.dwg

Corstorphine & Wright Architects proposal 3D model
02 Nov 2018
16428-3D View - Exploded

Accuties wide area model received 01 April 2018
000222-Broad Street Mall, Reading_HD_MASTER.dwg

INFO 11 OCTOBER 2019 Updated 3D model
16428-BSM-CURRENT.dwg
Ajoining Hosier Street masterplan document
Hosier St Development Framework.pdf
received 21 May 2018

**AVISON
YOUNG**

08449 02 03 04
65 Gresham Street, London, EC2V 7NQ
www.gva.co.uk

Project Name

BROAD STREET MALL READING

Client

INCEPTION (READING) SARL

Drawing Title

3D VIEW C SHOWING FACADE VSC RESULTS
PROPOSED

Drawn By

CC

Chk'd By

NTS

Scale @ A3

NTS

Date

16 OCT 2019

Project No.

BR167_26

Drawing No.

BRE_365

Revision

-

Appendix IV

Drawing Nos. BRE/436, BRE/437,
BRE/438, BRE/439, BRE/440 and
BRE/441