

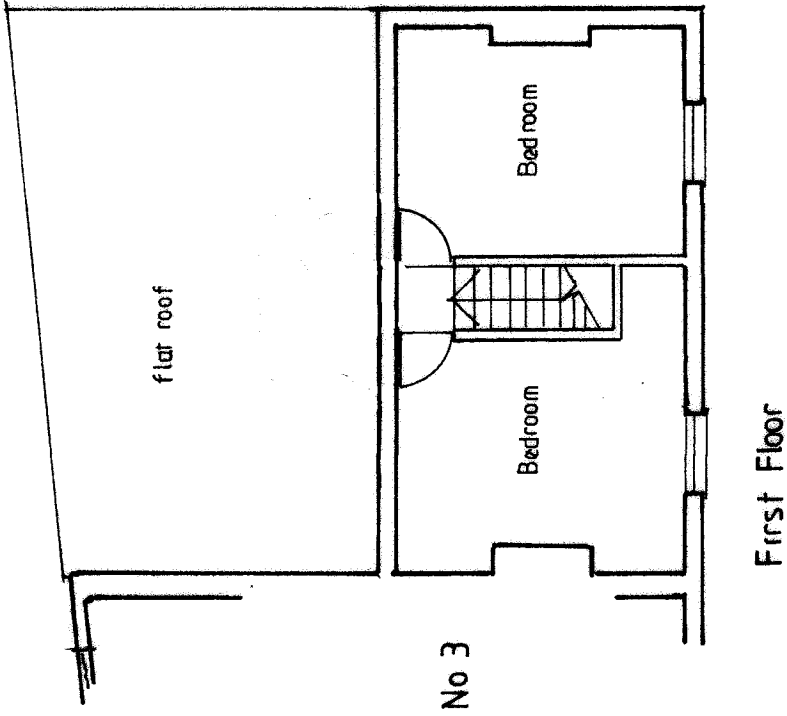


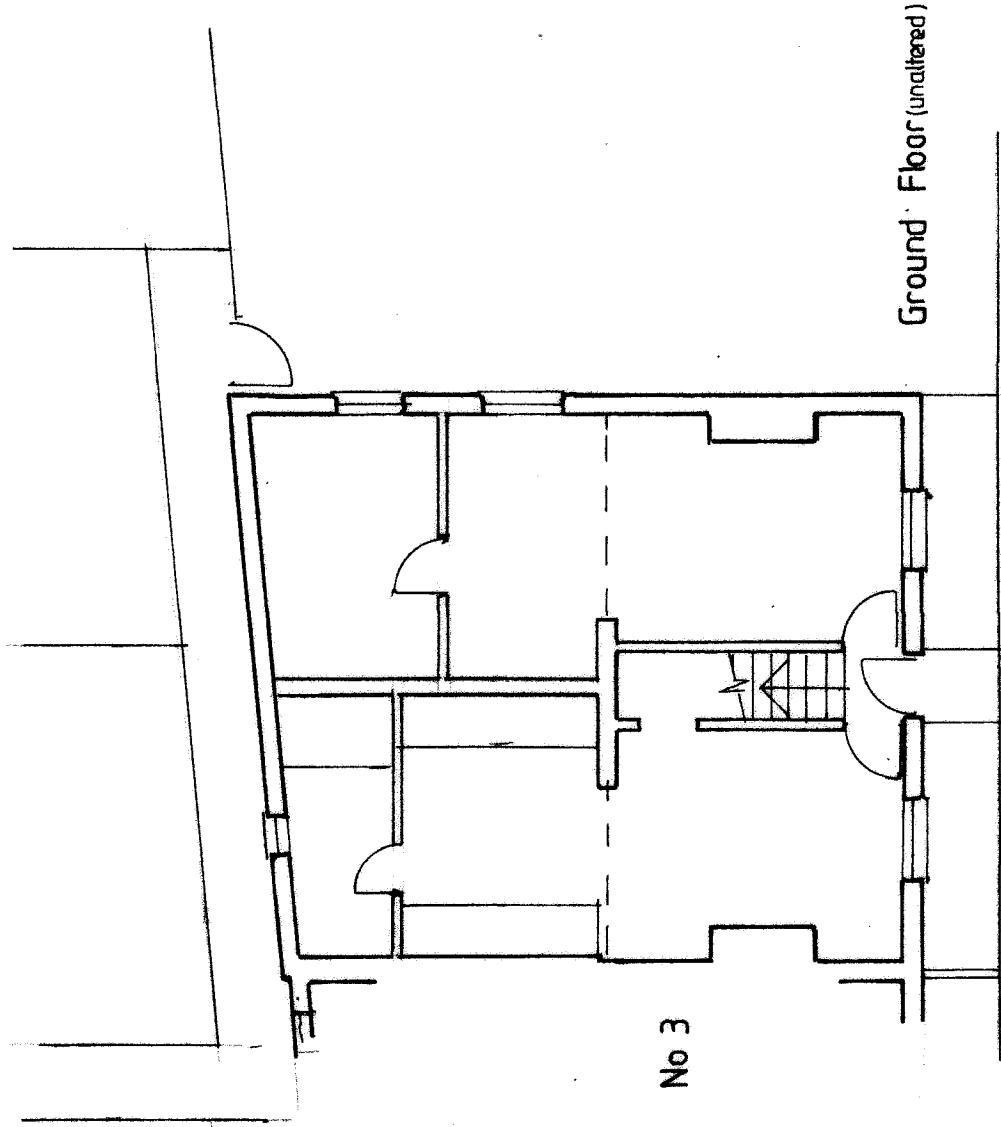

Footpath
Wilson Road

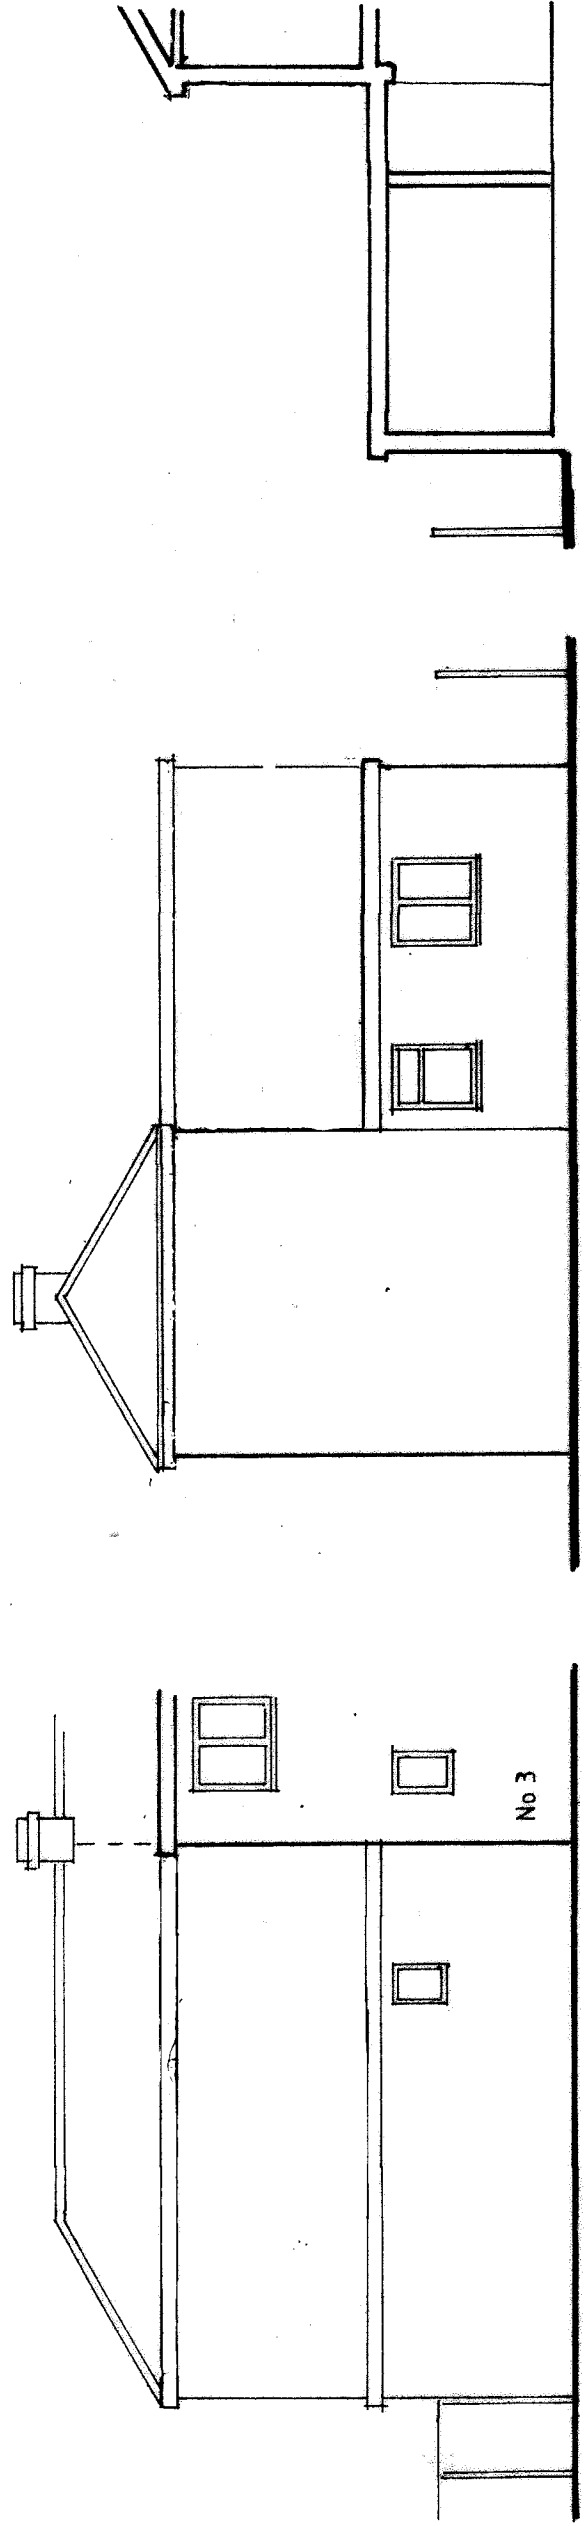

East Elevation

South Elevation

North Elevation

