


SECTION - Existing & Proposed 1/50

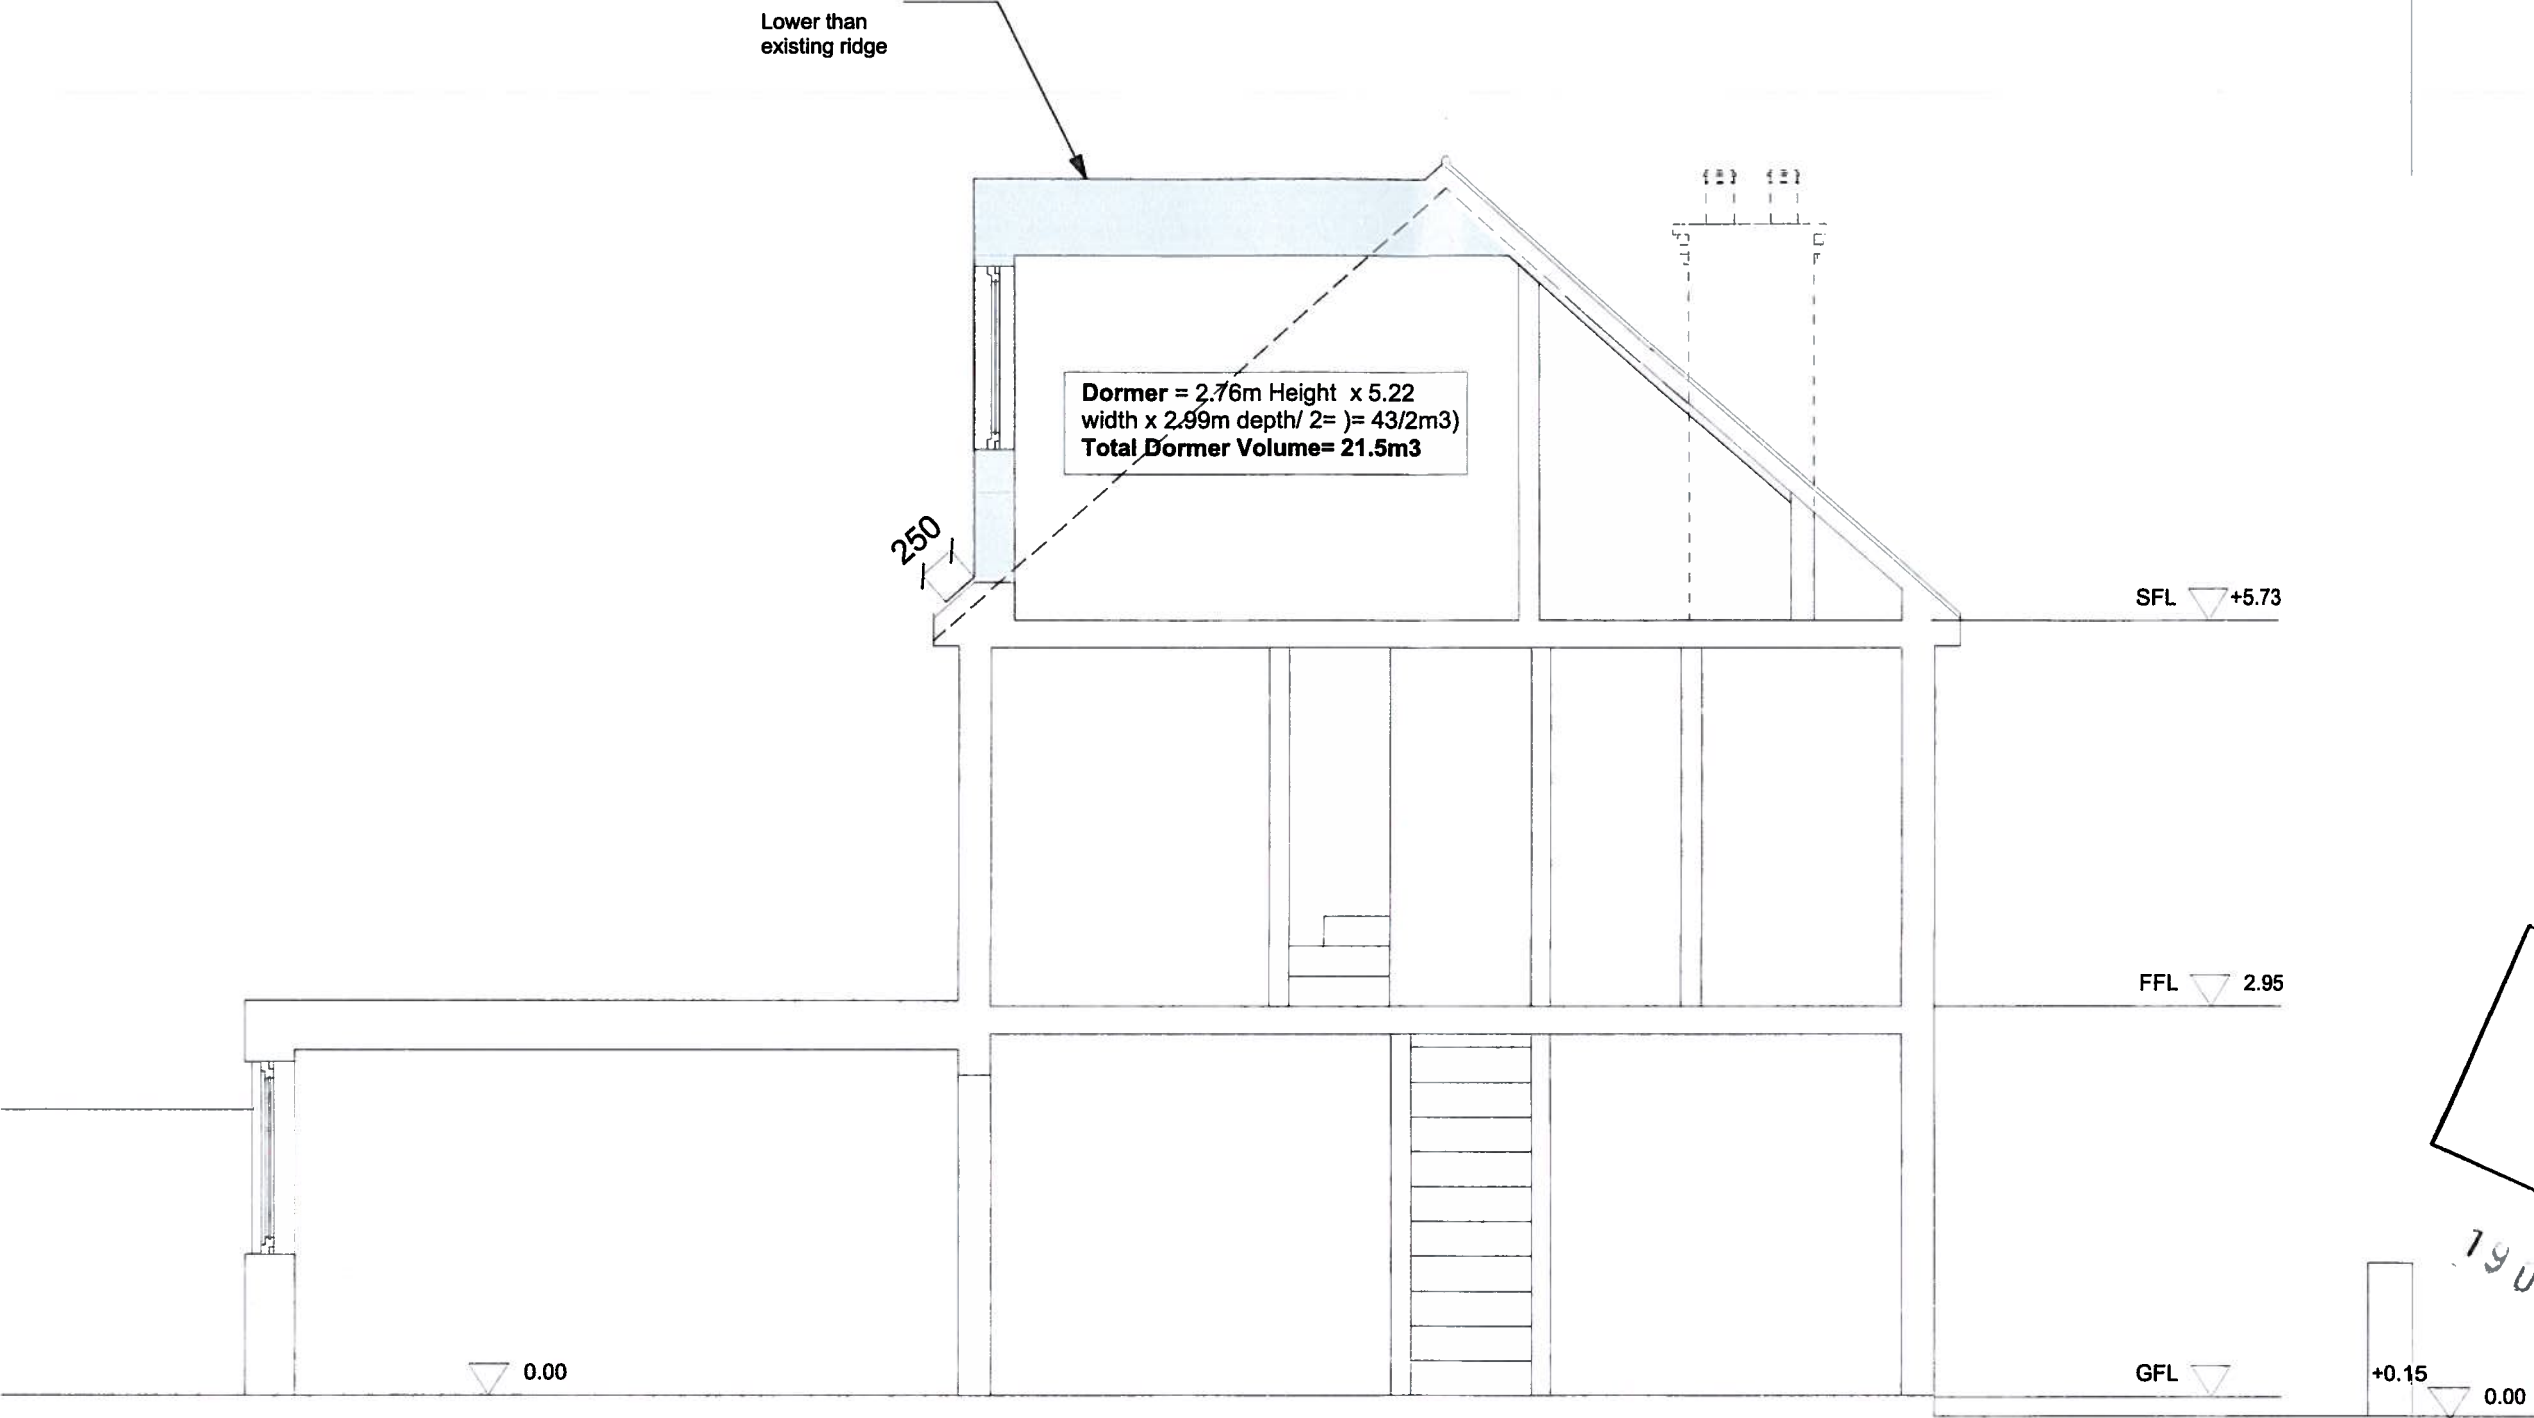

SECTION AA



TO BE READ IN CONJUNCTION WITH ALL RELEVANT INFORMATION

THESE ARE NOT CONSTRUCTION DRAWINGS

 New elements

project 198 Southamton Street , Reading

for Jay Chauhan - Berkshire Corporate

title Proposed Section

status Planning

scale
1/150

size
A3

drawing number
18007-0-016

rev.
P1

ALEZ

65 Portland St, London W1W 7LT

alez.co.uk

ALEZ LTD Company 10692709 registered in England