


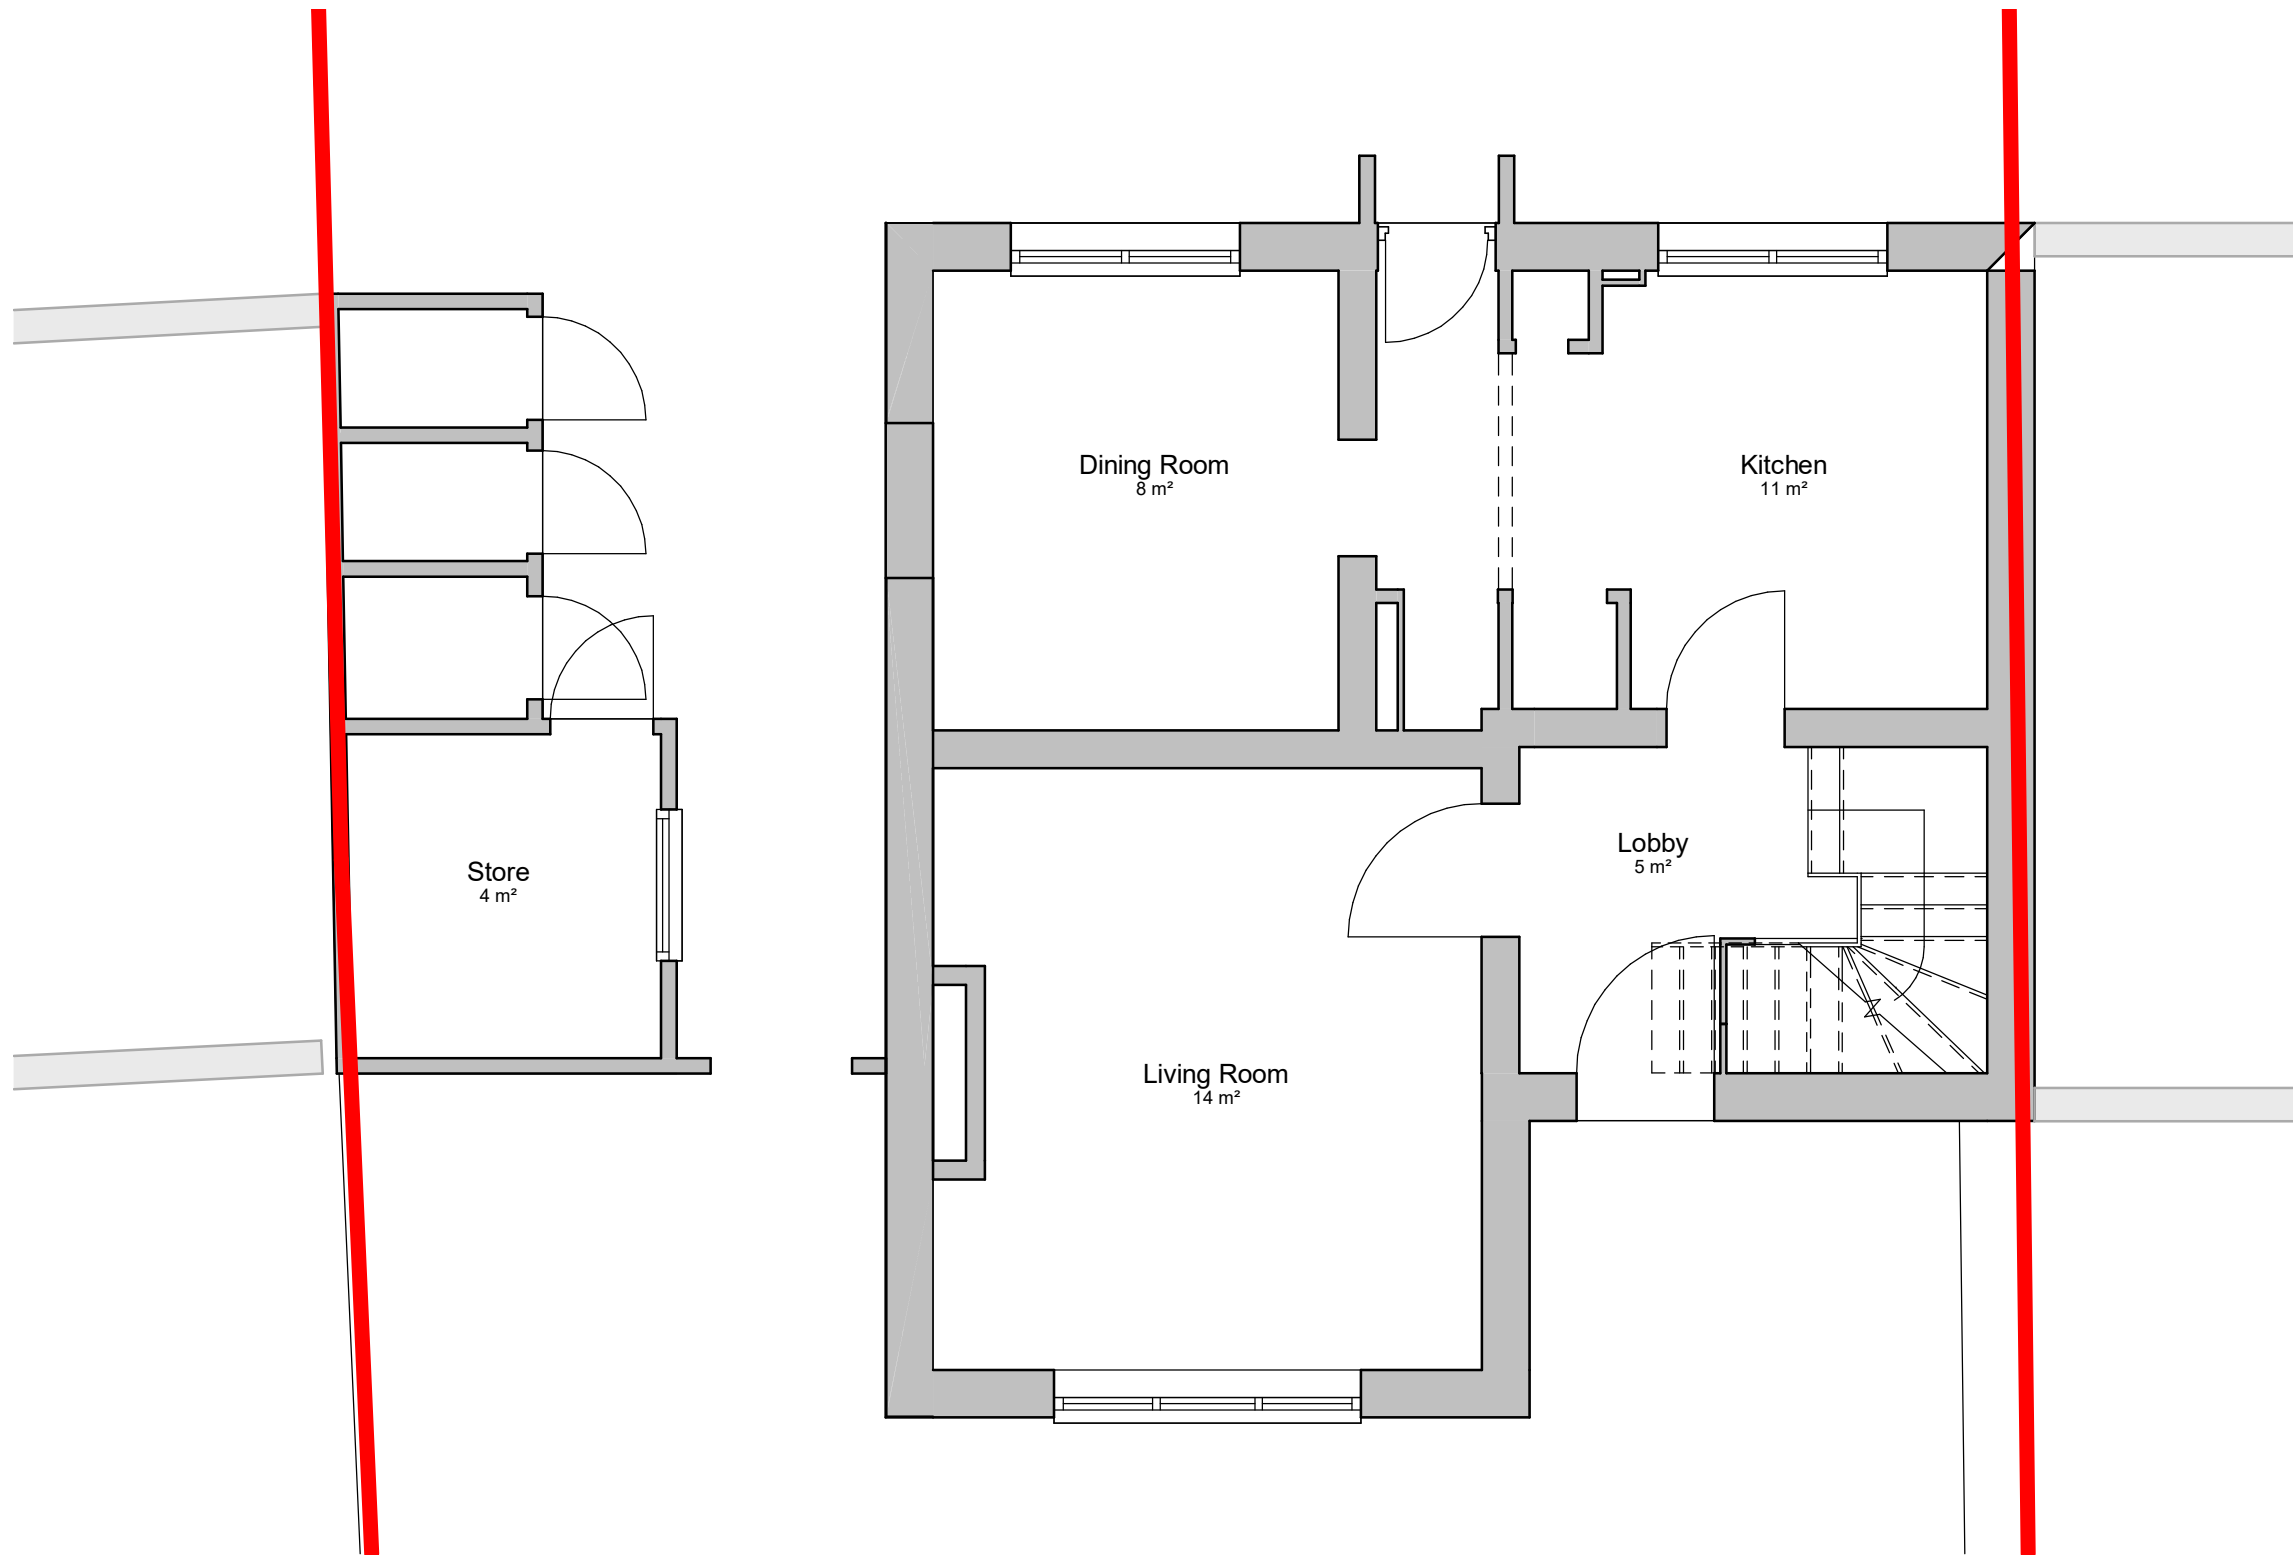

VISUAL SCALE 1:50 @ A3



PLANNING

Project No 19001	Drawing No E-PL-010	Revision F1	Drawing Title Existing Ground Floor	Project 78 Knights Way Road		
 Reform ARCHITECTURAL DESIGN				Revision	Date	Drn
				F1 Scale Bar added	14/08/19	ROR
				Date 04/05/2019		
				Scale 1 : 50 @ A3		
				Drawn by	Check by	
				ROR	ROR	



Reform
ARCHITECTURAL DESIGN