



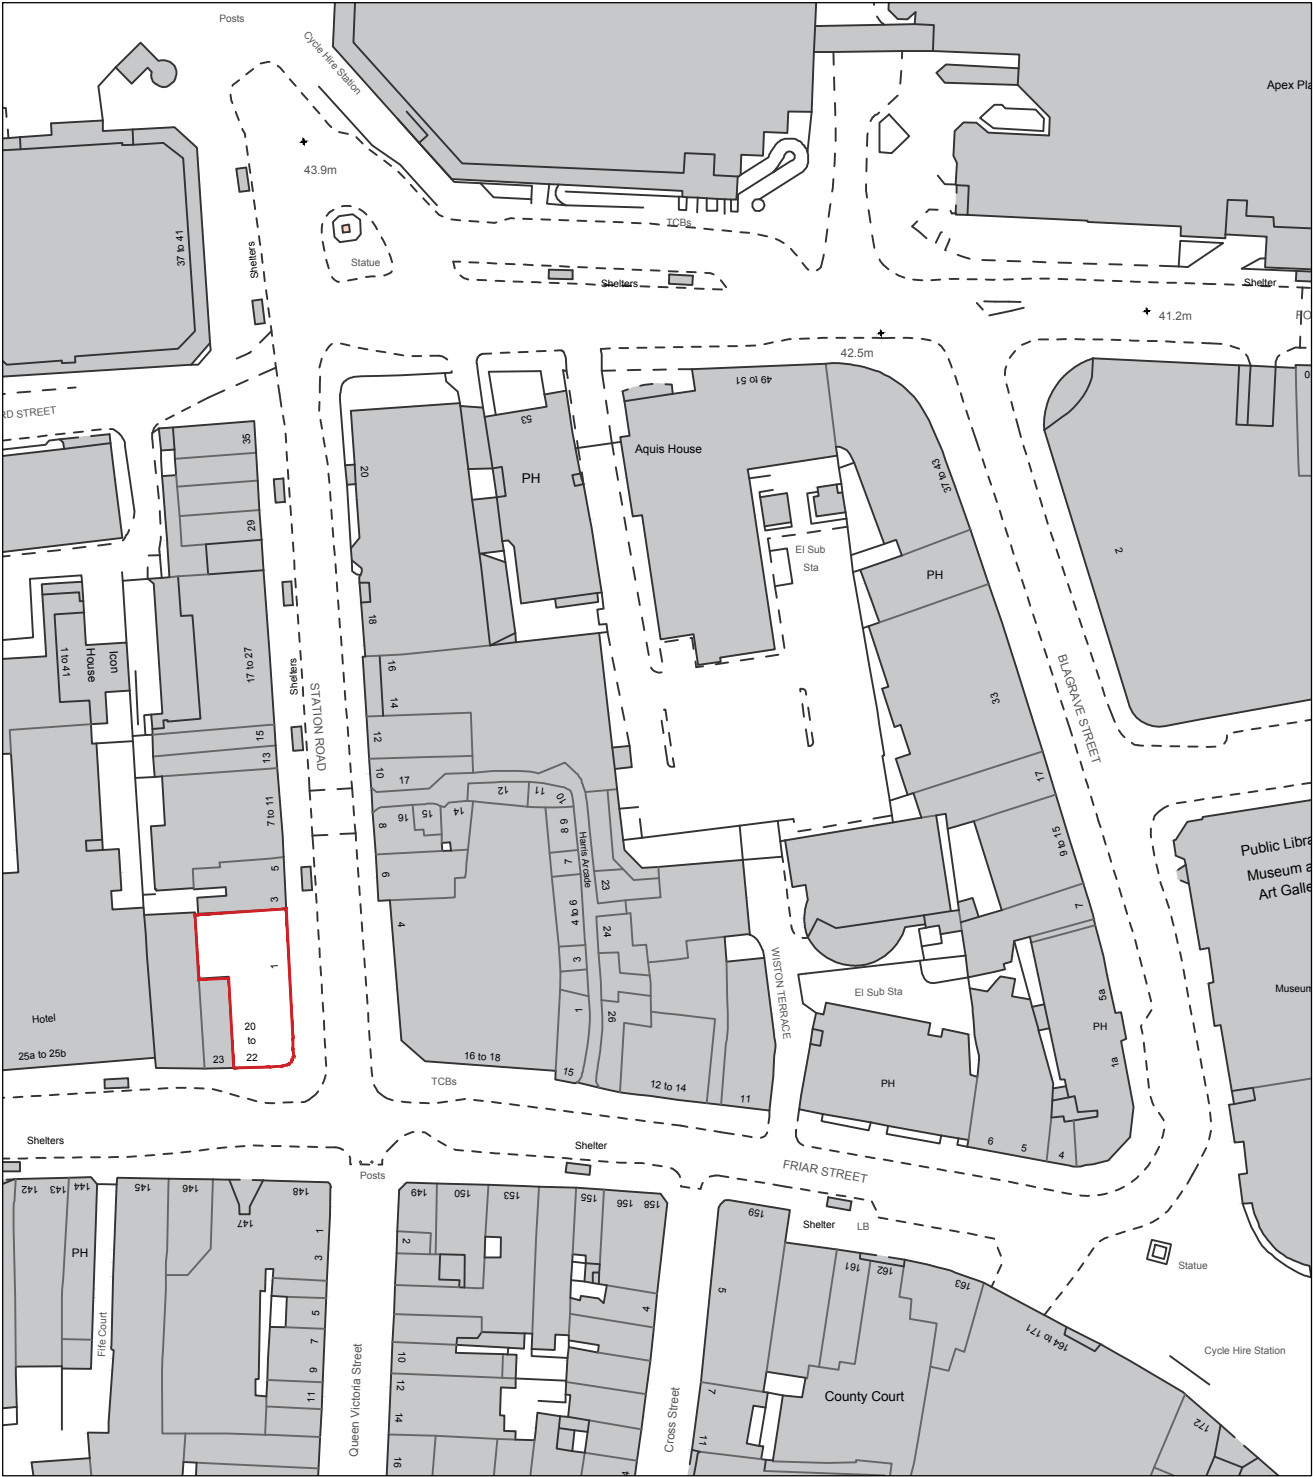

Existing Location Plan
1:1250
0 5 10 20 50 100m

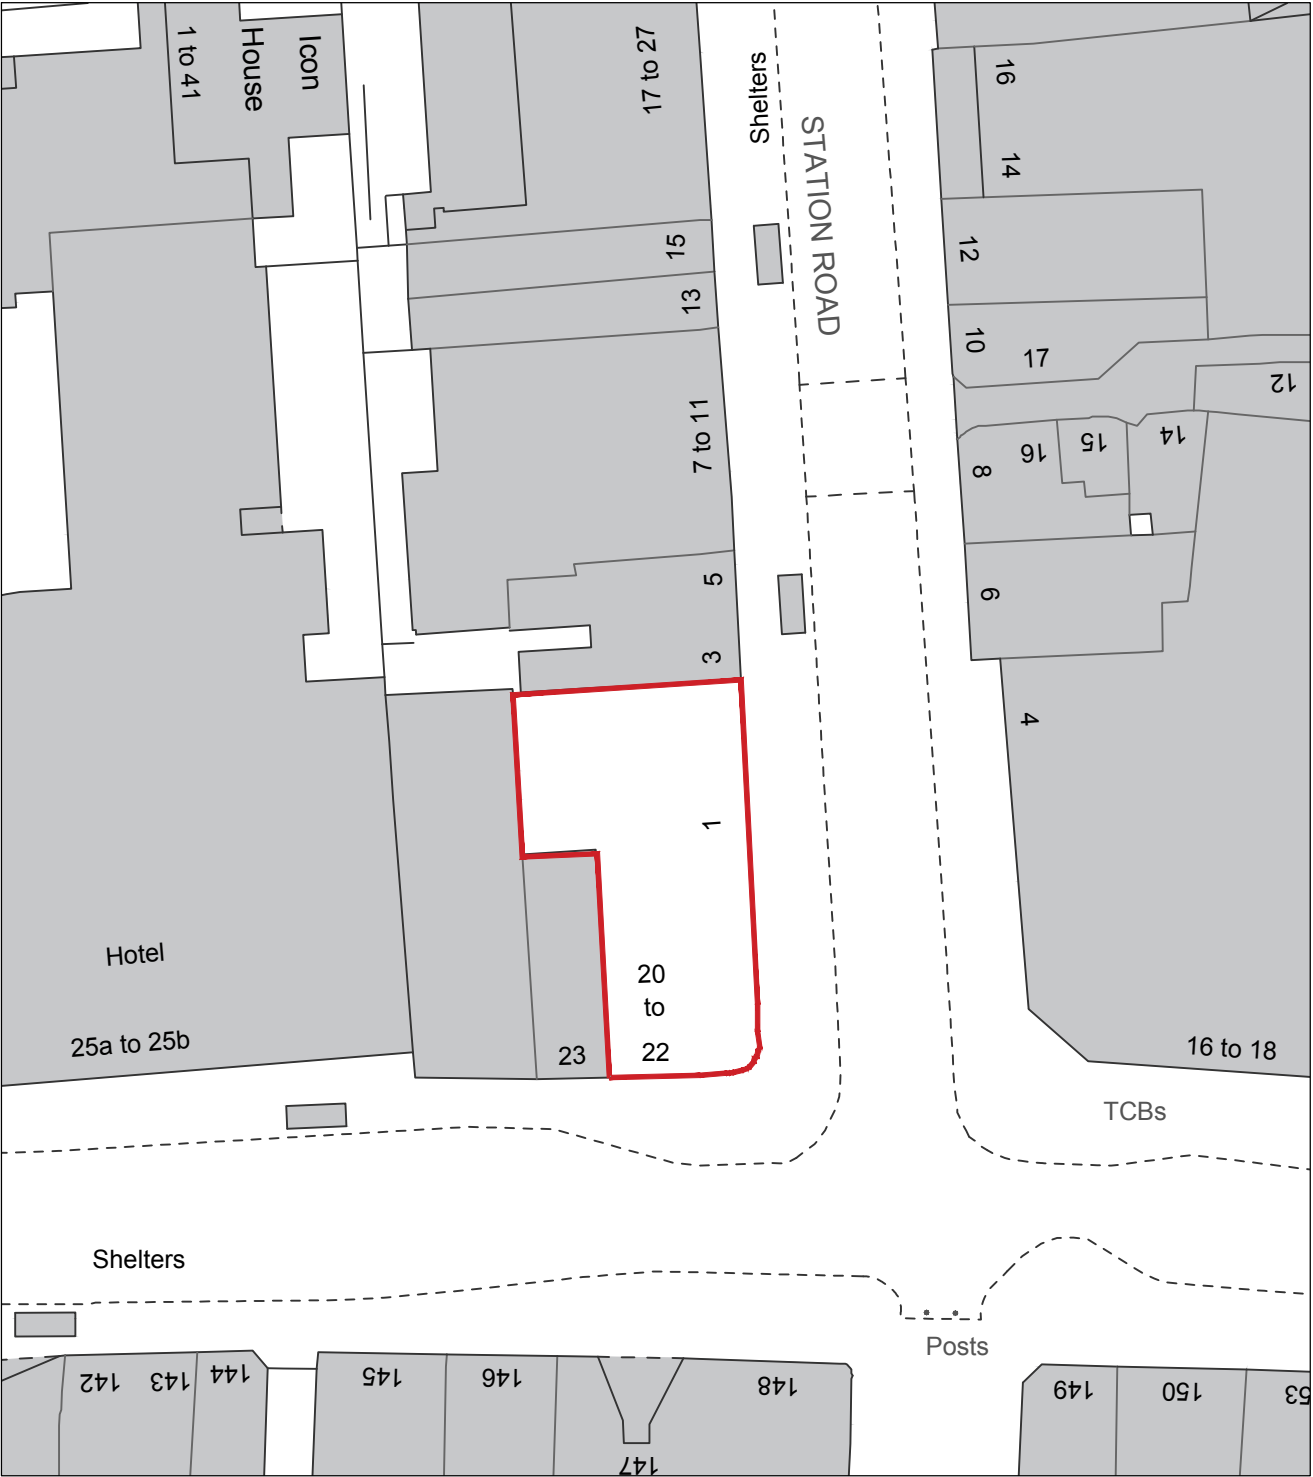

Existing Block Plan
1:500
0 5 15 25 50m

REV.	ISSUED	DESCRIPTION	DRAWN	CHECKED
-	-	-	-	-
-	-	-	-	-
-	-	-	-	-

PROJECT /DESCRIPTION	DATE	SCALE AT A3	JOB NO
1 Station Road Reading	July 2019	as shown	19.791
Location & Block Plan	STATUS		DRAWING NO
	Planning		GA.1200
CLIENT	DRAWN	CHECKED	REV
The Thackeray Estate	RK	RK	-