


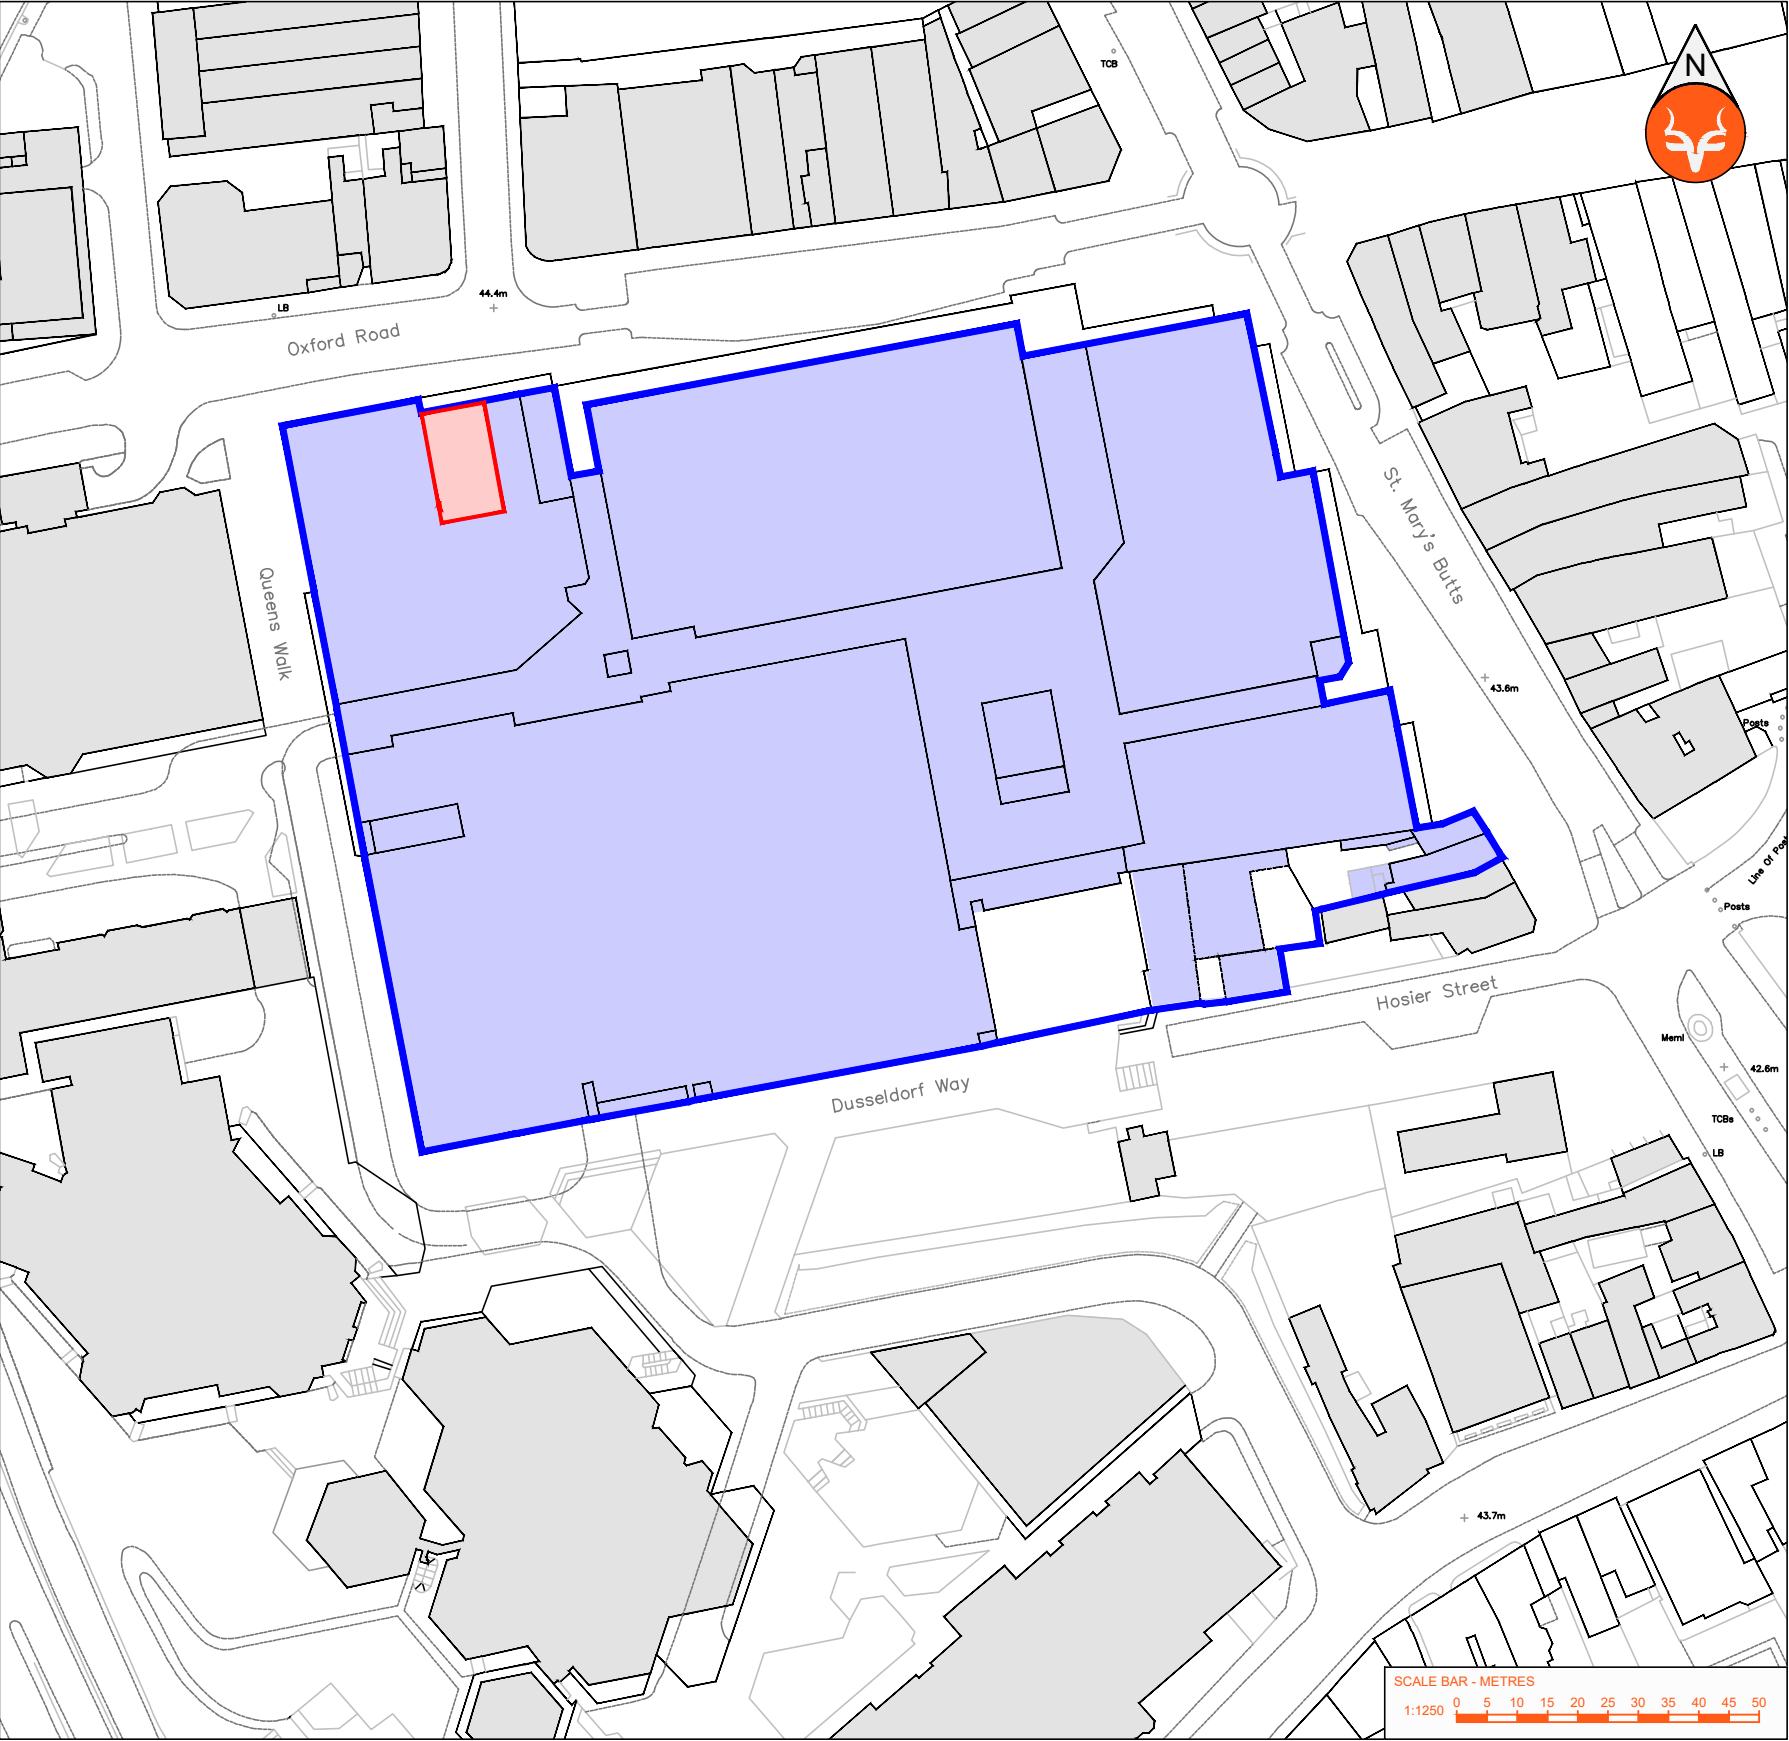

SITE LOCATION PLAN: UNIT 43-45 BROAD STREET MALL
SCALE 1:1250 @ A3

KEY



OWNERSHIP AREA



PROPOSED WORKS



A	16.09.19	Title block updated	CM	DP9	
Rev	Date	Amendment			
Status					
PLANNING					
Project No	Reading	Dwg No	PL-01	Rev	A
Dwg Title					
Site Location Plan					
Unit 43-45 Broad Street Mall					
Date	21.08.19	Scale	1:1250 @ A3		
	CM		DW		
Project					
Broad Street Mall					
Broad Street					
Reading					
RG1 7QE					
Moorgarth Group Limited					
 Moorgarth					
London Office			Leeds Office		
11 Golden Square			Central House		
London			47 St. Paul's Street		
W1F 9JB			Leeds, LS1 2TE		
+44 (0)207 812 0600			+44 (0)113 246 2710		
info@moorgarth.com			info@moorgarth.com		