
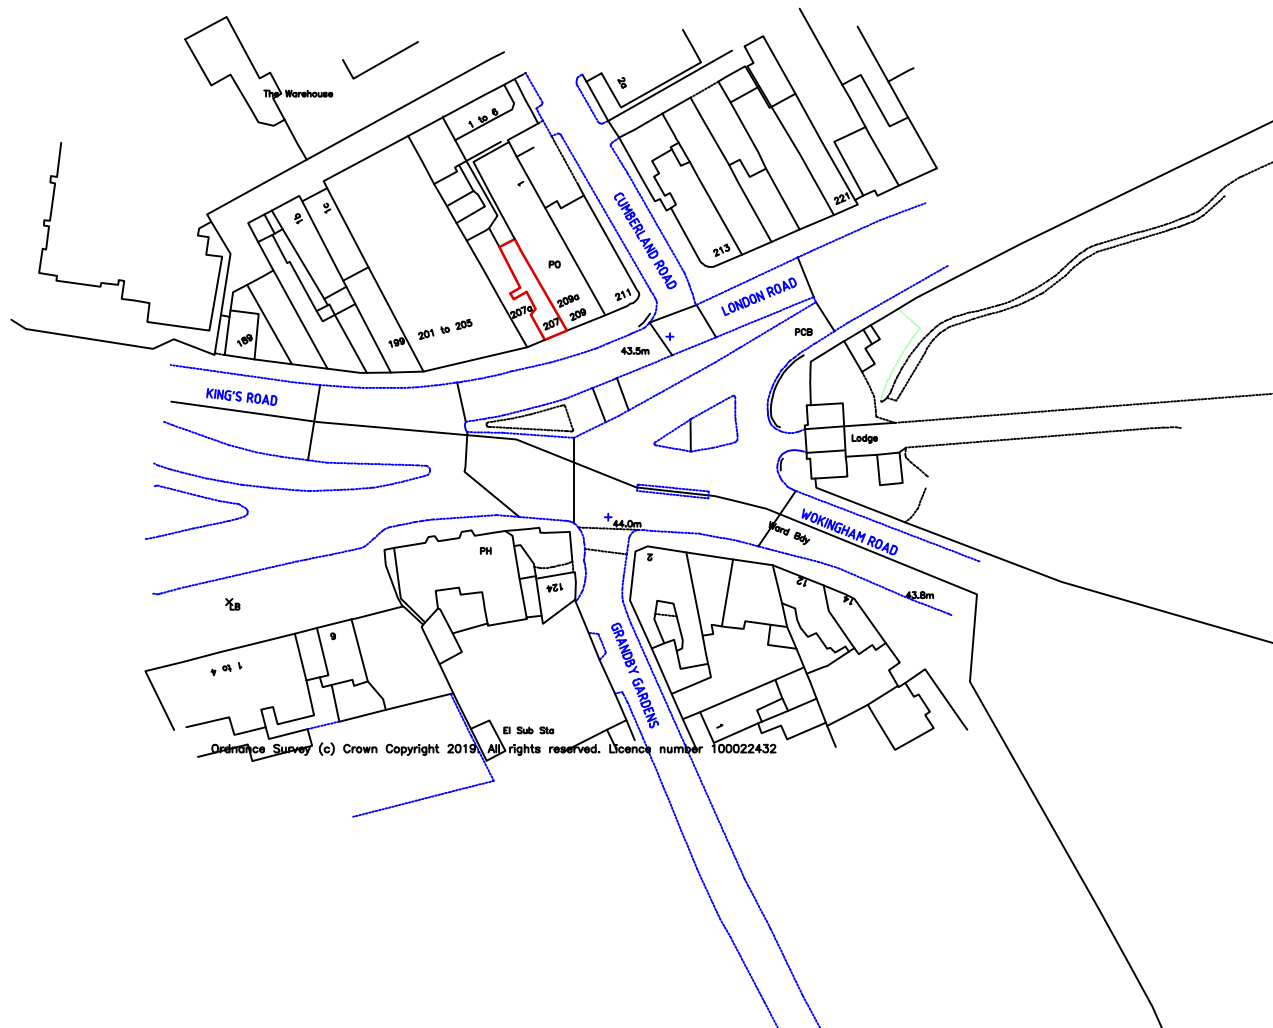


North

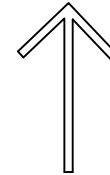

Development
207 London Road
Reading
RG1 3NU

Title
Site Location Plan

Scale 1:1250

Date July 2019 Drawn FA

Drg. no SL/0717 Rev