


MapServe

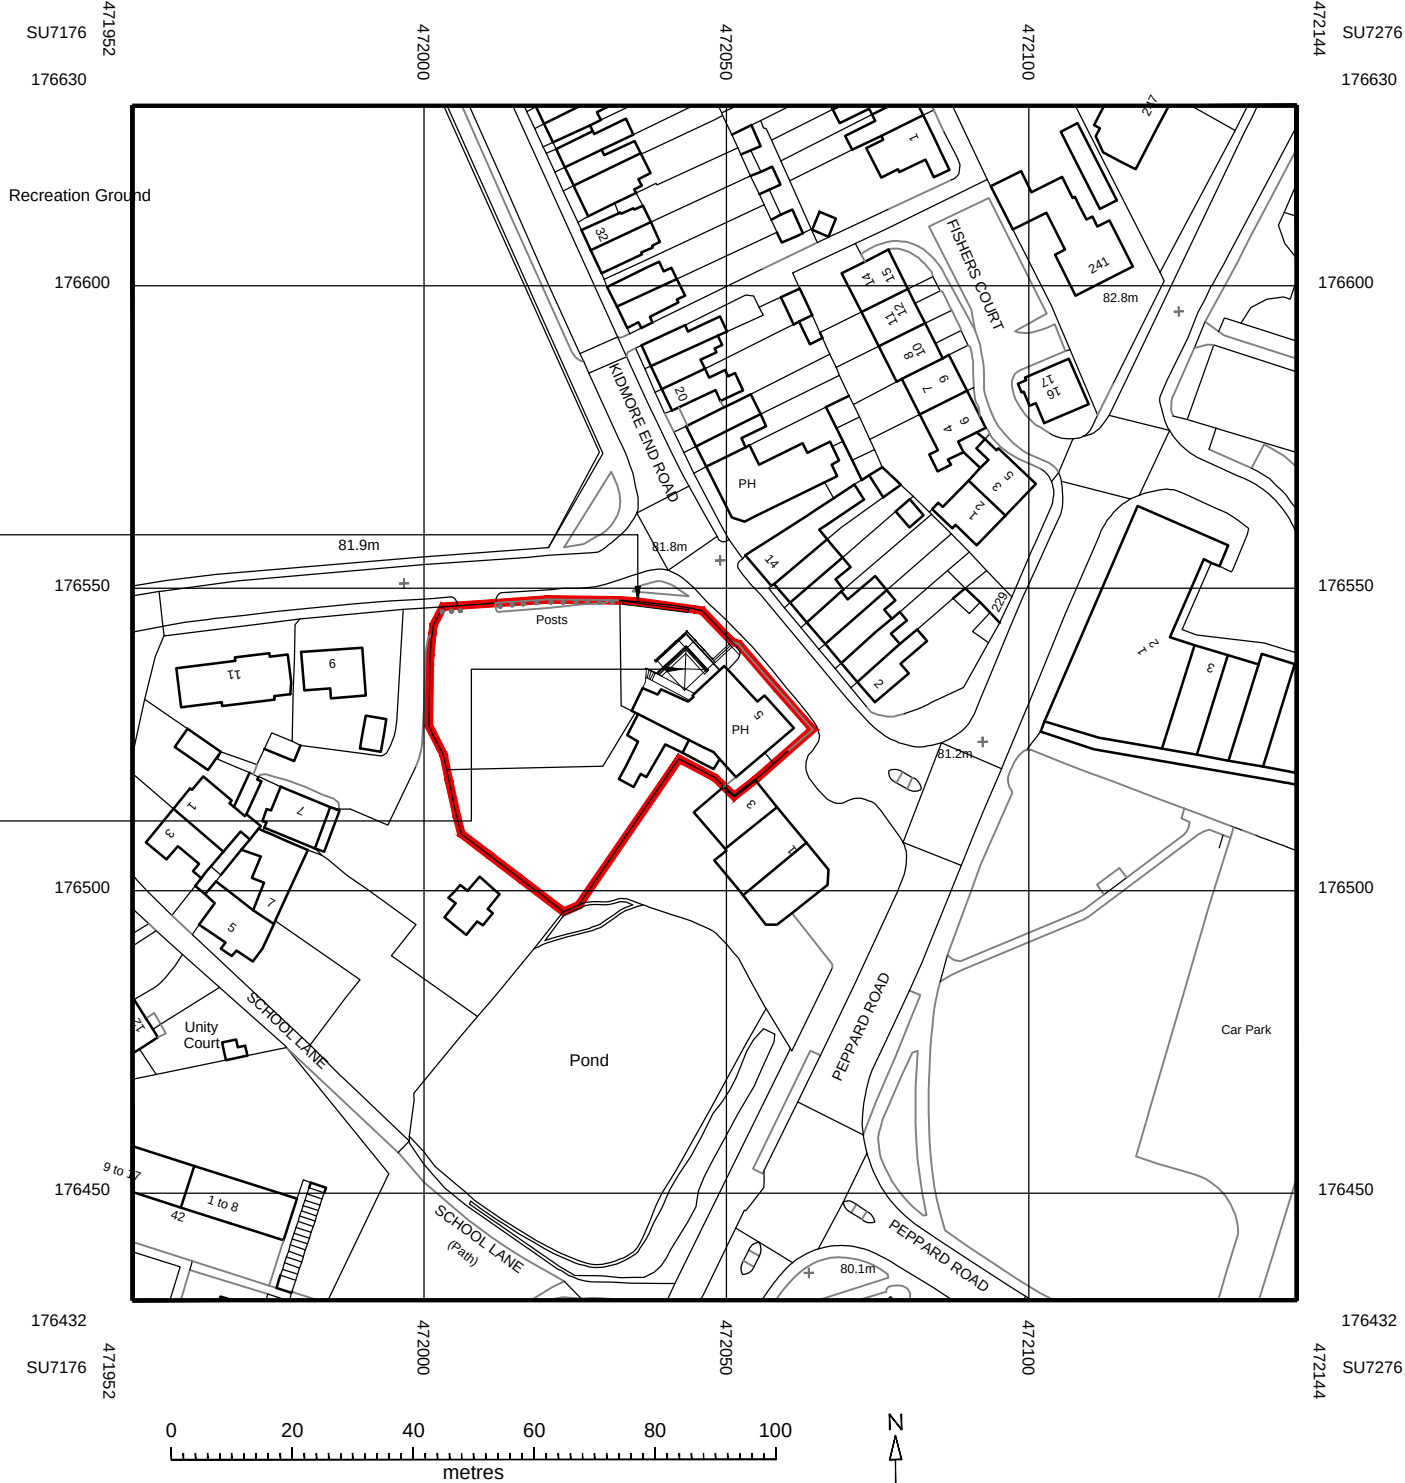

LOCATION OF NEW FIXED BENCH SEATING AGAINST BOUNDARY WALL.

LOCATION OF PROPOSED RAMP, FIXED BENCH SEATING & JUMBRELLA

This drawing is to be read in conjunction with the bill of quantities / specification and any related drawings. Contractor must ensure that all items detailed on this drawing must be included when tendering even if not covered by the specification. Any discrepancies must be brought to the attention of the Designer, immediately in writing, prior to works commencing on site.

Any structural works must be carried out in accordance with the appointed structural engineers details and calculations and all works must be inspected at the relevant stages by the structural engineer and building inspector. Any alterations must be approved by the engineer and building inspector. Any costs incurred due to either claims for damages, loss of trade, etc. by failing to do so will be the sole liability of the contractor.

All works must be carried out in accordance with current local authority, british and european standards. If in doubt, it is the responsibility of the contractor to contact all relevant parties.

Under the guidance of CDM 2015, the designer will not commence any work in relation to a project unless completely satisfied that the client is aware of their duties duly owned and obligated to them under these regulations.
This drawing precludes octopus id, from the role of principal designer unless otherwise contractually engaged.

rev.	date.	initials.	comment.
------	-------	-----------	----------



o c t o p u s i d

one navigation court, calder park, wakefield, west yorkshire, wf2 7bj
tel: 01924 249333 www.octopusid.co.uk

for
GREENE KING

project
WHITE HORSE, 9 KIDMORE END ROAD, READING, RG4 8SD

drawing name SITE LOCATION PLAN	by RGC
date 24.09.19	scale @ A3 1/1250
drawing number 1046/103	revision -

This drawing is the copyright of octopus id. Copyright is reserved by them and the drawing is issued on condition that it is not copied, reproduced, retained or disclosed to any unauthorised persons, either wholly or in part without the written consent of octopus id. This drawing has been prepared for presentation purposes, consultants wishing to use the drawing for guidance must check all dimensions on site prior to finalising their element of work undertaken and any discrepancies must be brought to the attention of the Designer, immediately in writing.

© copyright