


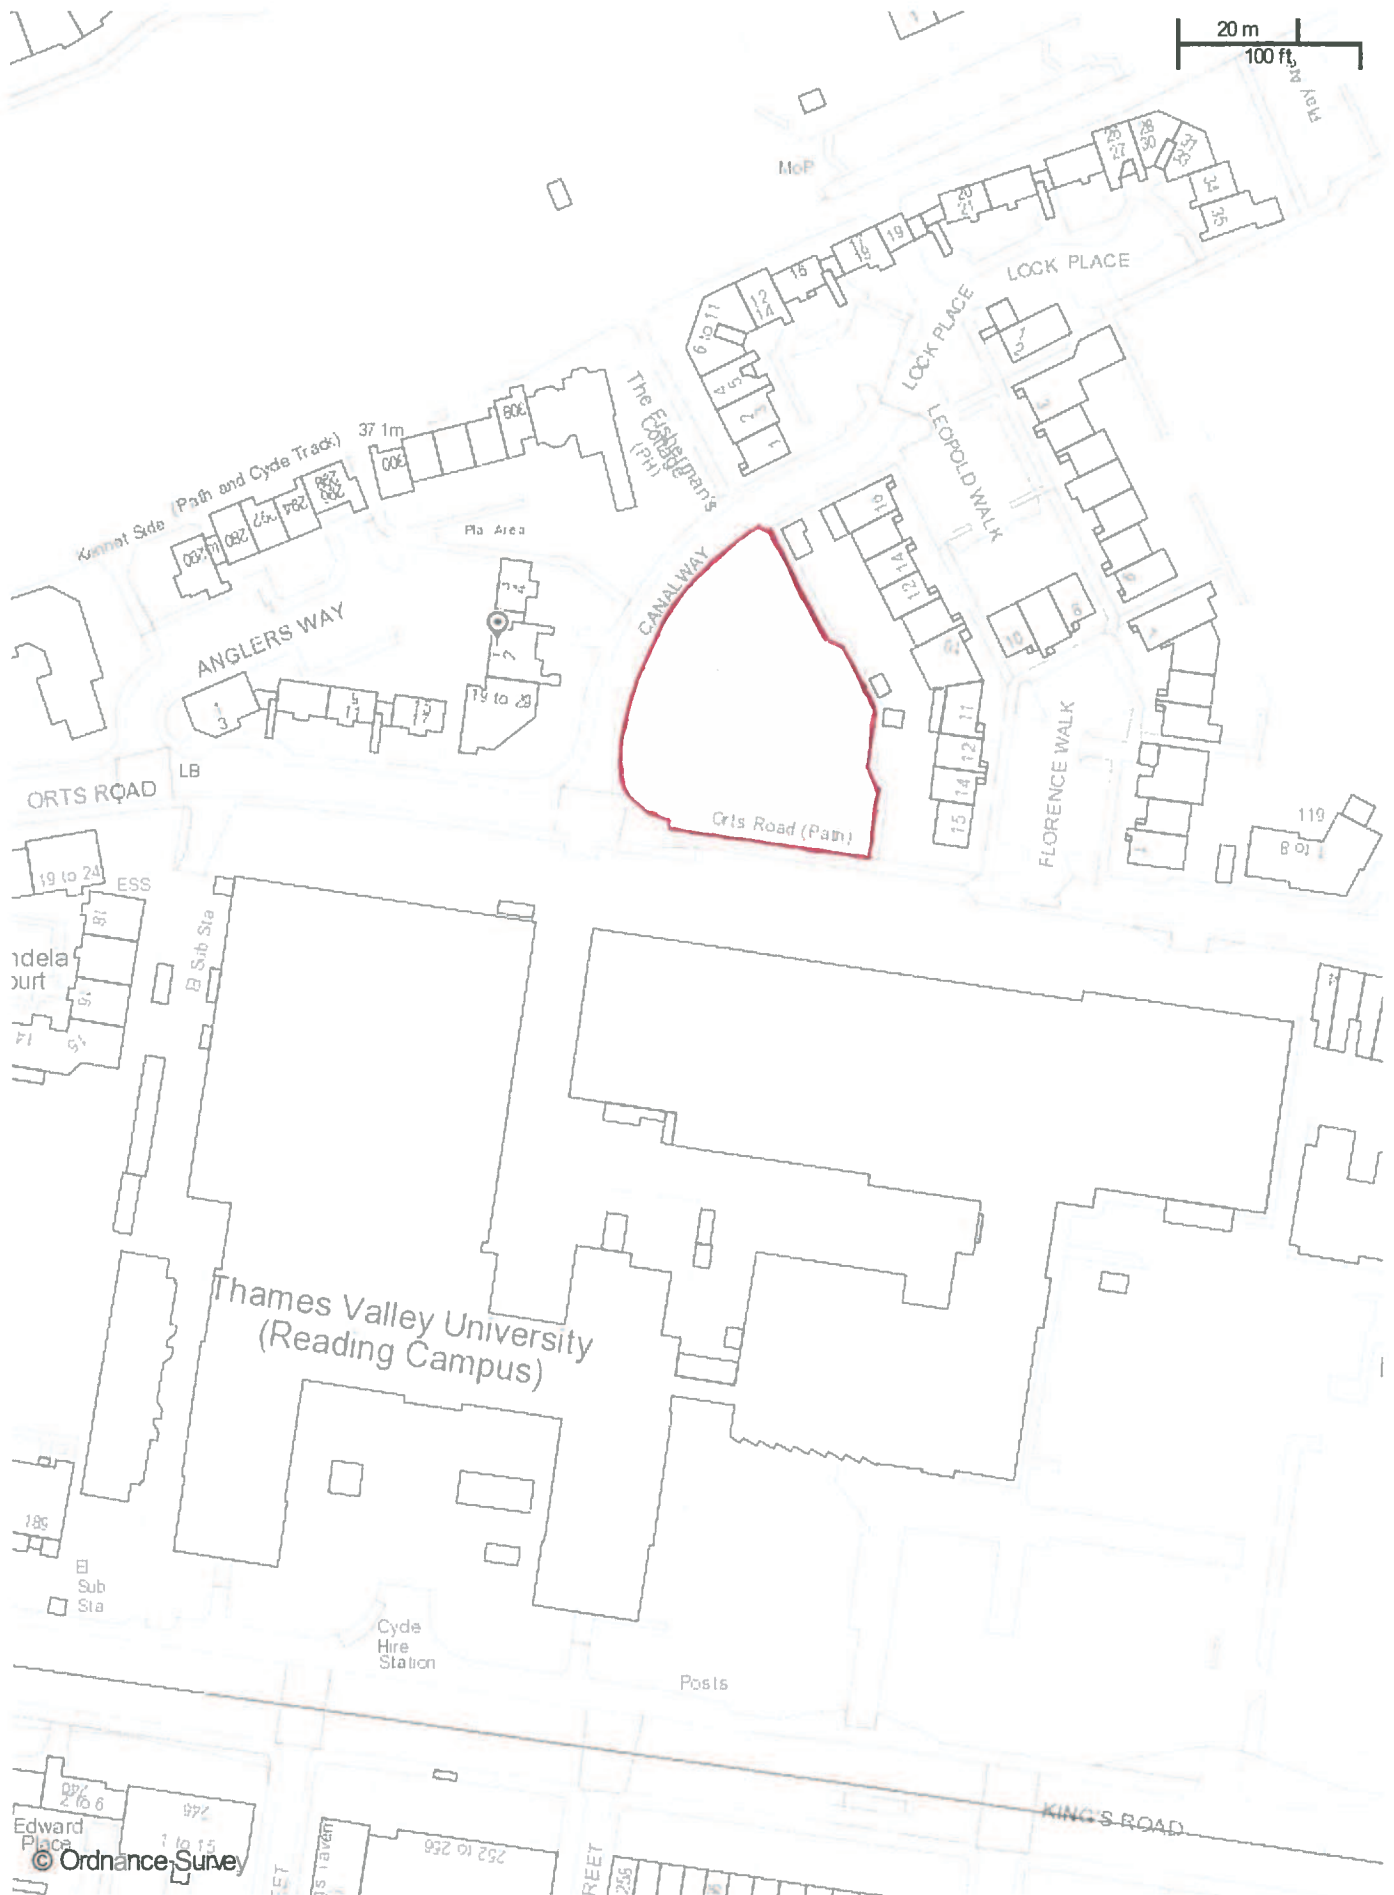

iShare printing

Scale: 1:1250

Printed on: 23/8/2019 at 10:33 AM

© Crown copyright and database rights 2019 Ordnance Survey 100019672

Reading
Borough Council
Working better with you