
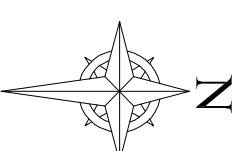


471400.

170200.

471600.

170200.

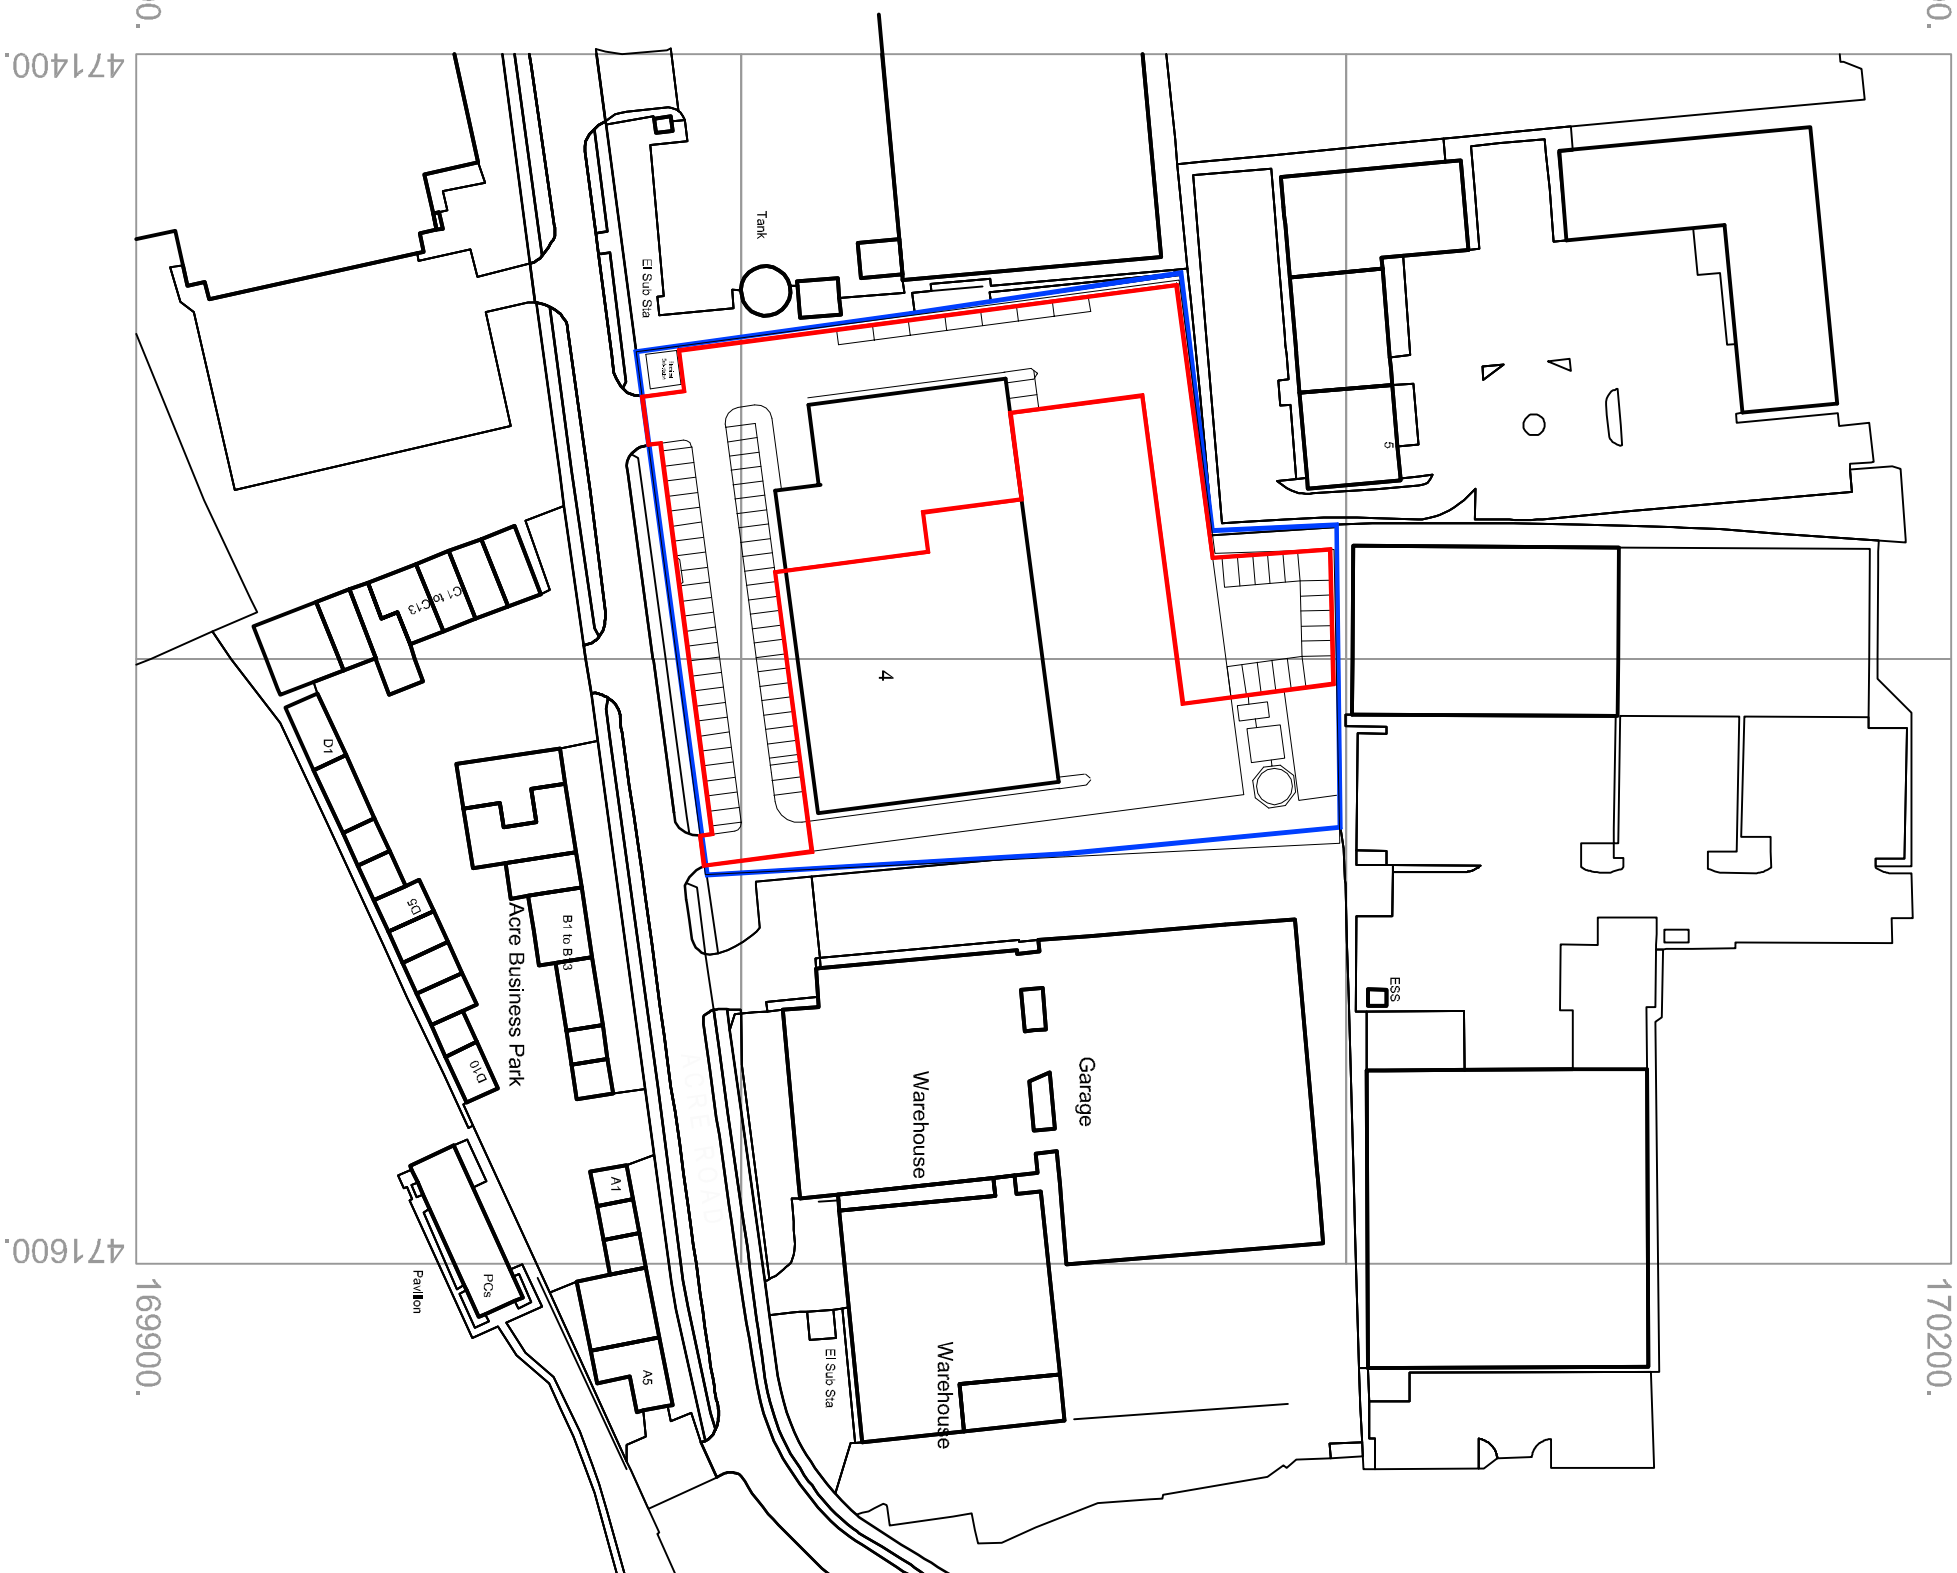

Scale 1:1250 @ A1

SCALE FOR PLANNING PURPOSES ONLY

Note

Use figured dimensions only.

All dimensions are to be checked on site prior to construction or fabrication and any discrepancies reported to the author.

Copyright : This drawing is not to be re-issued
loaned or copied without the prior consent of the
author.

All building materials, components and workmanship to comply with current construction legislation, Building Regulations, Codes of Practice and where appropriate manufacturers recommendations.

This drawing is to be read in conjunction with all related drawing issues.

[illegible]

Project

Proposed Climbing Centre

4 Acre Road

Reading

RG2 OSU

Drawing Title

Site Location Plan



Construction & Property Solutions

Civils Contracting Ltd

3 Archers Park, Brambridges Road, East Peckham, Kent TN12 5HP
Tel - 01622 878303 Fax - 01622 878301

Tel - 01622 878303 Fax - 01622 878301

Scale

1:1250 @ A3

Date _____

September 2019

Drawing No

TEQ1927-100

Rev