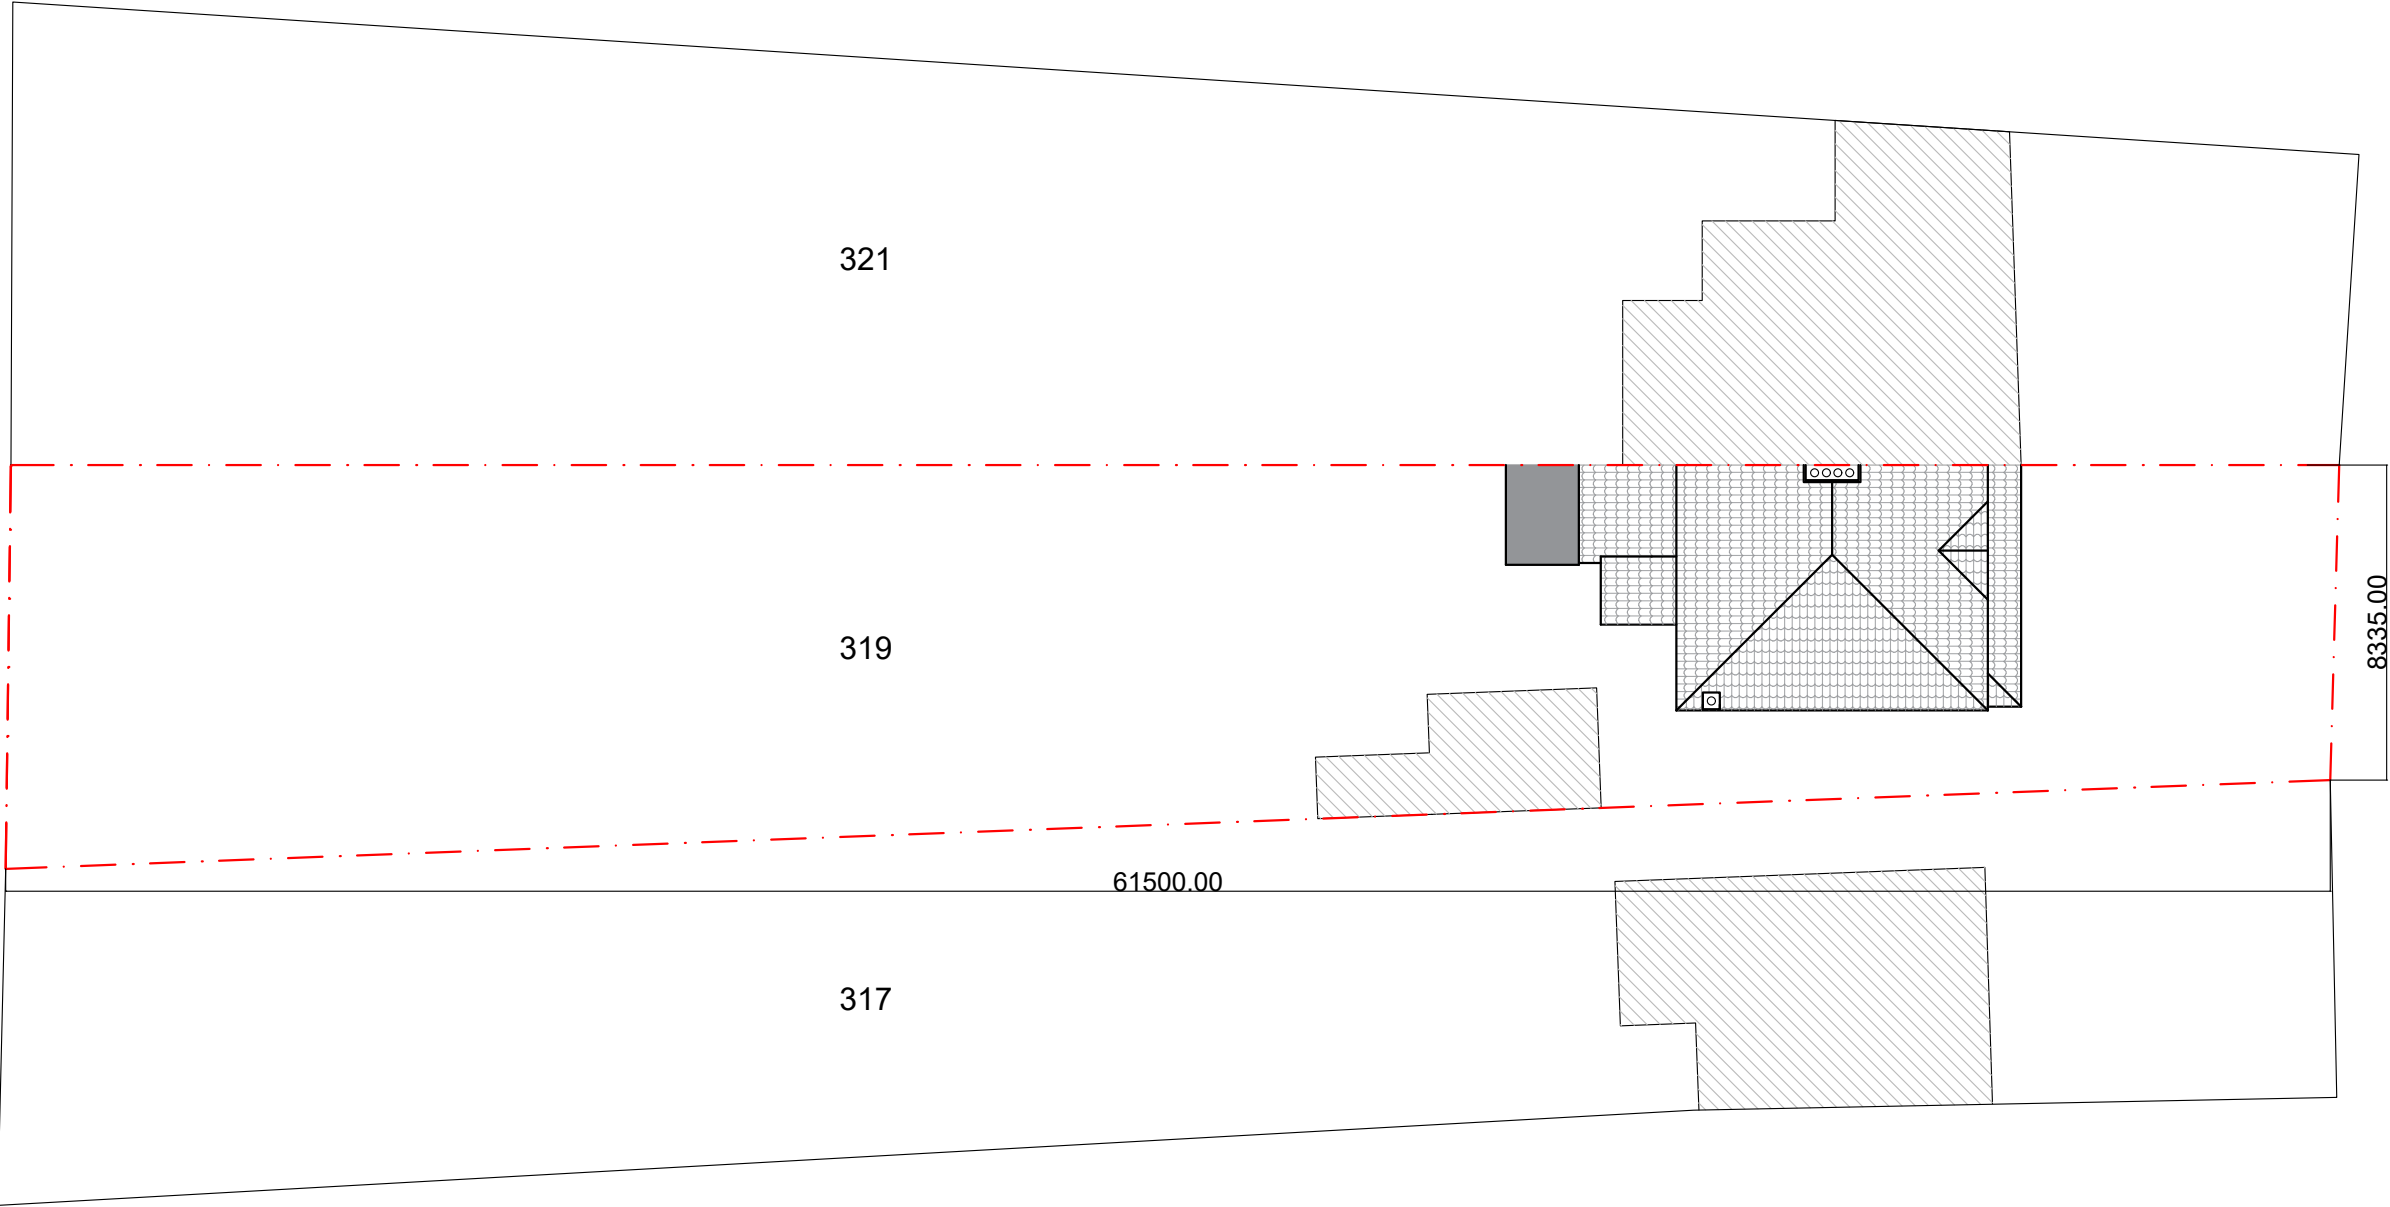


- Notes
1. All materials to match existing unless otherwise noted.
 2. Do not scale for the construction purposes.
 3. The contractor must verify all dimension on site prior to commencement of works.
 4. This document is copyright of the originator and must be treated as confidential.

Project
319 Basingstock Road
RG2 0JA

Drawing title
Existing Block plan

Drawing no
03

Rev
-

Scale
1:200 @ A2

Date
Dec 2018



1 Right Plan -
Dariusz Kusyk
1rightplan@gmail.com
07955 449 285