



	56 SHEPHERDS LANE – READING info@hac-designs.co.uk mob: 07985296627	DRAWN BY: HAYDEN COOPER		SCALE: 1:1250 & 1:500	
PROJECT: PROPOSED DEVELOPMENT AT; 218 NORCOT ROAD READING RG30 6BP		DATE: APRIL 2019		BLANK: A3	REV: A
		DRAWING NUMBER: 19047–08			

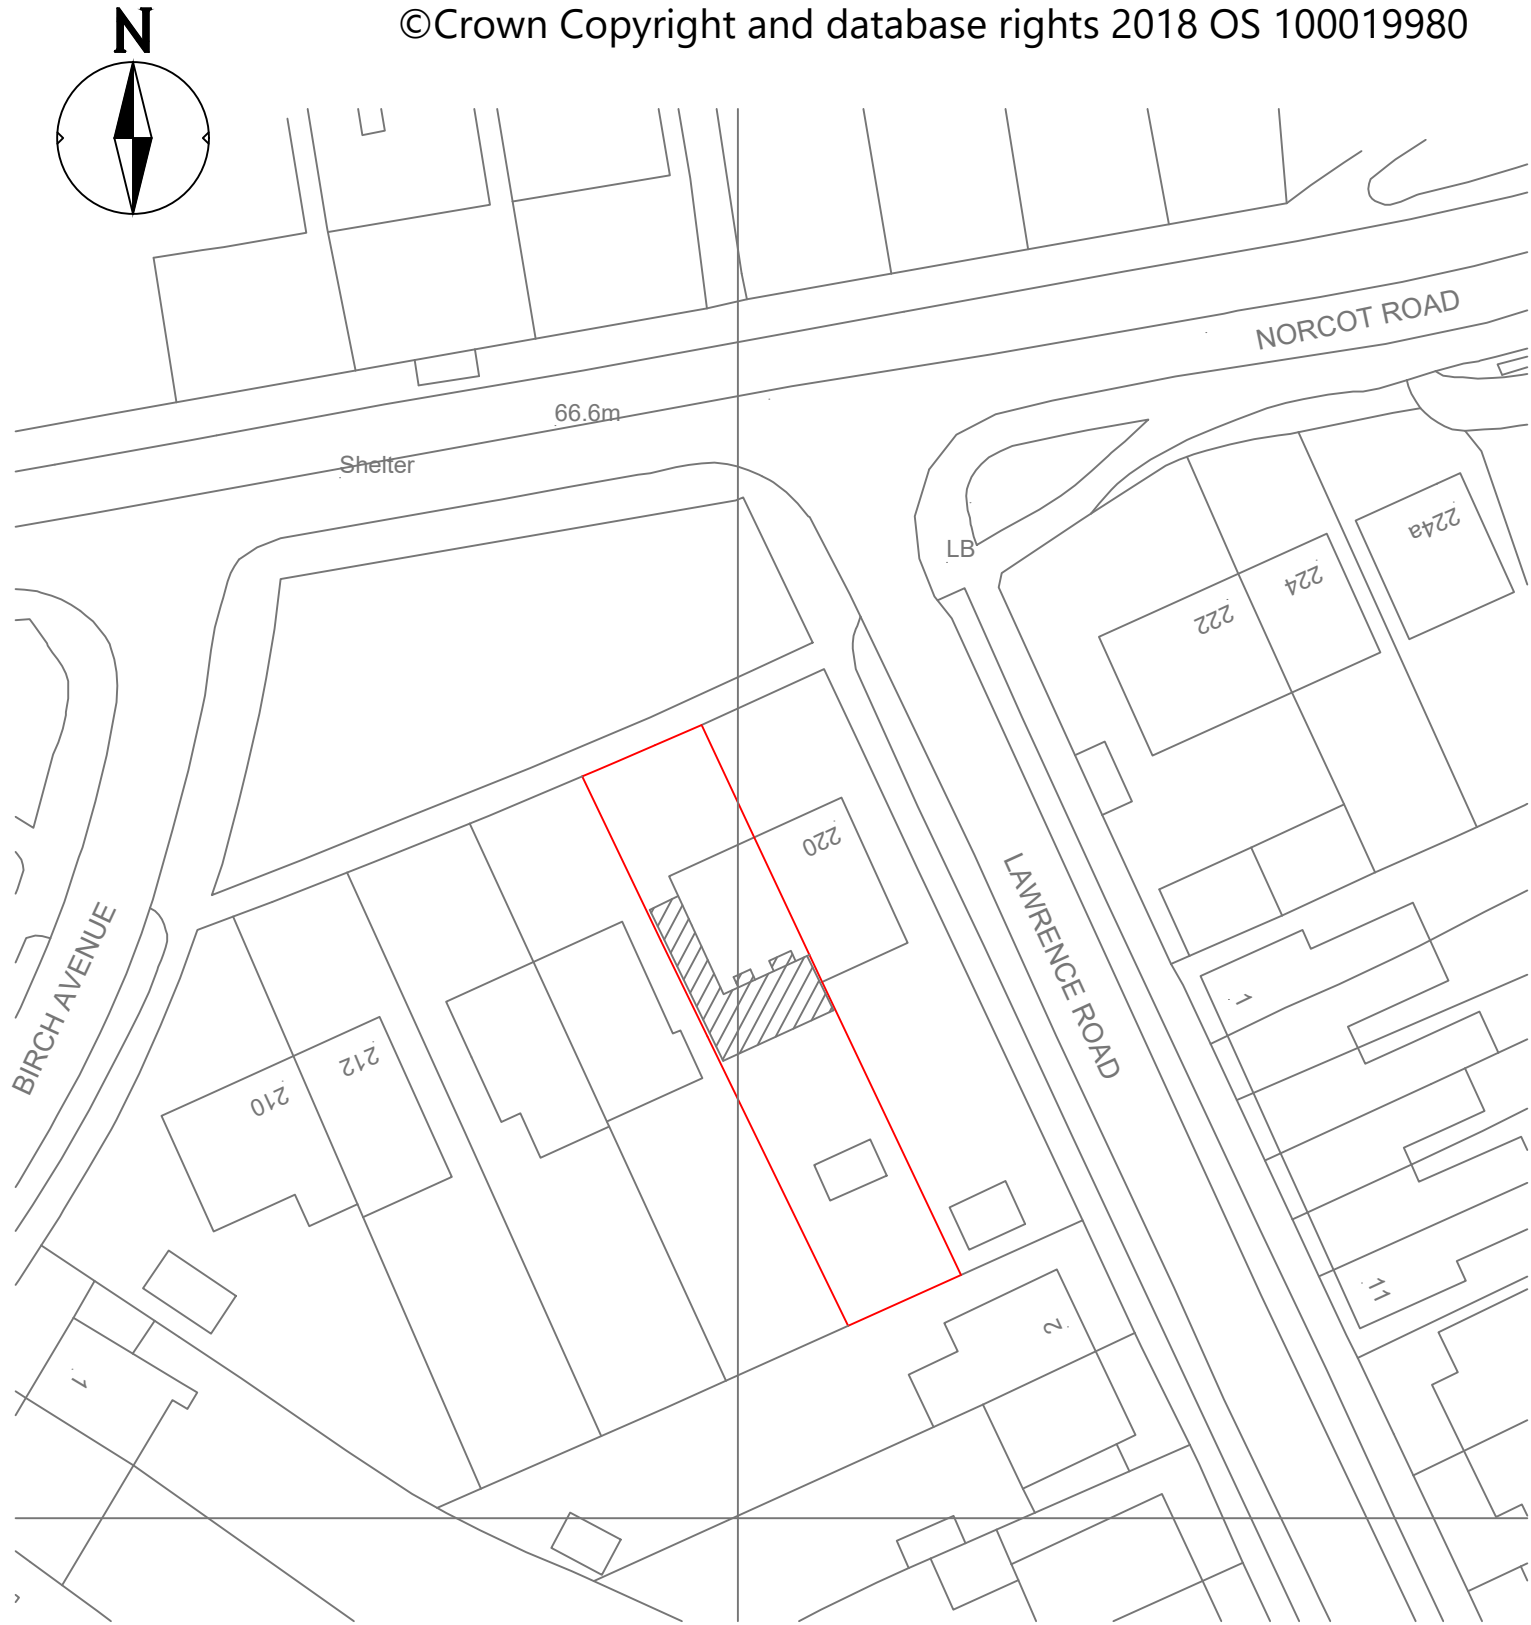

LOCATION PLAN

SCALE 1:1250

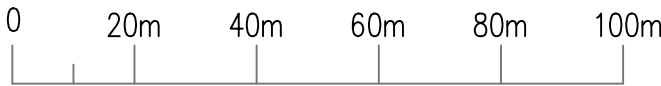

©Crown Copyright and database rights 2018 OS 100019980



BLOCK PLAN

SCALE 1:500