


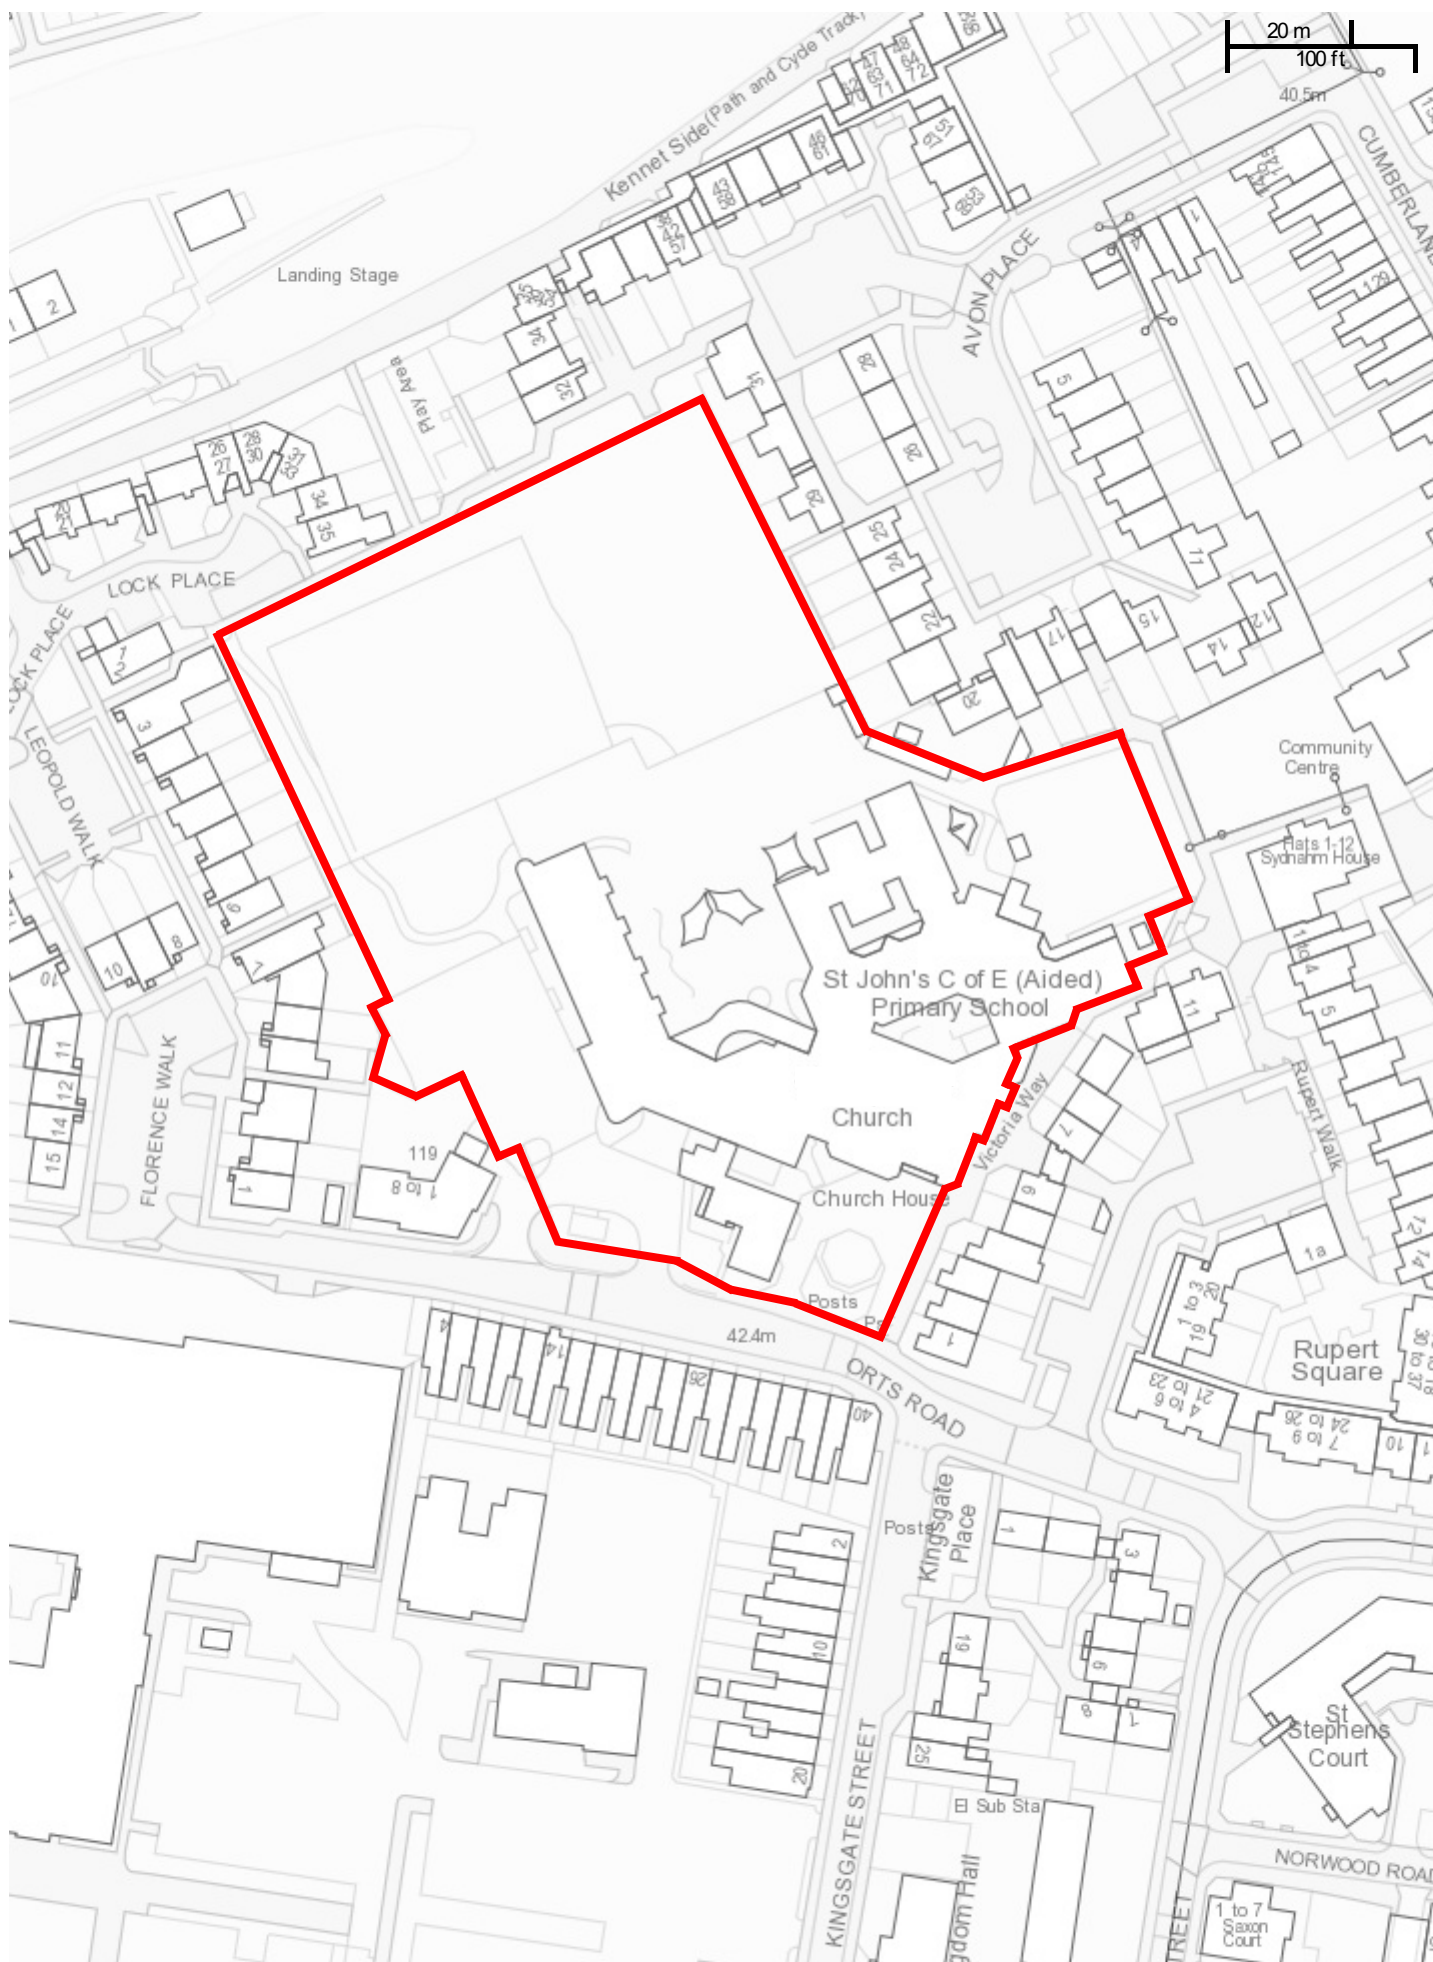

St John's Primary School, Ors Road, Reading RG1 3JN

Amendment to Planning Condition: Increase height of ball fence to football pitch

Drawing Title: Site Location Plan

Scale: 1:1250 @ A4 Drawing No.: SJPS/19/01