



EXISTING GROUND FLOOR 1:50

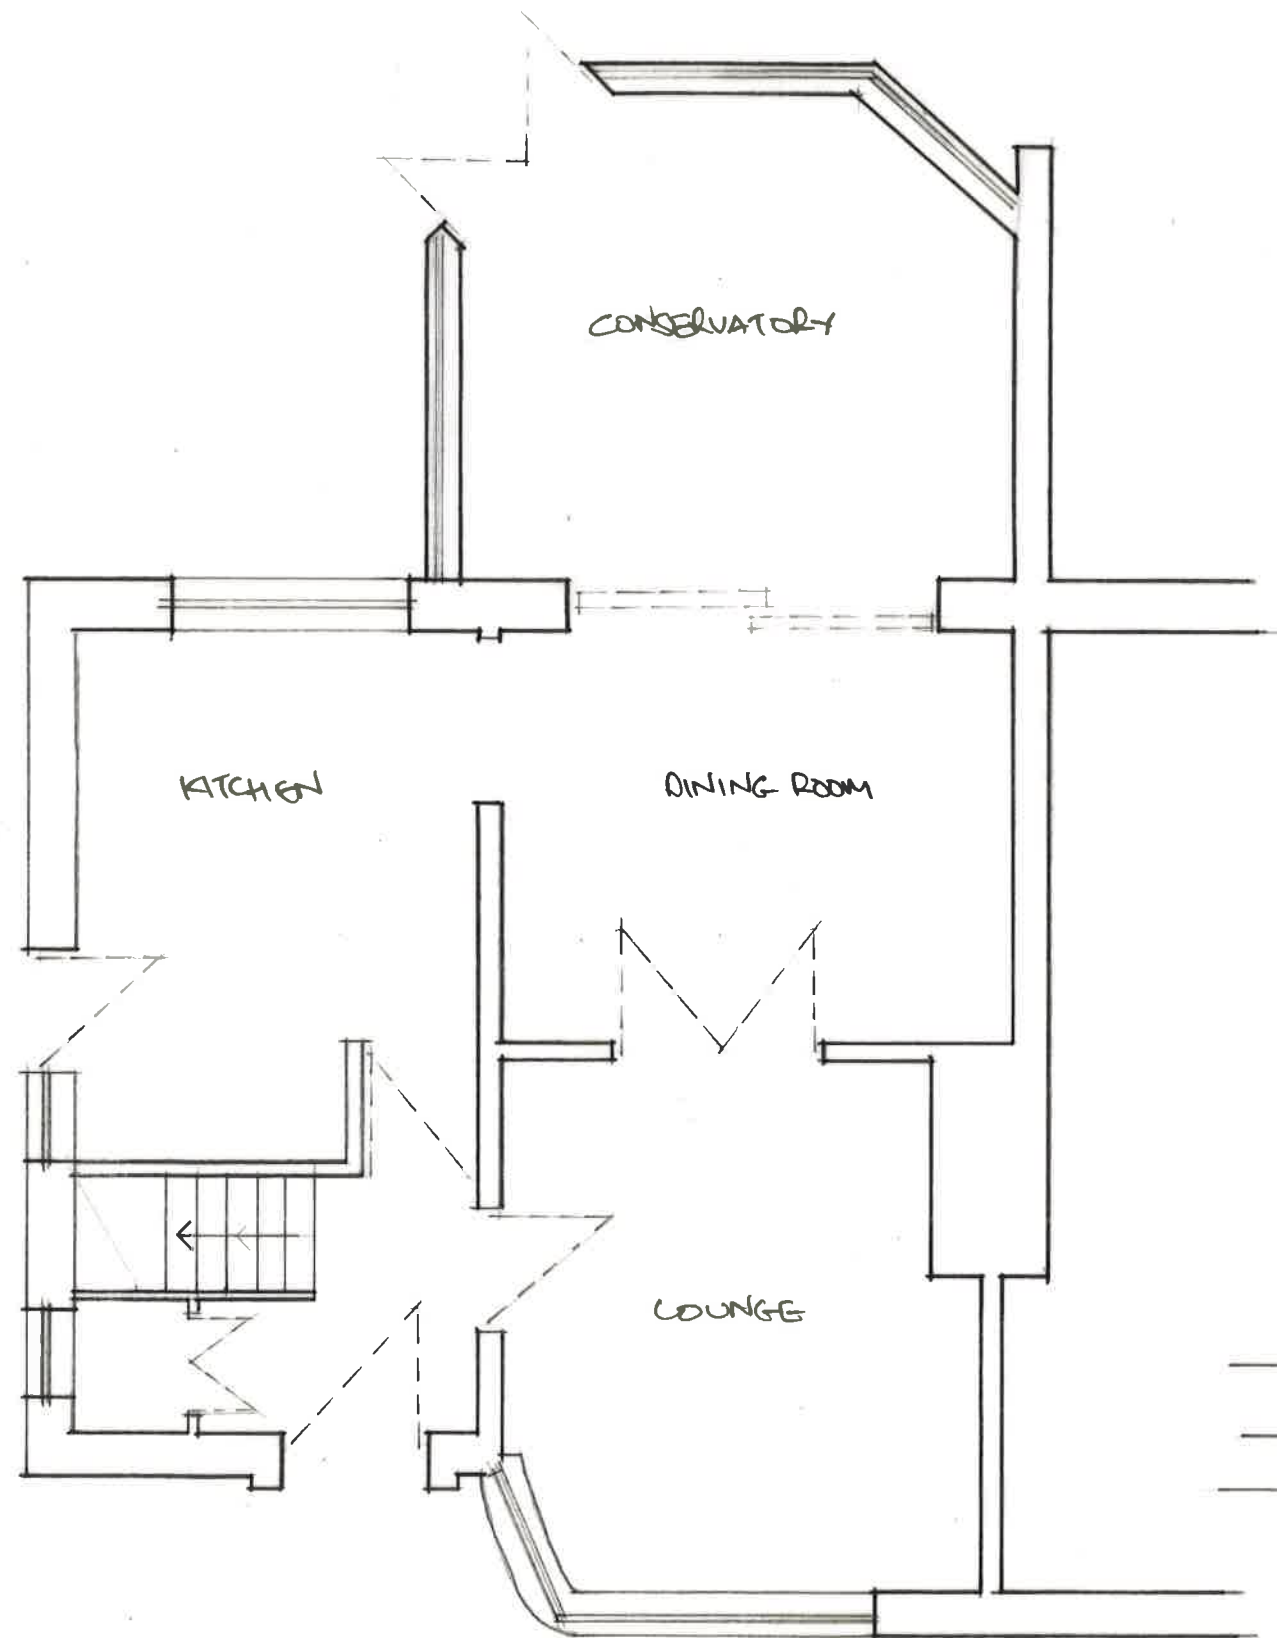


BLOCK PLAN 1:200

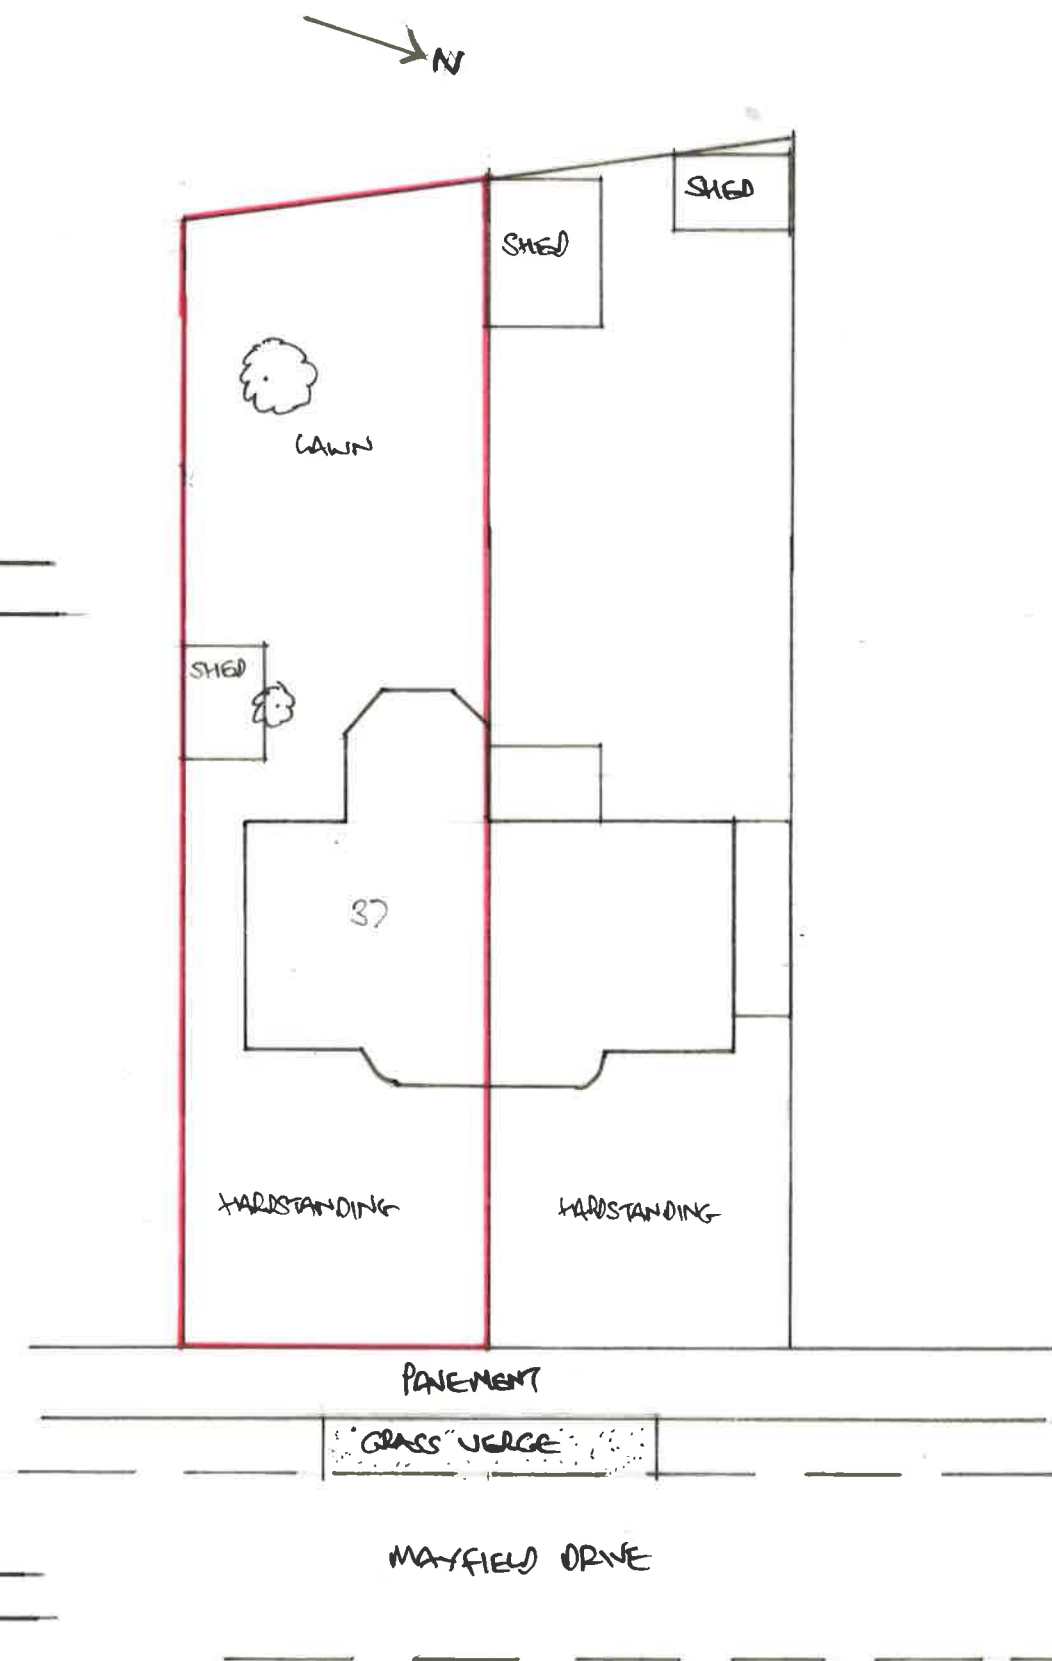

NOTES:
All dimensions must be checked on site and not scaled from this drawing.

SCALE BAR

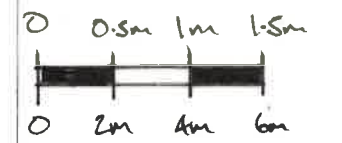

A	Date	Revisions

© Copyright

Client

Job Title

37 MAYFIELD DRIVE
PROPOSED REAR EXTENSION

Drawing Title

EXISTING PLANS

Scale 1:50 & 1:200

Date 08/07/19 Drawn by AD

Dwg. No. AD-100

Rev. A