



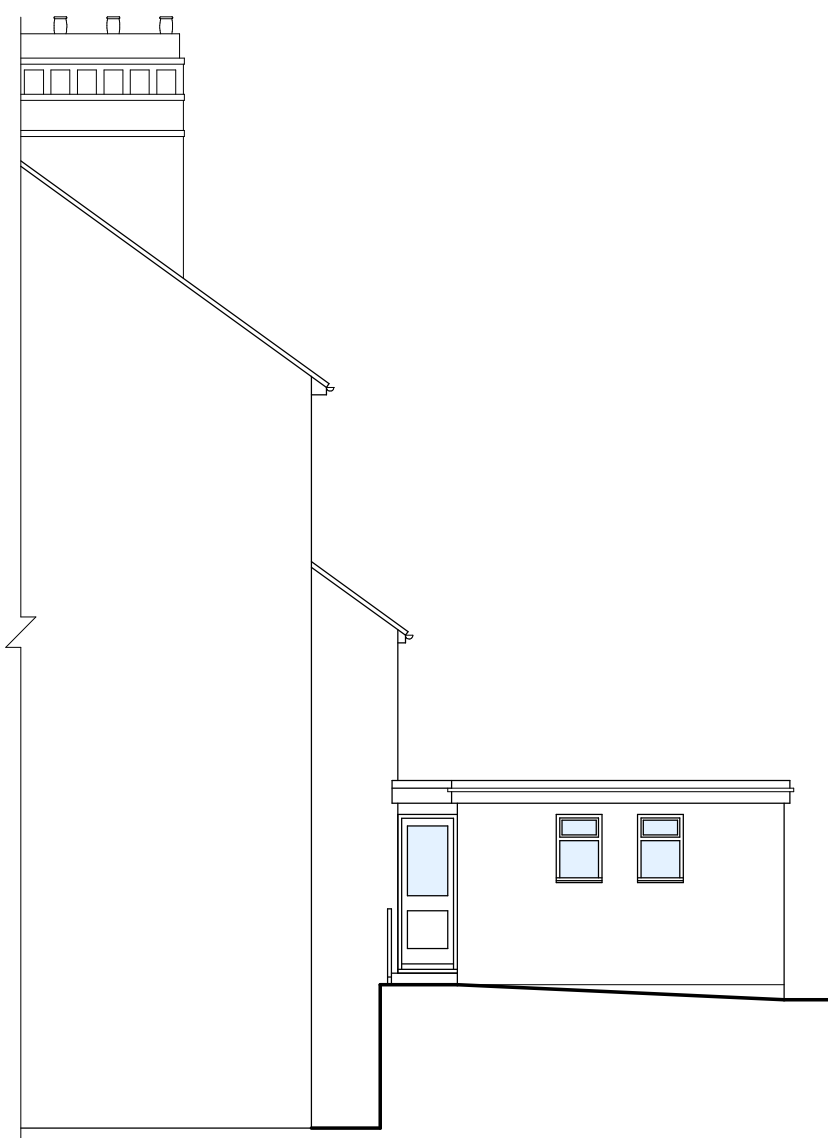


PART SECTION/SOUTH



EAST/REAR

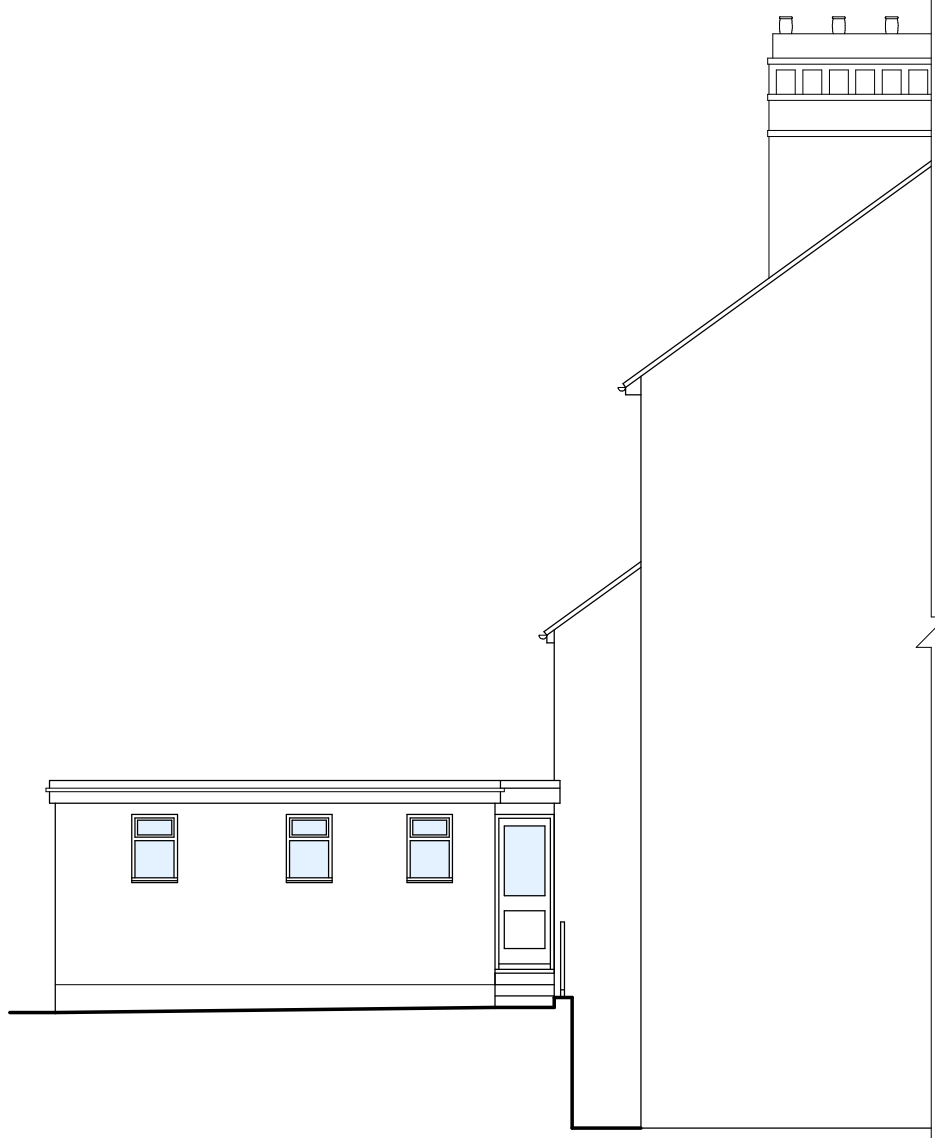

PART SECTION/NORTH

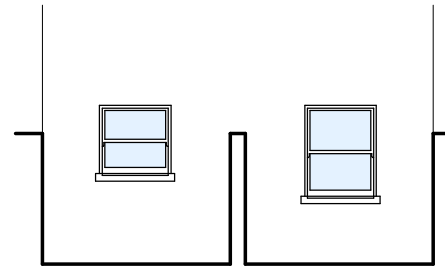


EAST/REAR
BASEMENT LIGHTWELLS




No 11 No 13

WEST - NO CHANGES


EXISTING ELEVATIONS/PART SECTIONS (1:100)

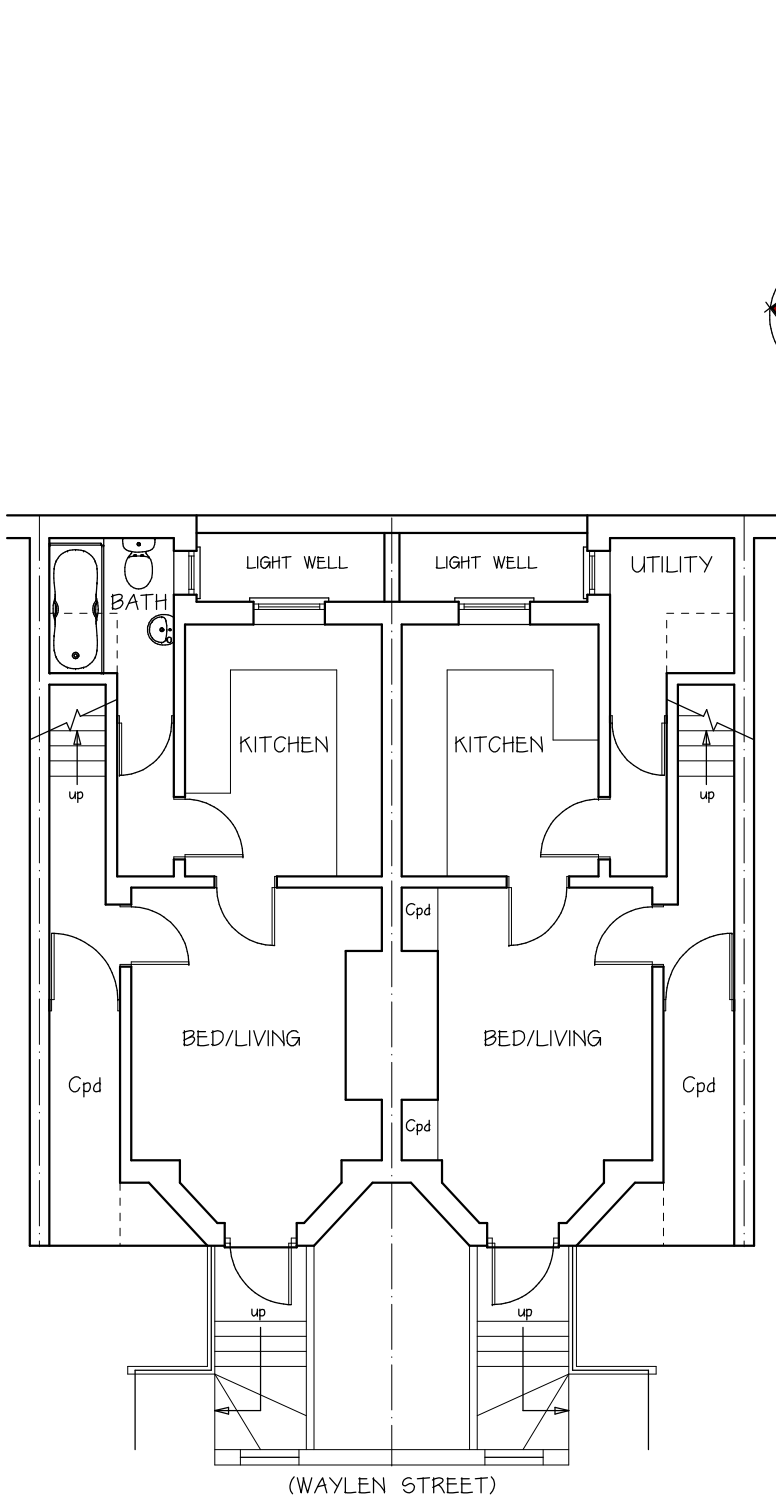


BASEMENT

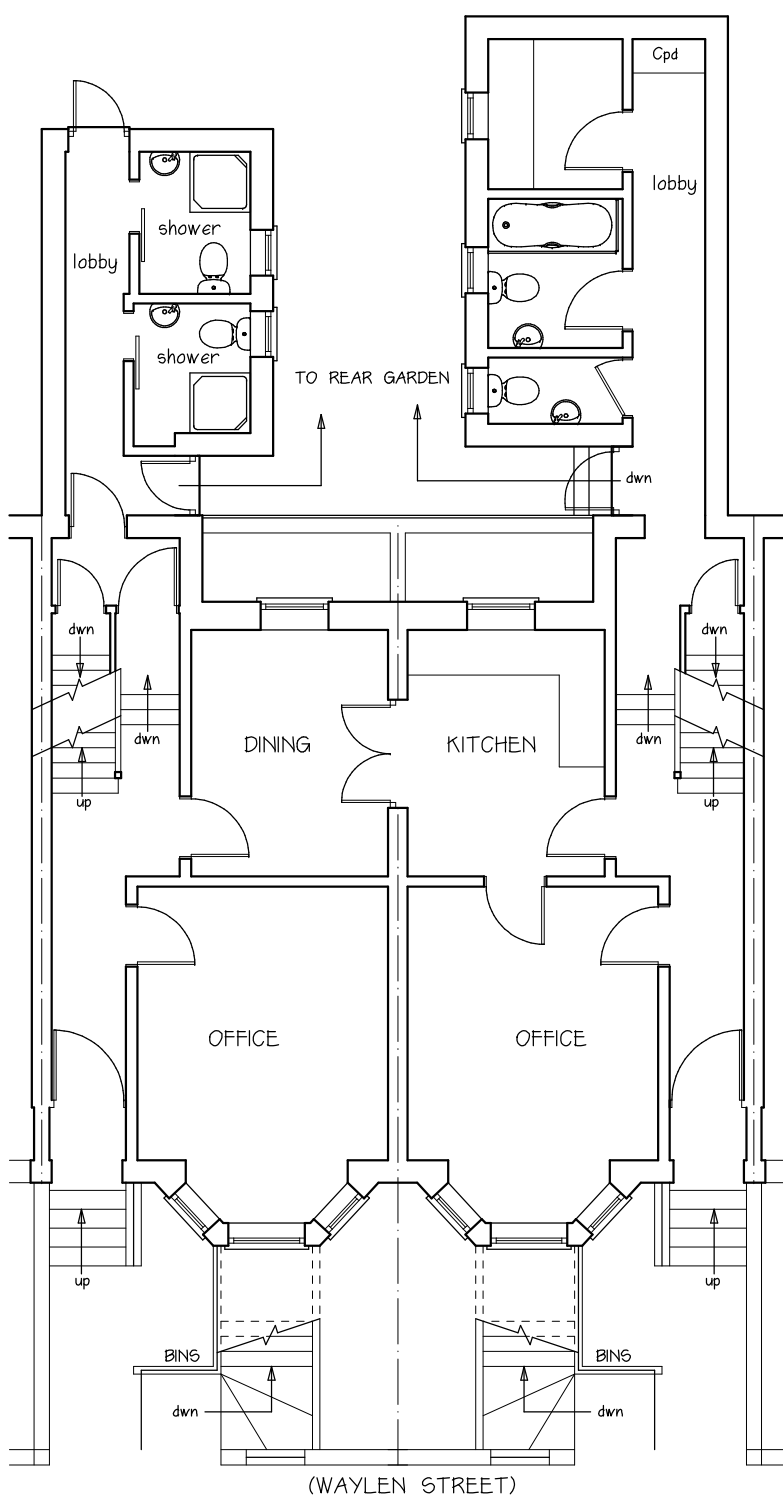


GROUND

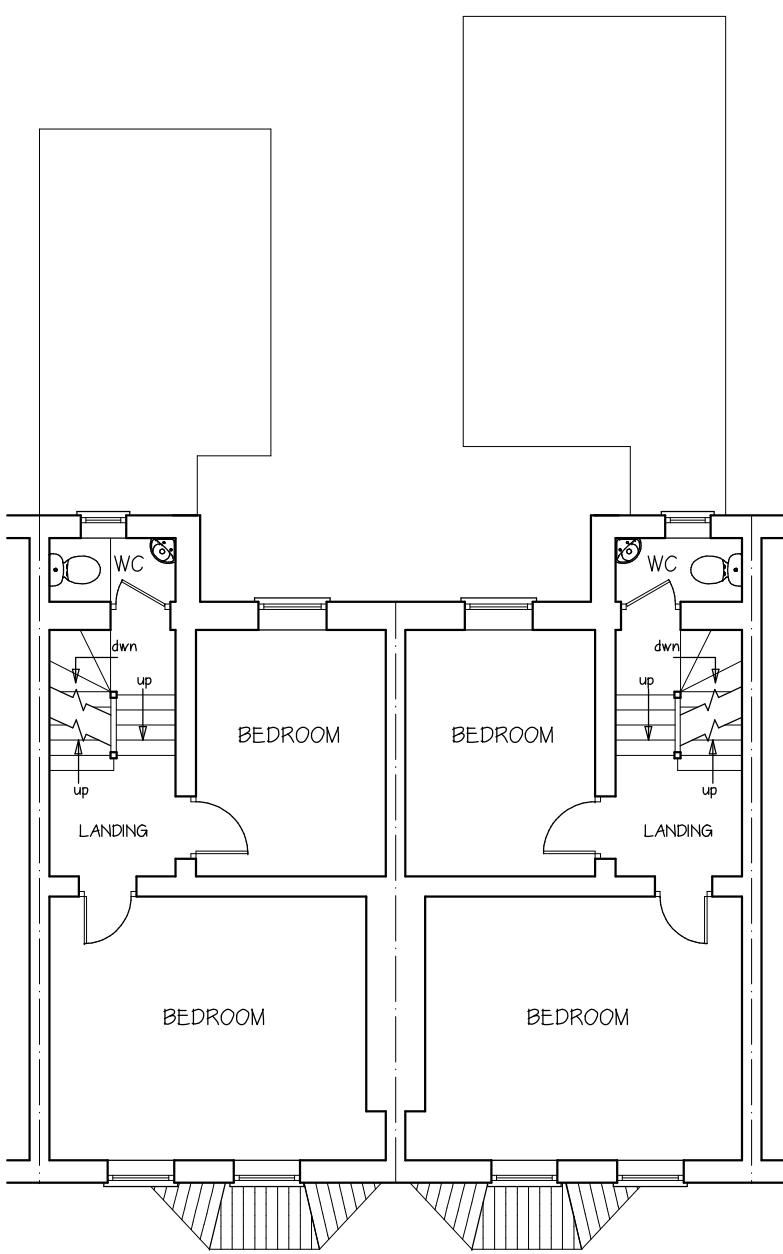


FIRST/FLAT ROOF

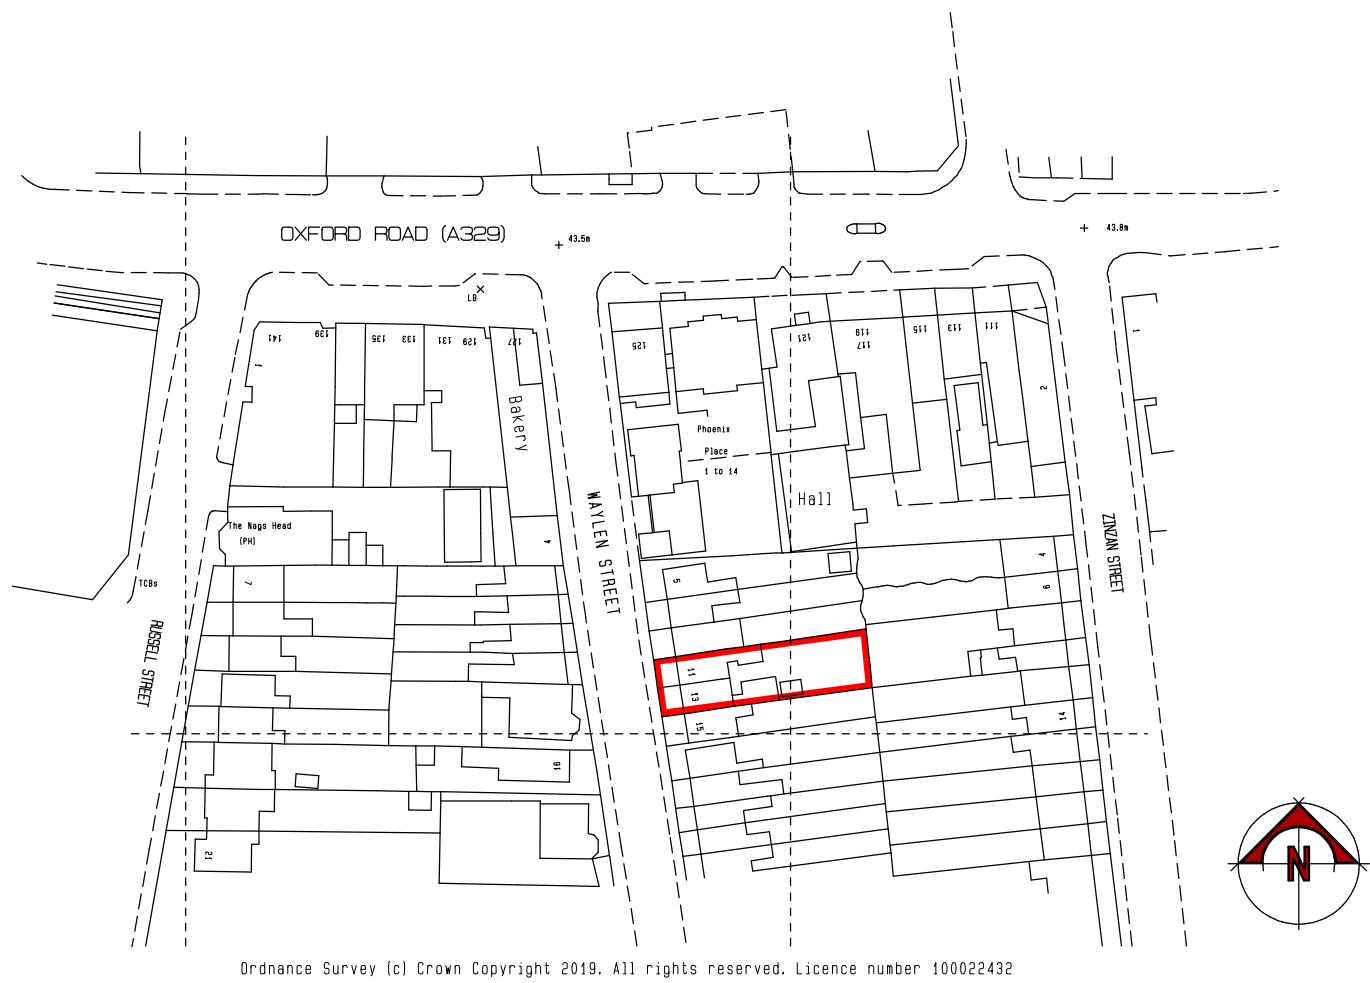

LOCATION PLAN (1:1250)

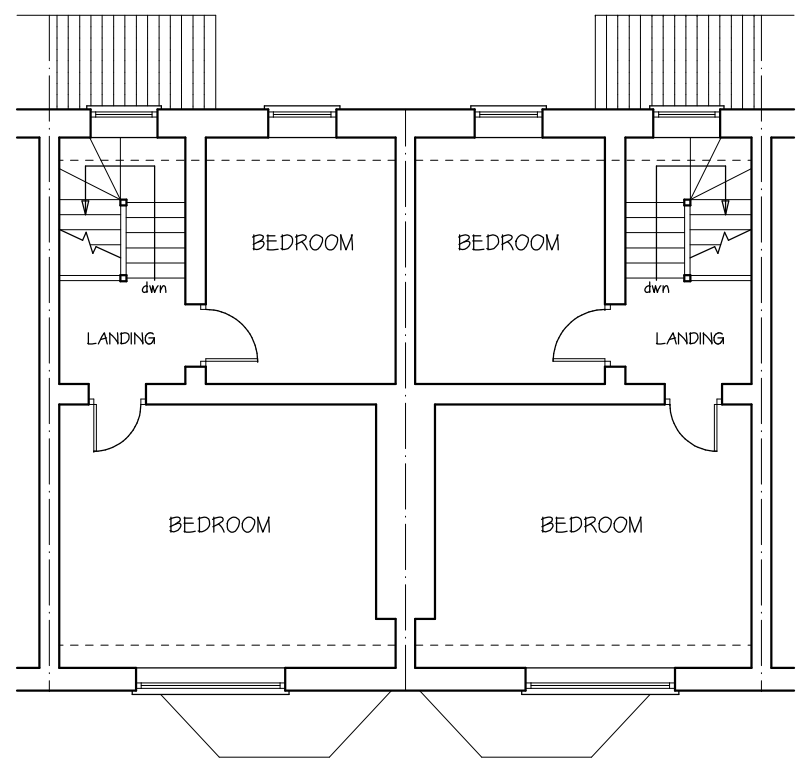


SECOND

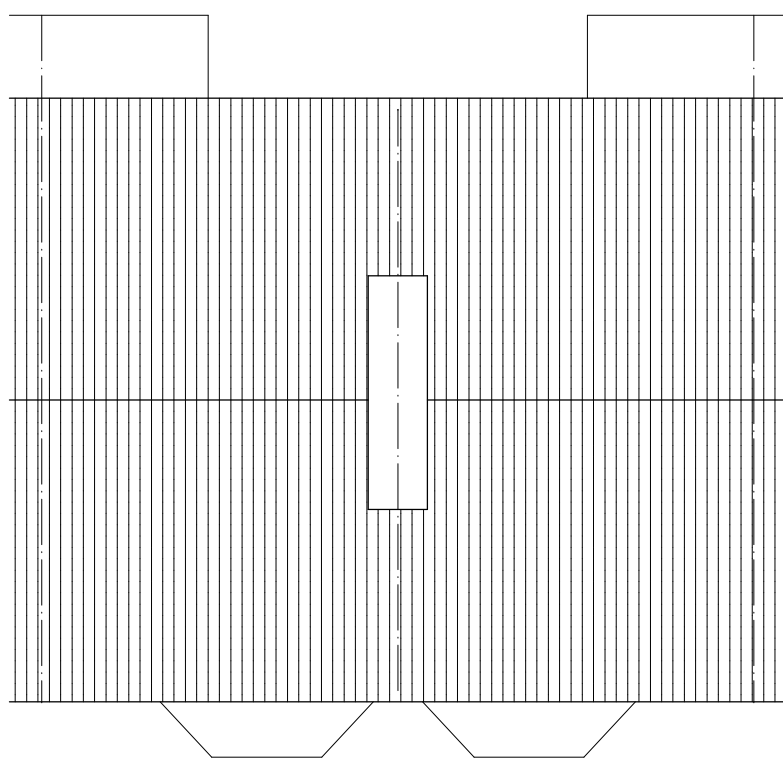

ROOF

BLOCK PLAN KEY
11/13 WAYLEN STREET -
HMO (VACANT)
A - STREET ACCESS
AND BIN STORAGE
B - CYCLE STORAGE
C - GARDEN

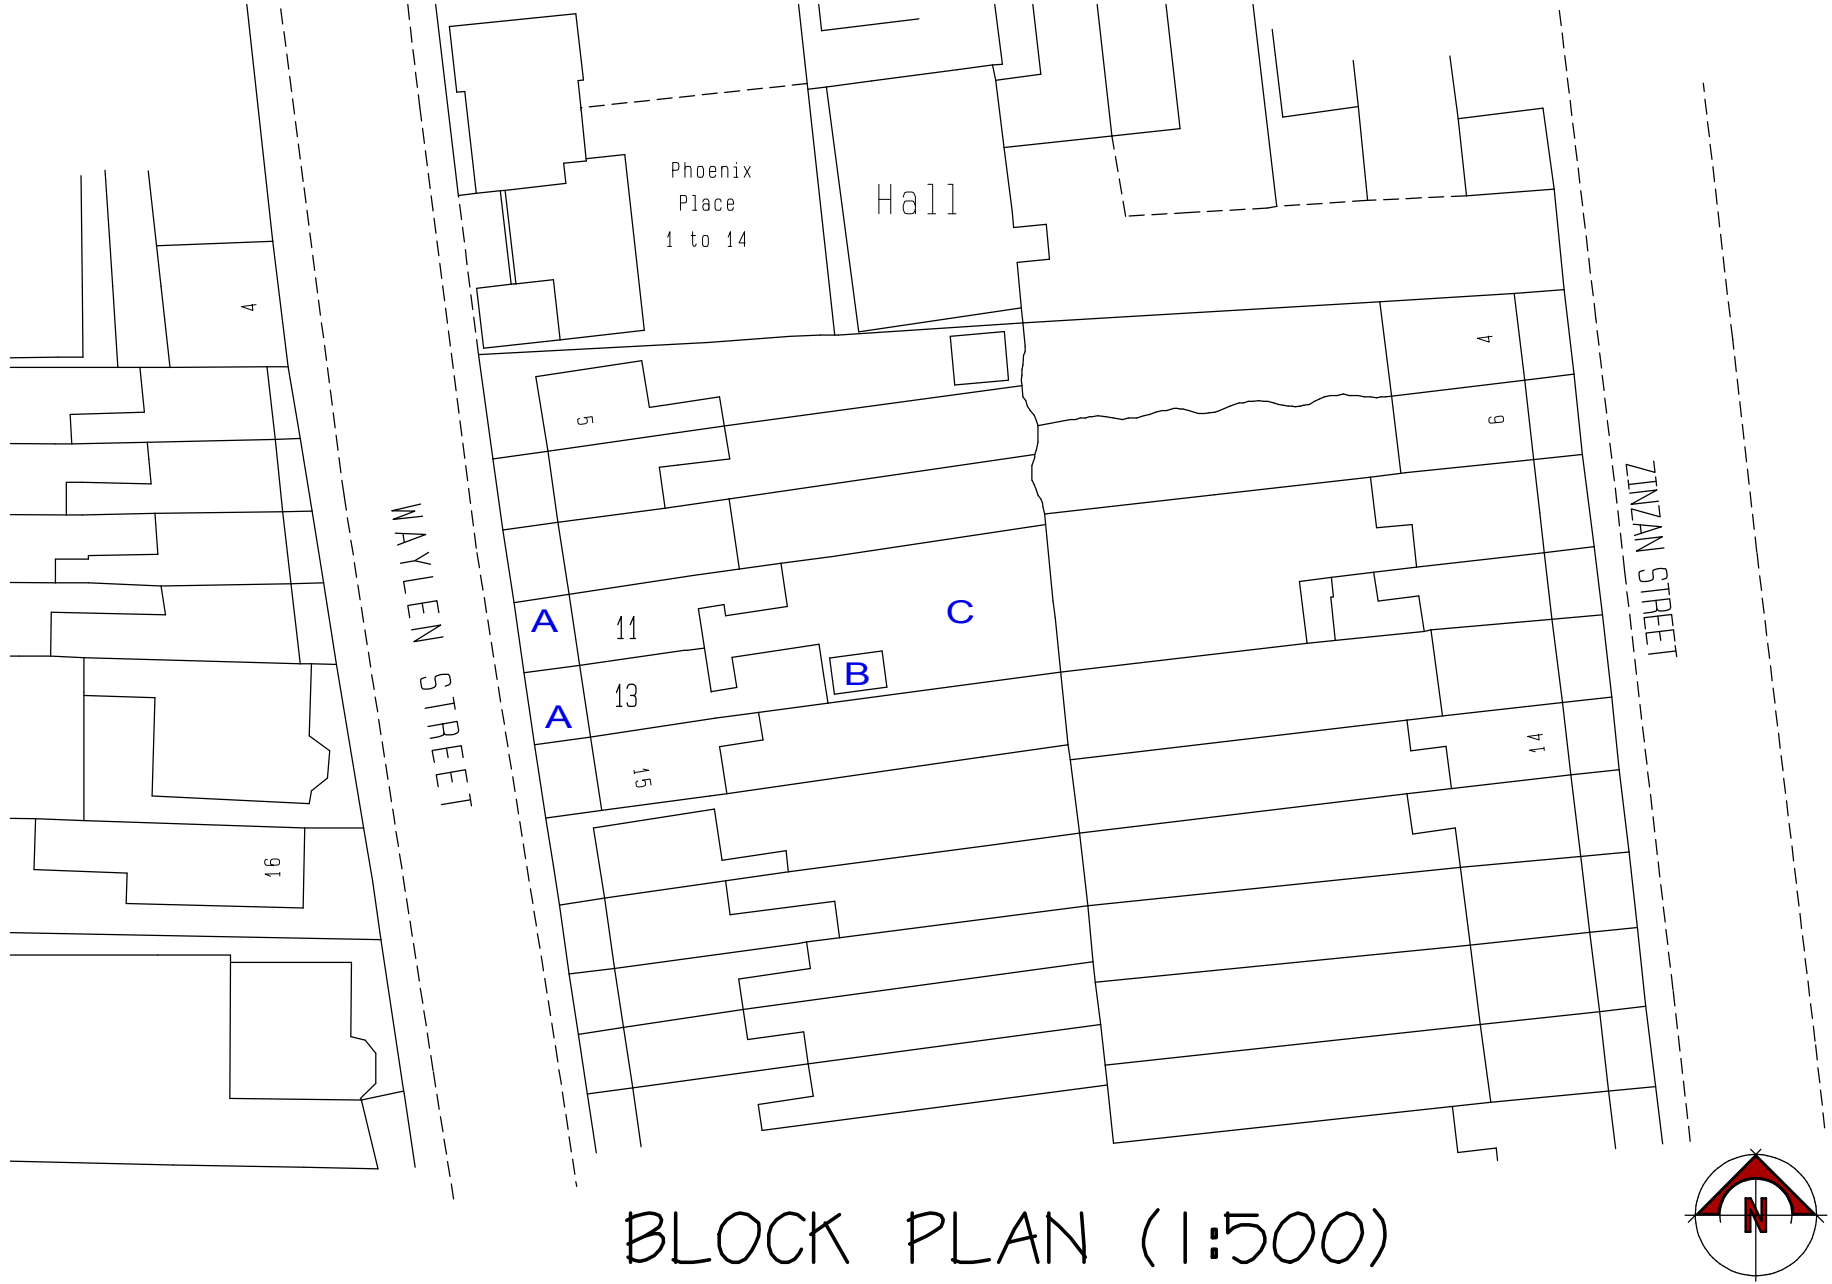

BLOCK PLAN (1:500)

Amendments		
No.	Date	Details

Client
READING BOROUGH COUNCIL

Project
PROPOSED CONVERSION TO FLATS

AT

11-13 WAYLEN STREET
READING
BERKSHIRE
RG1 7UP

Drawing title
EXISTING G.A.

Size **Date** **Drawn by**
A1 MAY 19 AS

York Associates

The Studio
4 Test Road
Whitchurch
Hampshire
RG28 7LP

RICS

yorkassociates@btconnect.com
01256 892748

Project number
19/002/01