




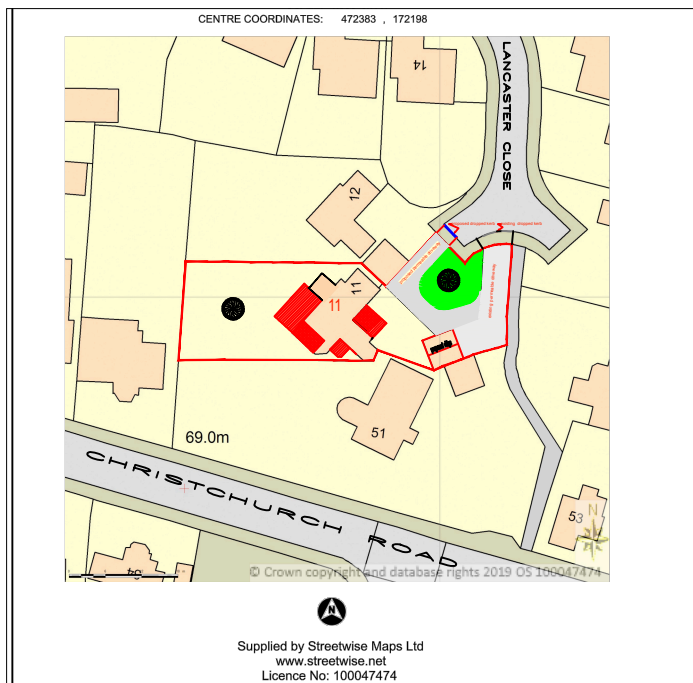

LOCATION PLAN
SCALE 1:1250@A3

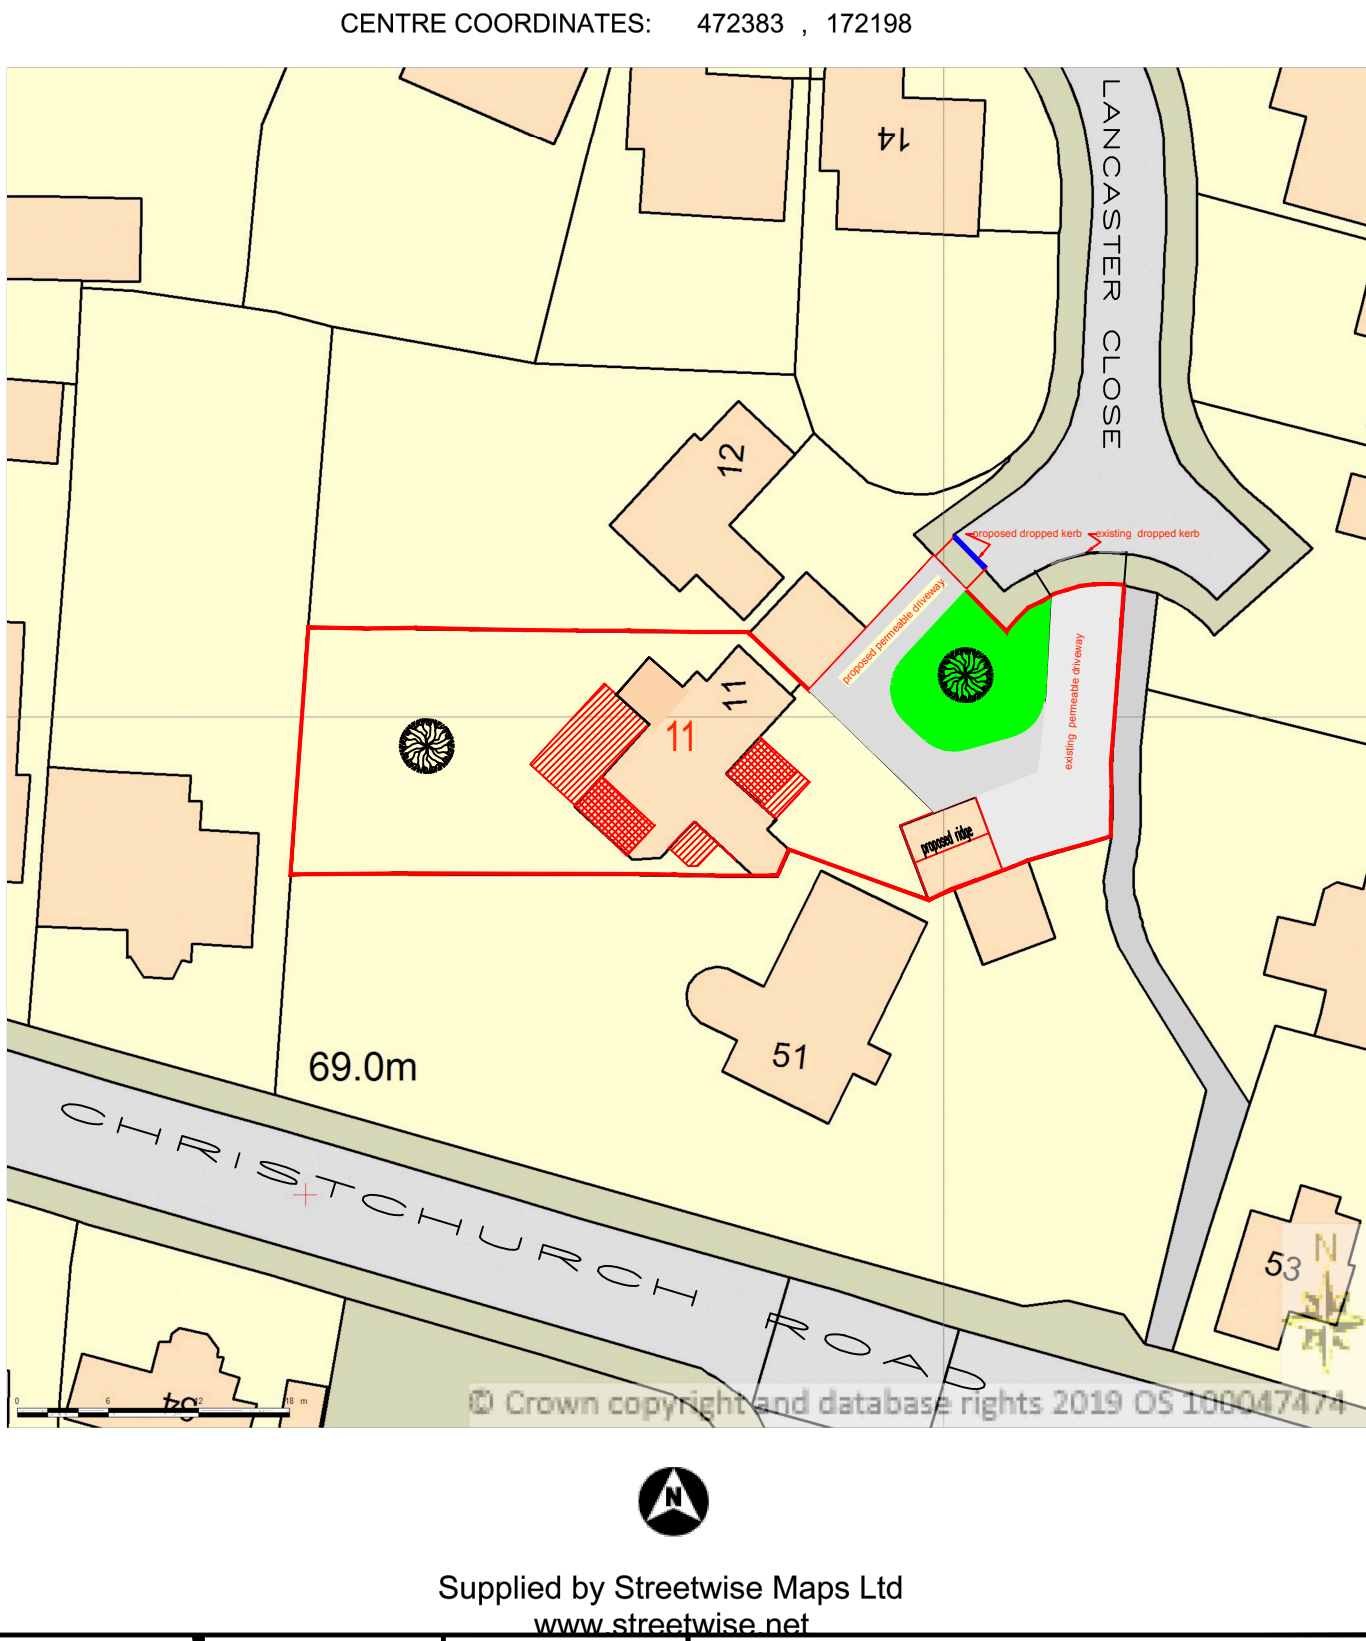

BLOCK PLAN
SCALE 1:500@A3

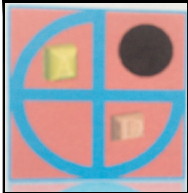

PROJECT:
PROPOSED DOUBLE STOREY FRONT/REAR EXTENSION

**11 Lancaster Close
Reading**

DRAWN BY:	P.S.
DATE:	24/10/2019
SCALE:	1:100@A3
FILENAME:	19040

DRAWING TITLE:	LOCATION AND BLOCK PLAN
DRAWING NUMBER:	LC-01R

ArchDezine Limited
archdeziner7@gmail.com