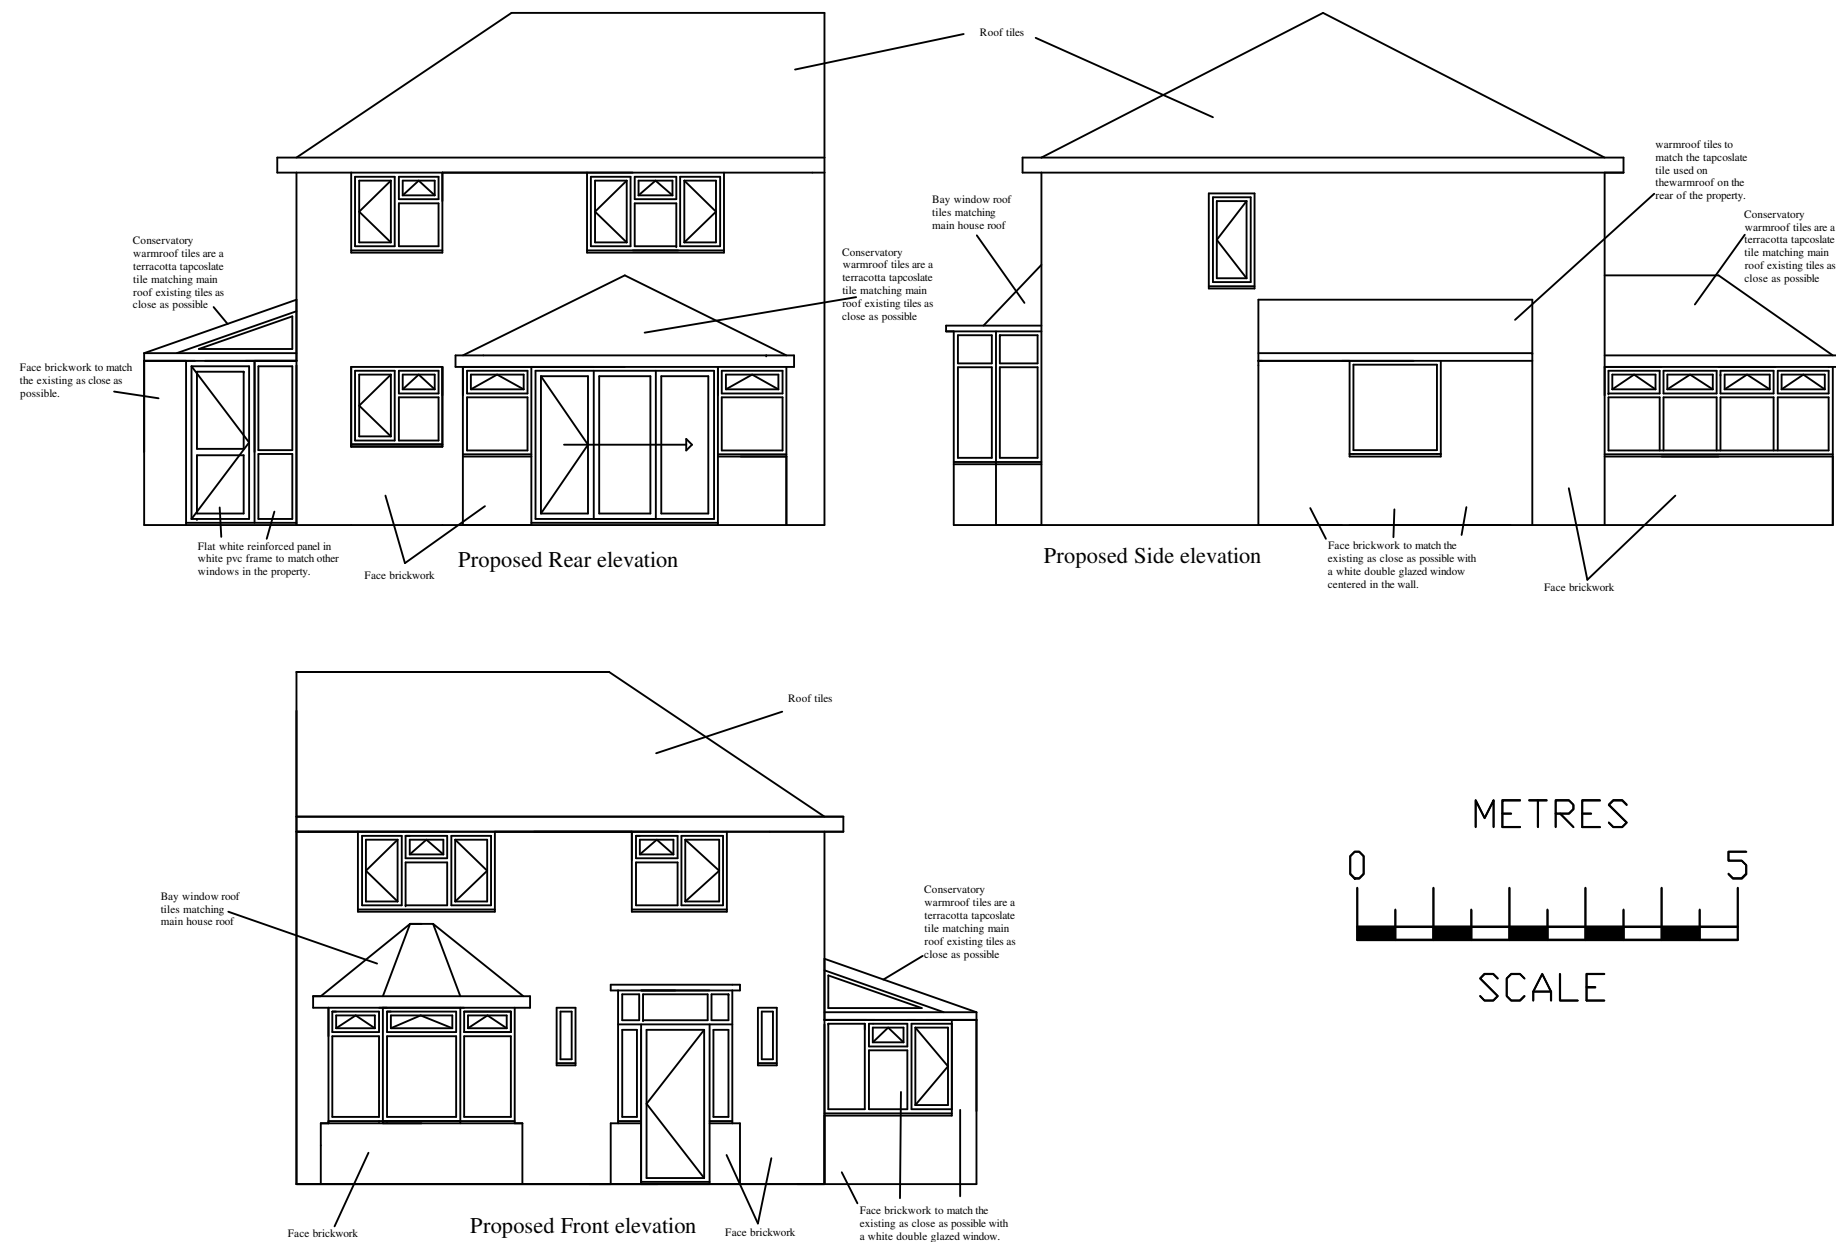


All dimensions shown are external brickwork sizes.

Drawing for planning purposes only.

Amended with Brickwork replacing flat white panels to side and front

Revision A

Drawing Title

Miss J Leach

1 Brixham Rd
Reading
Berkshire
RG2 7RA

1:100
Drawing 2

A3