


Ordnance Survey
Ukmapcentre.com

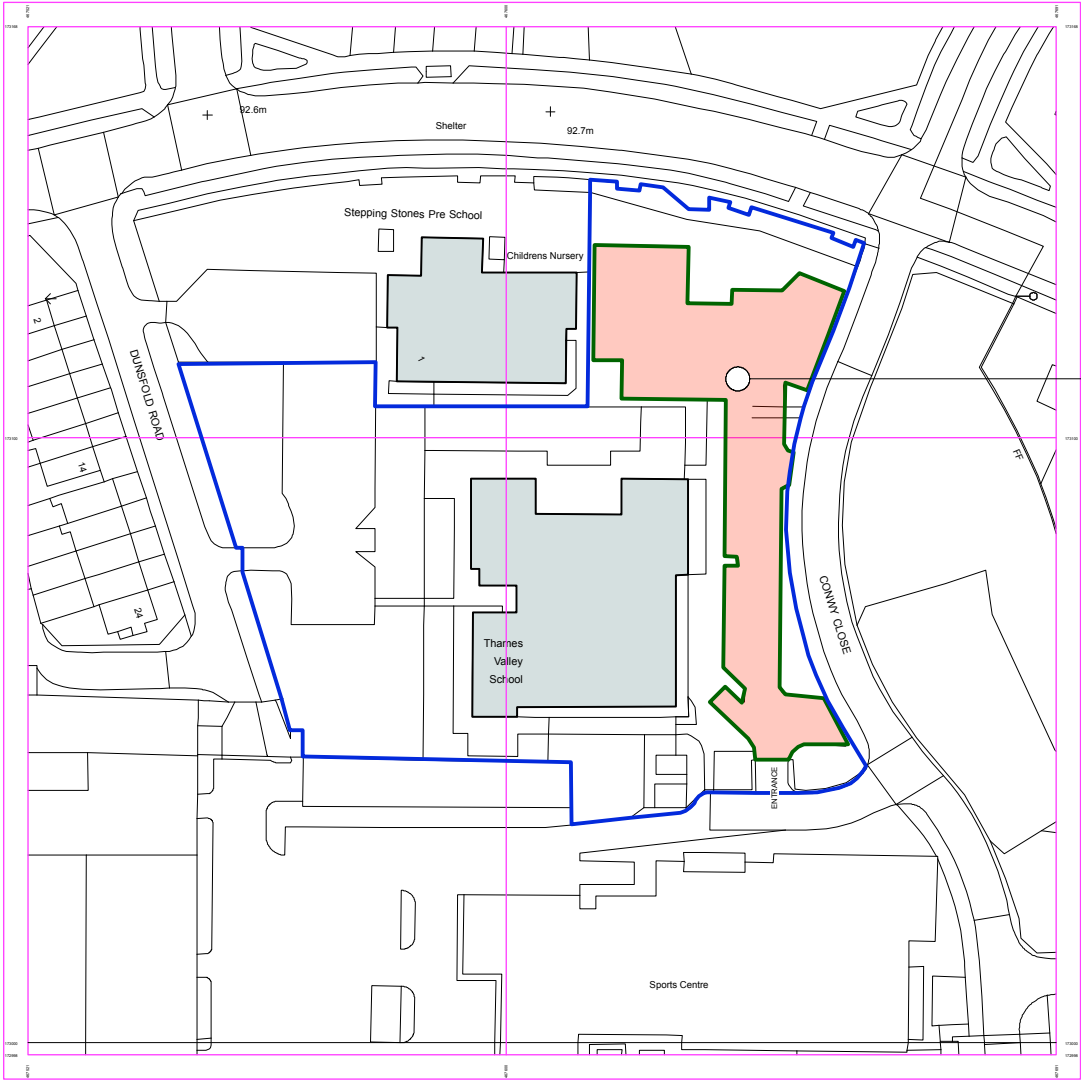

Scale: 1:1250 @ A4
Drawing ref: 117 02 13
Date: 15 07 2019

KEY

- school site boundary
- contractors zone for parking and storage of plant, machinery and materials (existing staff car park)

SMALL CONSULTANTS LIMITED
planning-conservation-historic building design
David Saling BSc (Hons), Dip TP, Dip Arch, MRPA, HBC
40-42, SUNDOWN WAY, DEVIZES, WILTSHIRE, SN10 1SL
t 01380 838327
m 07540 685704
e sml@me.com
www.smallconsultants.co.uk

client	
Thames Valley School	
status	
planning	
project ID	
117 02 Conny Close	
drawing title	
contractor parking and site storage	
drawing ref	
117 02 13	
scale	date
1:1250 @ A4	15 07 2019
drawn by	checked by
das	-
revision ref	
00	
amendment notes:	