
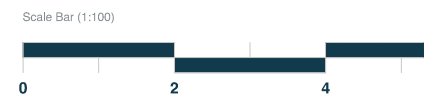
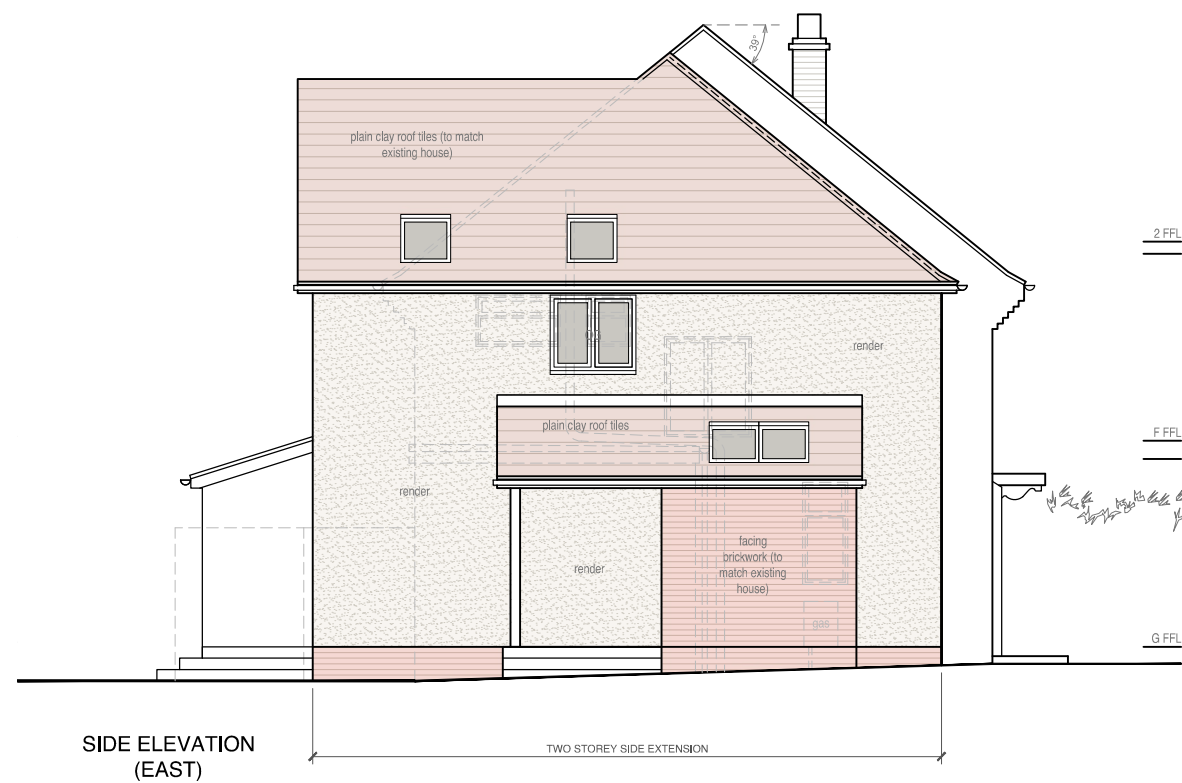


NOTES

For use in the precise named location only.

Copyright reserved by **Pitch**, Architects Limited

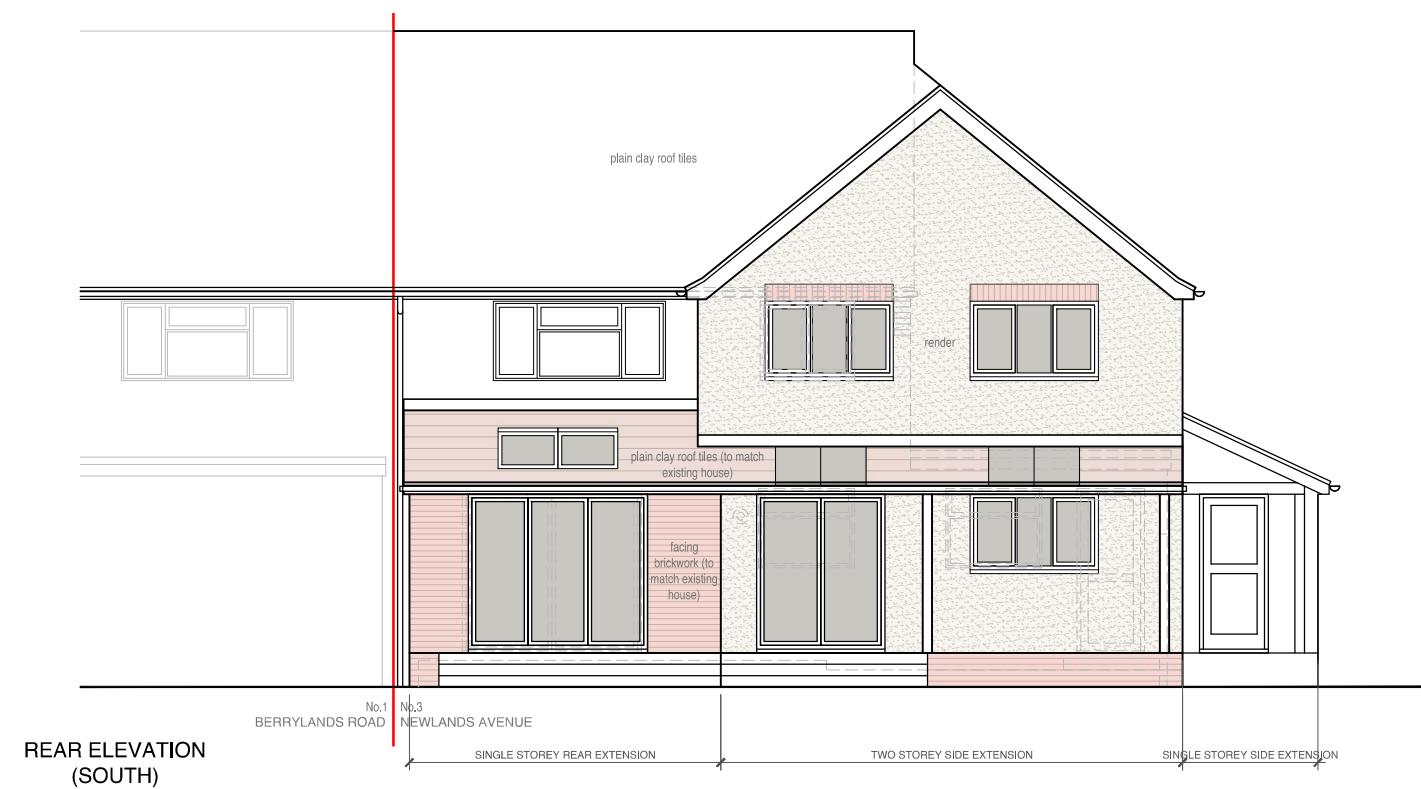

Rev - Date - Revision -

	a. 1 Chiltern Court, 37 St.Peter's Avenue, Caversham, Reading, RG4 7DH		Project Title Proposed Alterations to 3 Newlands Avenue, Caversham, RG4 8NS		Drawing Title Proposed Elevations	
	t. 0118 948 4618		Date Oct '19		Status Planning	
	e. info@pitcharchitects.co.uk		Drawing Scale 1:100 @ A3		Drawn/checked KM/KM	
	w. www.pitcharchitects.co.uk		Client Name Mr & Mrs Scullard		Drawing Ref 18105 - DD - 004 -	

© Pitch, Architects Limited